

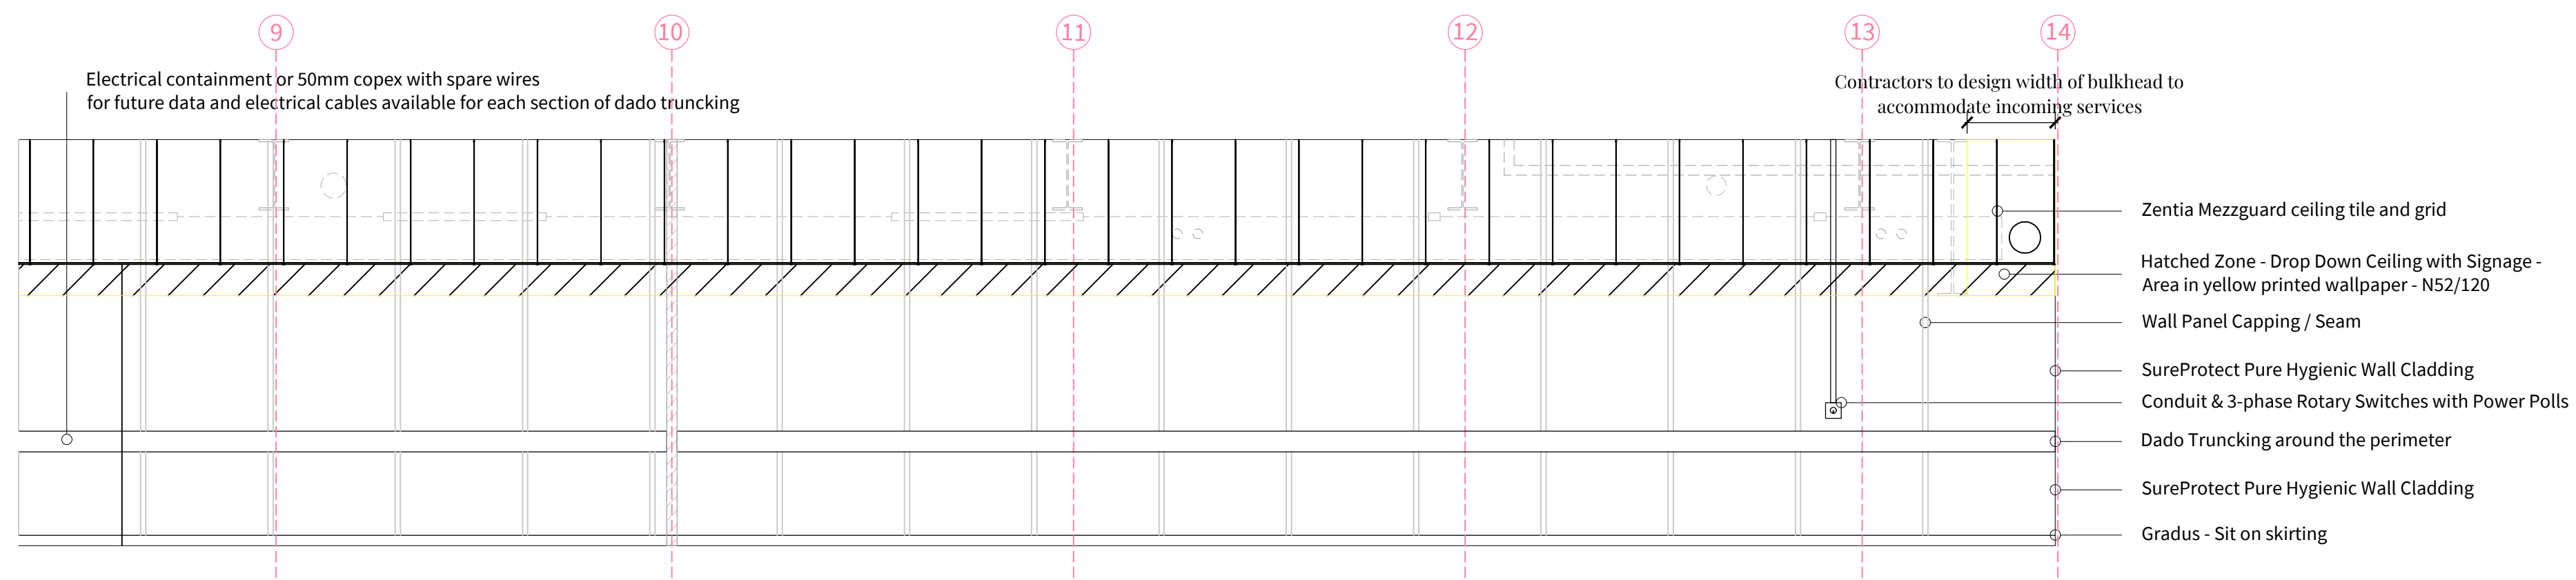
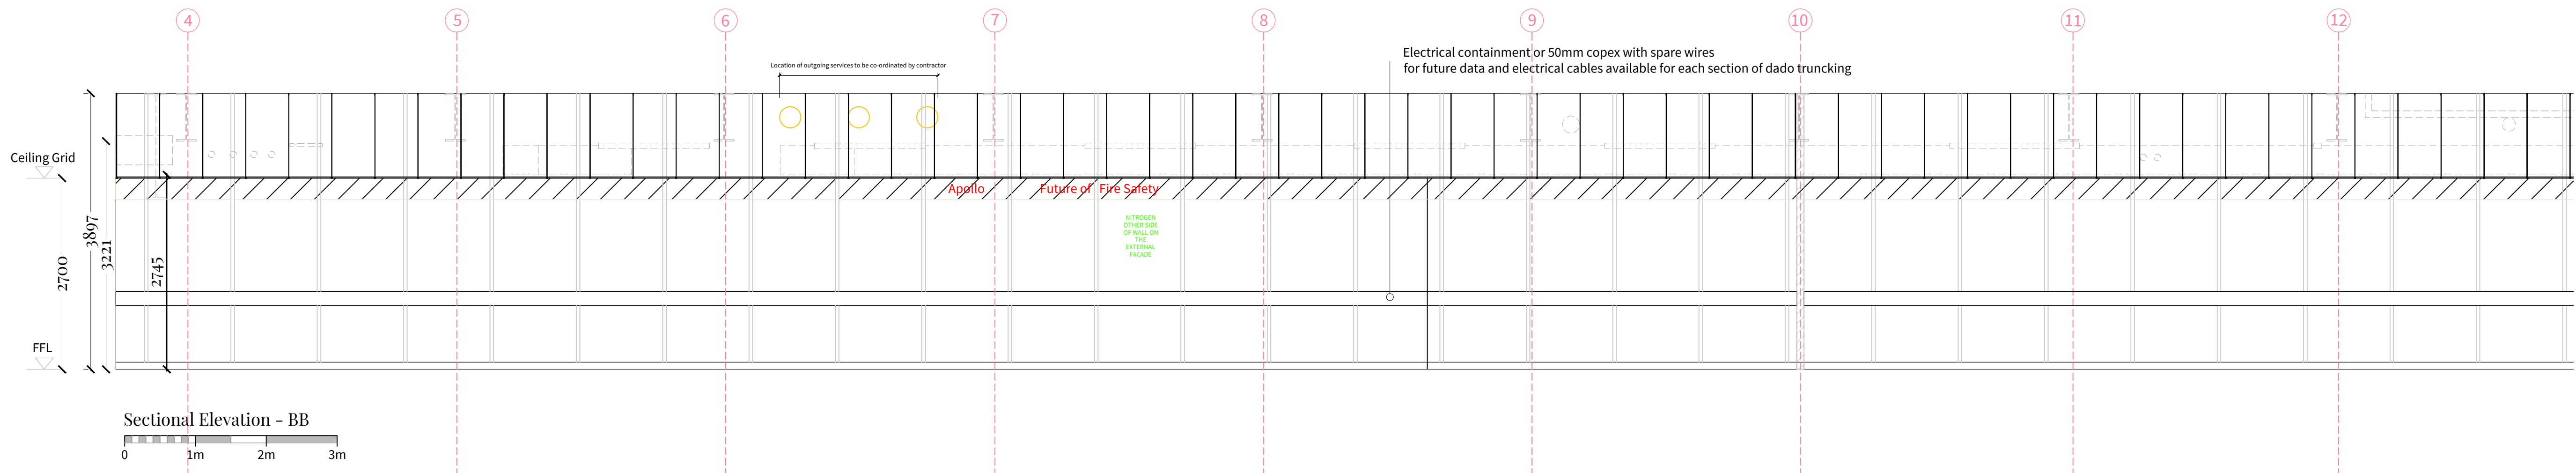


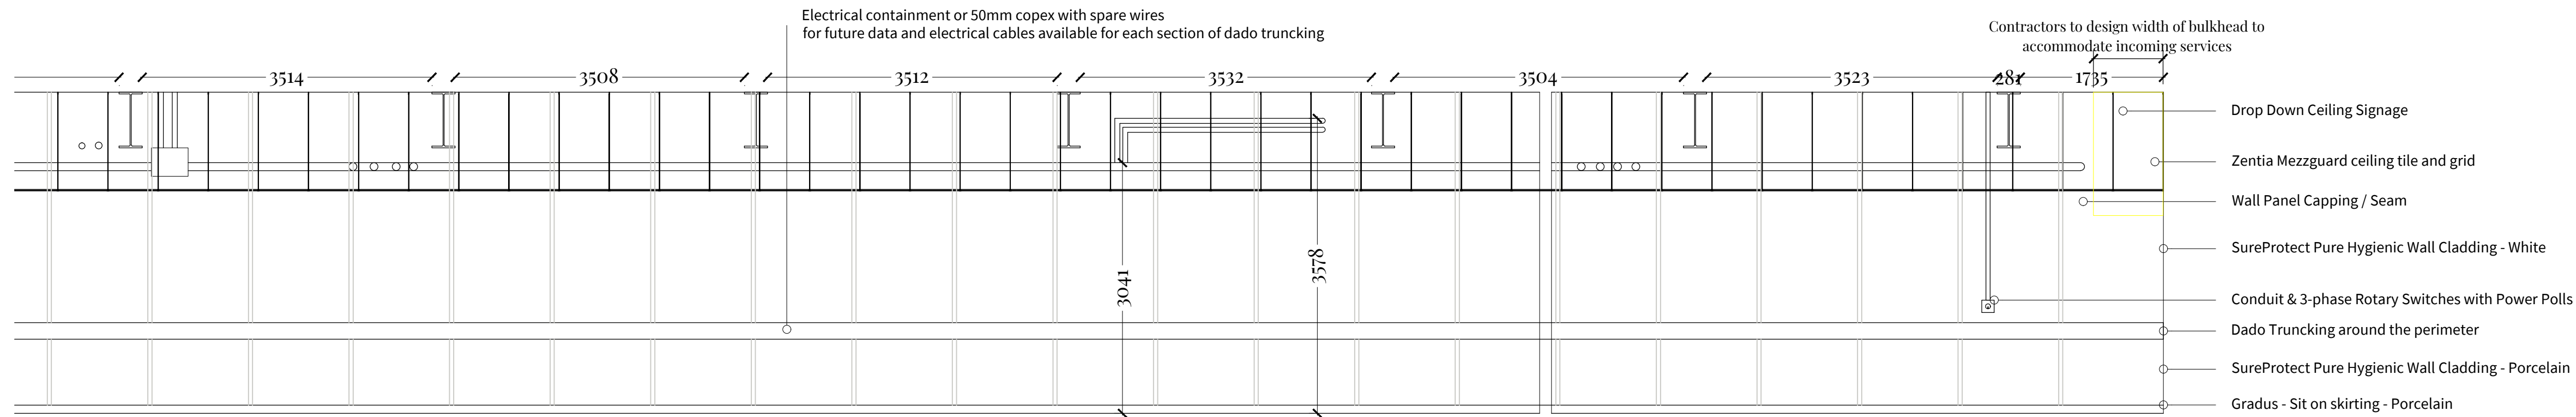

Copyright
This drawing is the copyright of fingerprintstudios and may not be copied, altered or reproduced in any way or passed to a third party without written authority. All dimensions subject to site survey and site verification. Do not scale © unless for the purposes of planning.

Revisions
Description

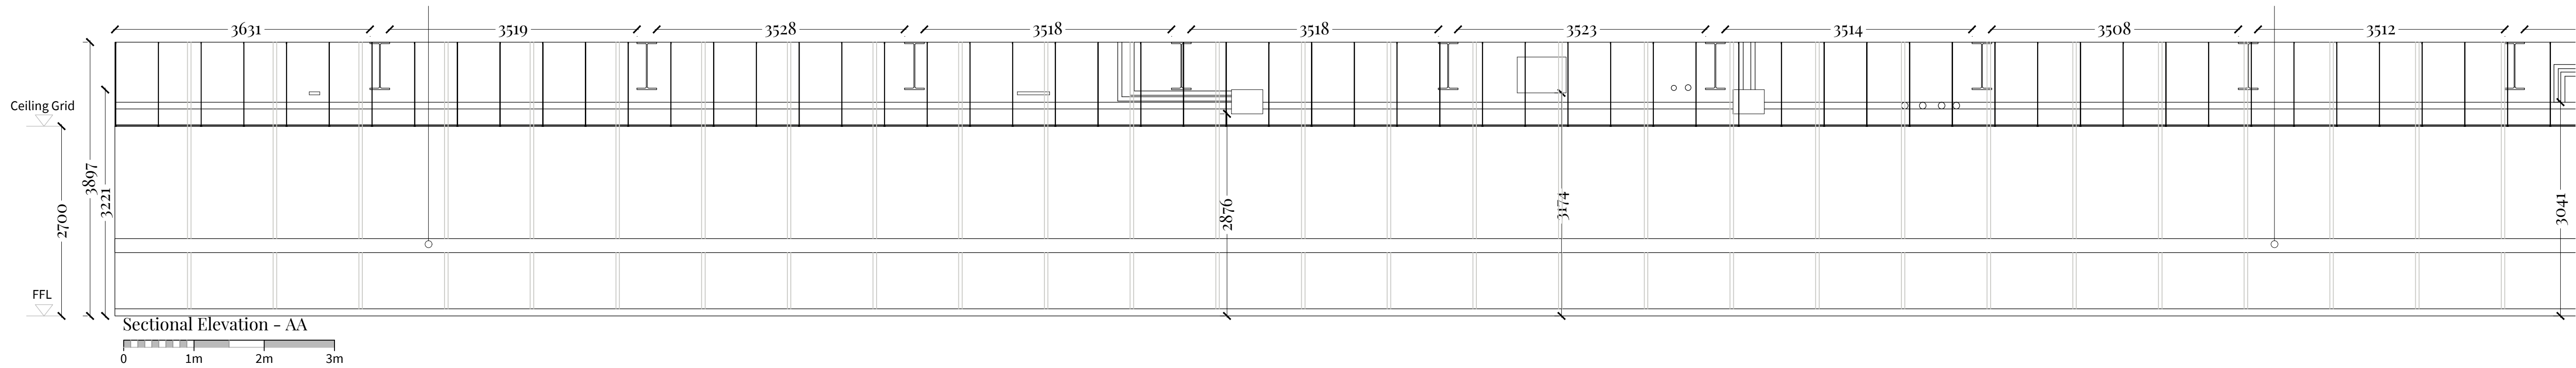

Scale

1/50 @A1

Date	Drawn	Checked
September 19, 2024	BEV	PBB

Project Address
Apollo Fire Detectors Ltd

Drawing Title
Proposed Sectional Elevation AA - BB

Status
Tender

Job Number
2029

Drawing Number
25

Revision
1