
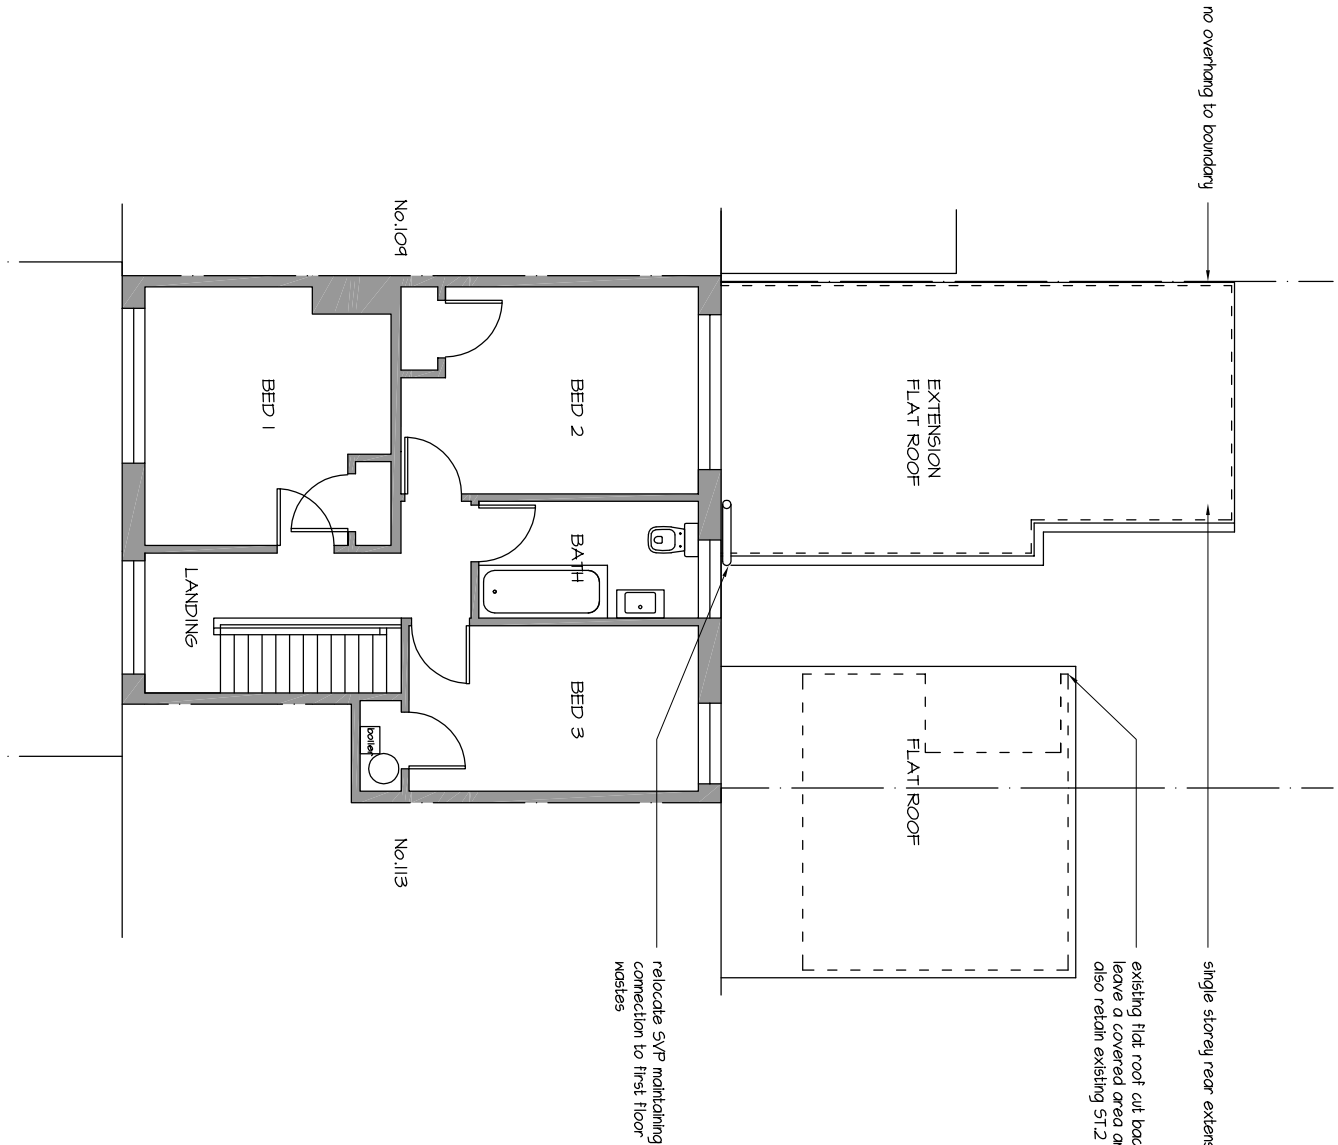


PHYSICAL SCALE IN METERS @ 1:100

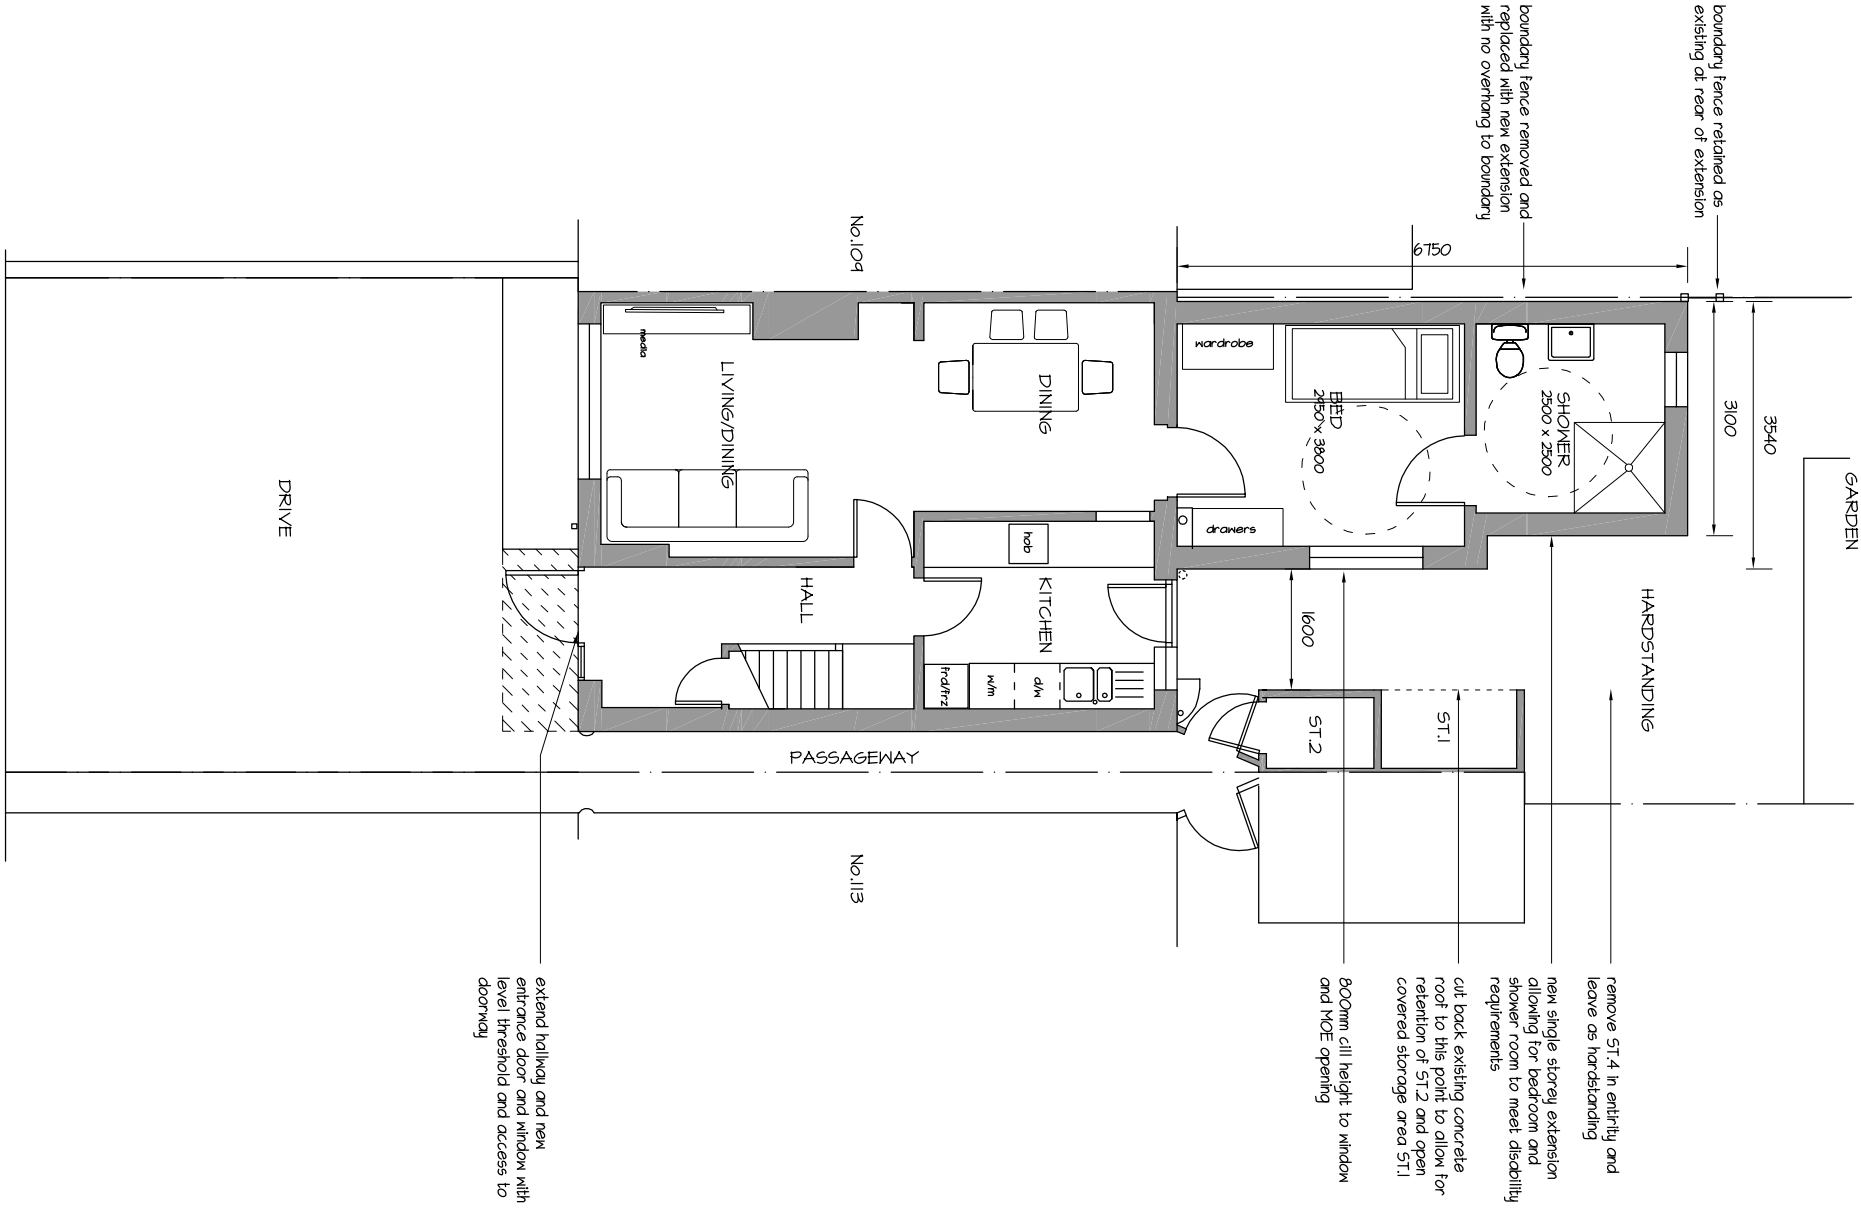

Proposed First

NOTES:
This drawing has been produced solely for PLANNING/DESIGN.
Do not scale from this Drawing except for planning purposes.
Any drainage shown is presumed and to be checked on site before commencement of works.
This drawing is the copyright of MF Designs Ltd.

EXTENSION & ALTERATIONS - 111 Kings Road, Hayling Island. PO11 0PE

Proposed Ground

