


Location Plan

Site Address: Havant College, Barncroft Way, Havant, PO9 1QL

Date Produced: 16-Dec-2024

Scale: 1:1250 @A4

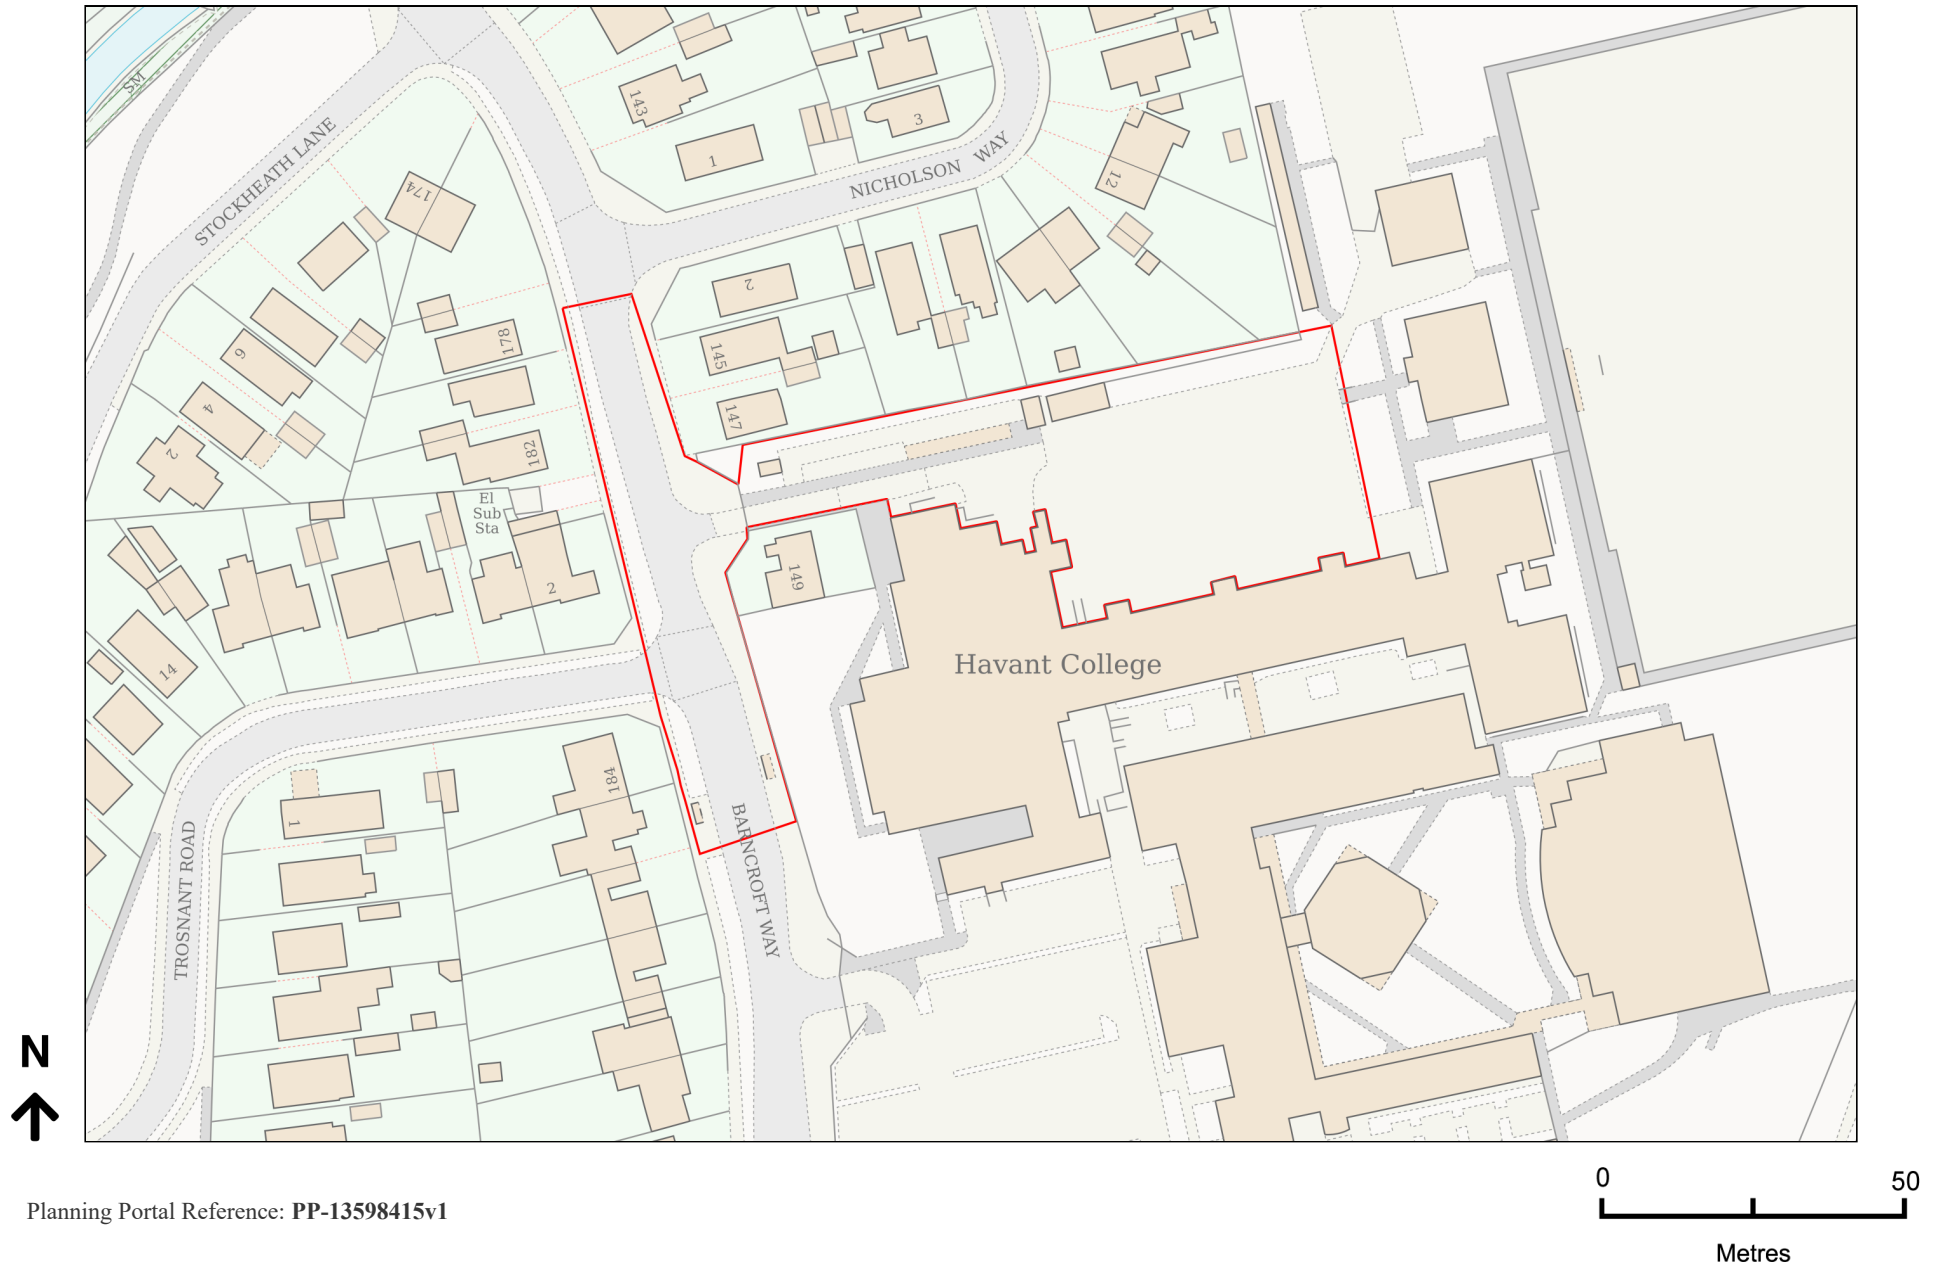

Planning Portal Reference: PP-13598415v1