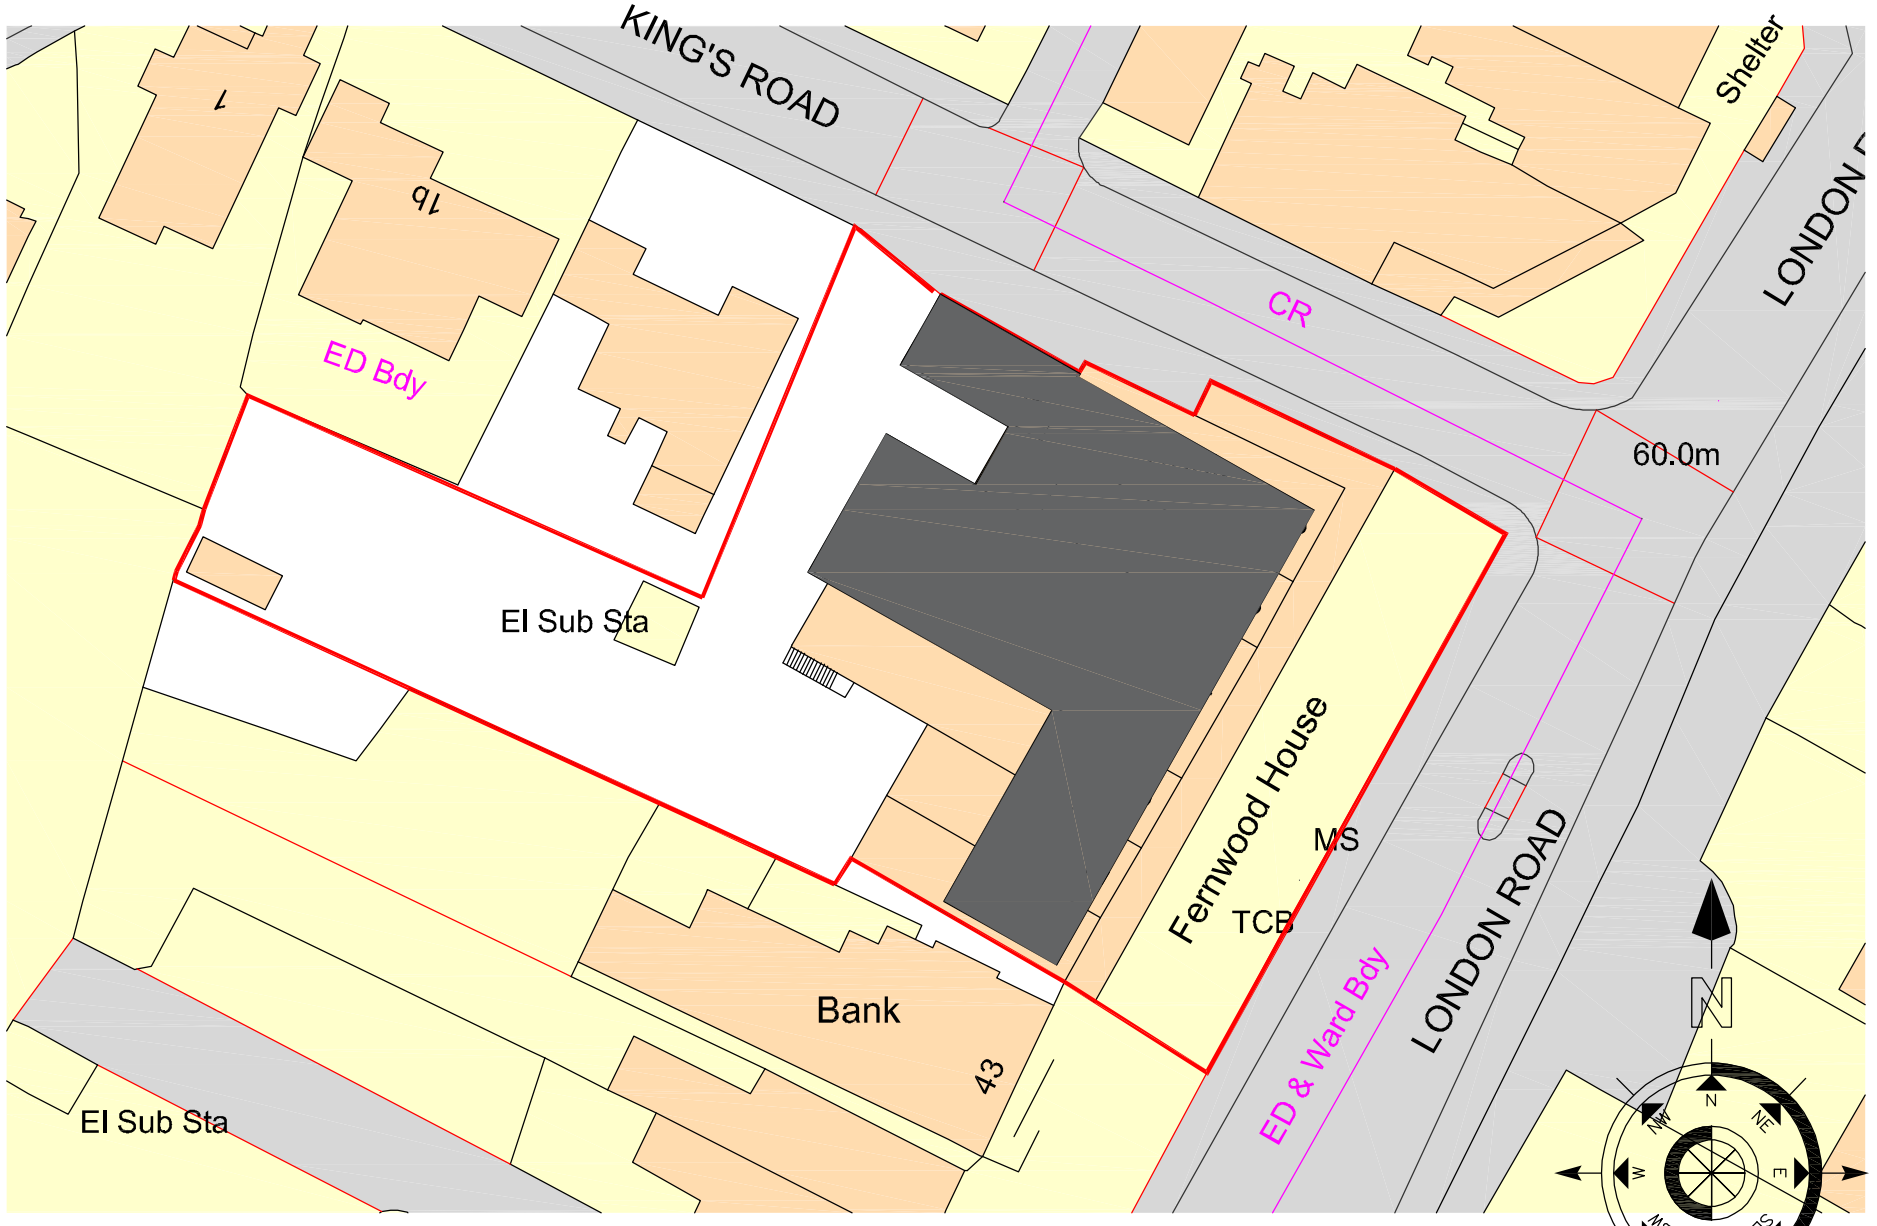


Ordnance Survey, (c) Crown Copyright 2019.
All rights reserved. Licence number 100022432

Scale in Metres

0 5 10 15 20 25 for 1:500

Drawn By: CF	Date: 27/07/24	SHEET SIZE: A3	Approved By: Date:
Drawing No.: CFA | FULL | P1	Revision:	Scale: 1-500	

Drawing Title: Location / Block Plan

PLANNING

Revision	Decription	Date	DRAWN

Project:
Fernwood House
London Rd,
Waterlooville
PO7 7HG

Chris Flint Associates Ltd
CHARTERED SURVEYORS - PROJECT MANAGERS
DEVELOPMENT CONSULTANTS

2 Emerald Close Waterlooville Hants PO7 8NZ
tel: 023 92 432484 fax: 023 92 358554
Email: chrisflintassociates@gmail.com