
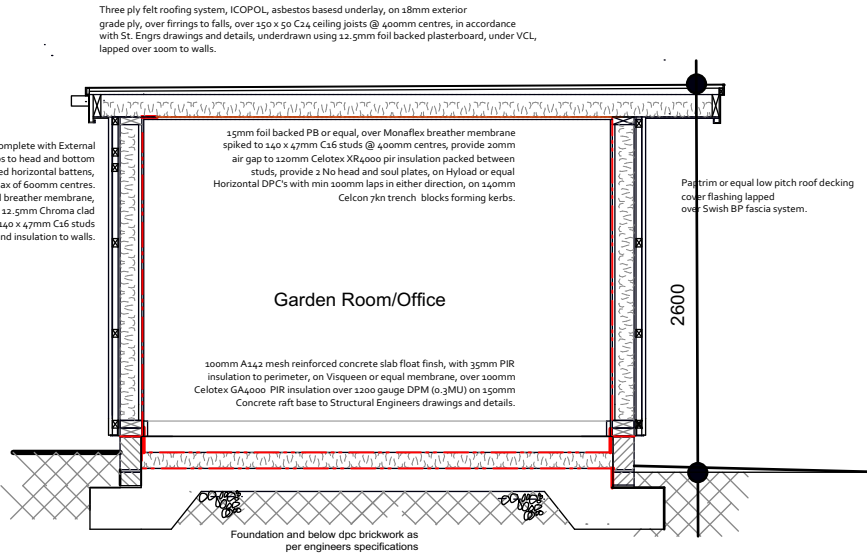
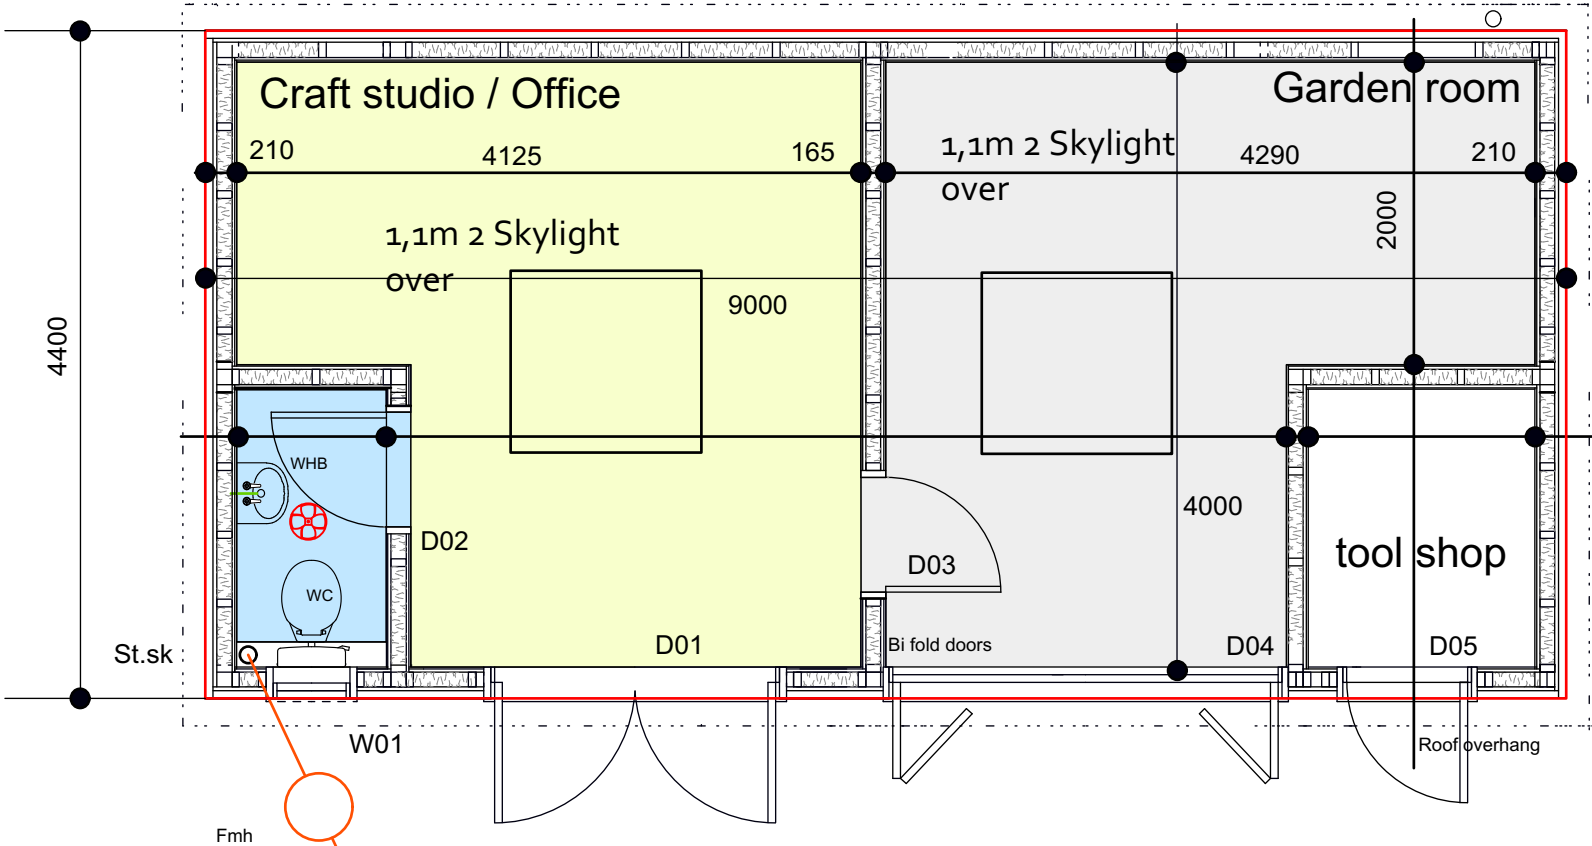


1. Proposed Elevations Scale 1 - 100 @A3

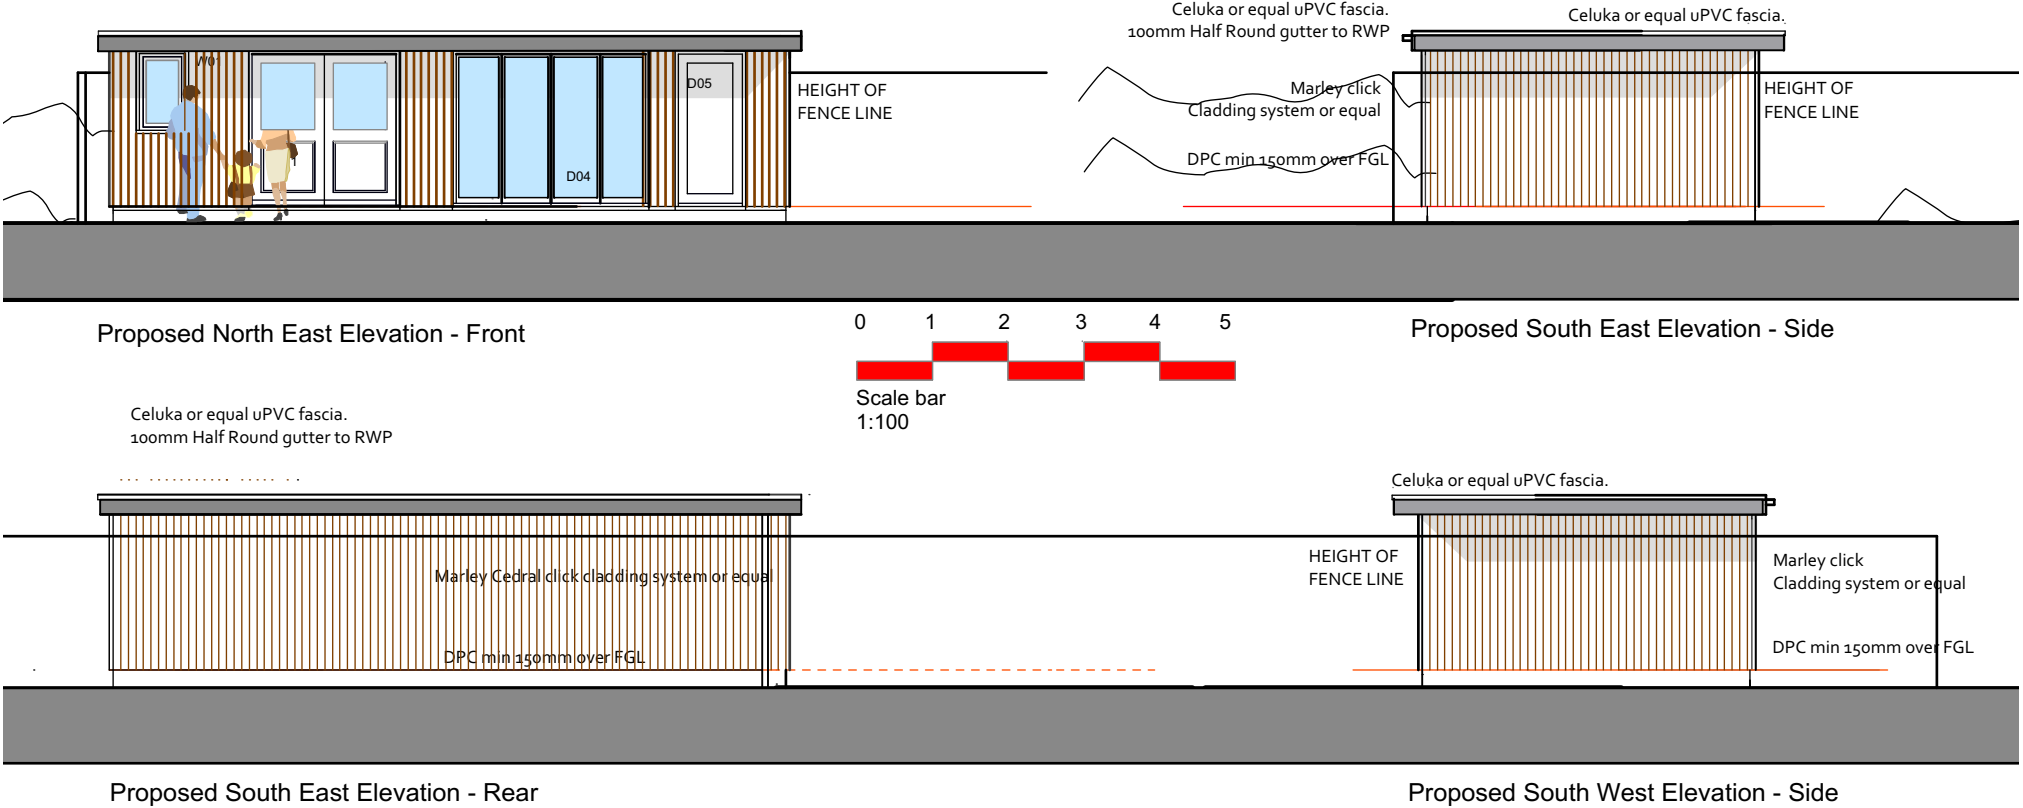

3. Proposed Section Scale 1 - 50 @A3

| Notes |
|-------|
|       |

| rev | description                       | date     | by  |
|-----|-----------------------------------|----------|-----|
| A   | Preliminary for comments          | 6.06.23  | LR  |
| B   | Planning application              | 19.06.23 | LIR |
| C   | Height reduced, footprint reduced | 08.08.23 | LIR |
| D   | Extg Fence line height shown      | 11.08.23 | LIR |
| E   | Footprint reduced & revised       | 03.10.23 | LIR |
| F   | Craft studio & tool shop shown    | 11.10.23 | LR  |

Project : Proposed Garden outbuilding to :  
33 Pook Lane, Havant,  
Hampshire. PO9 2TH

Client: Mr & Mrs McDermott

Title : Proposed plan & Elevations

Drawing : Y9025\_A1303 / Rev F

Planning

Architectural Planning Ltd.

Building Surveyors, Designers & Project managers.

1a Nutbourne Road, Sandy Point, Hayling Island, Hants . PO11 9RT .

Telephone : 02392 463994, mobile : 07795 633100