
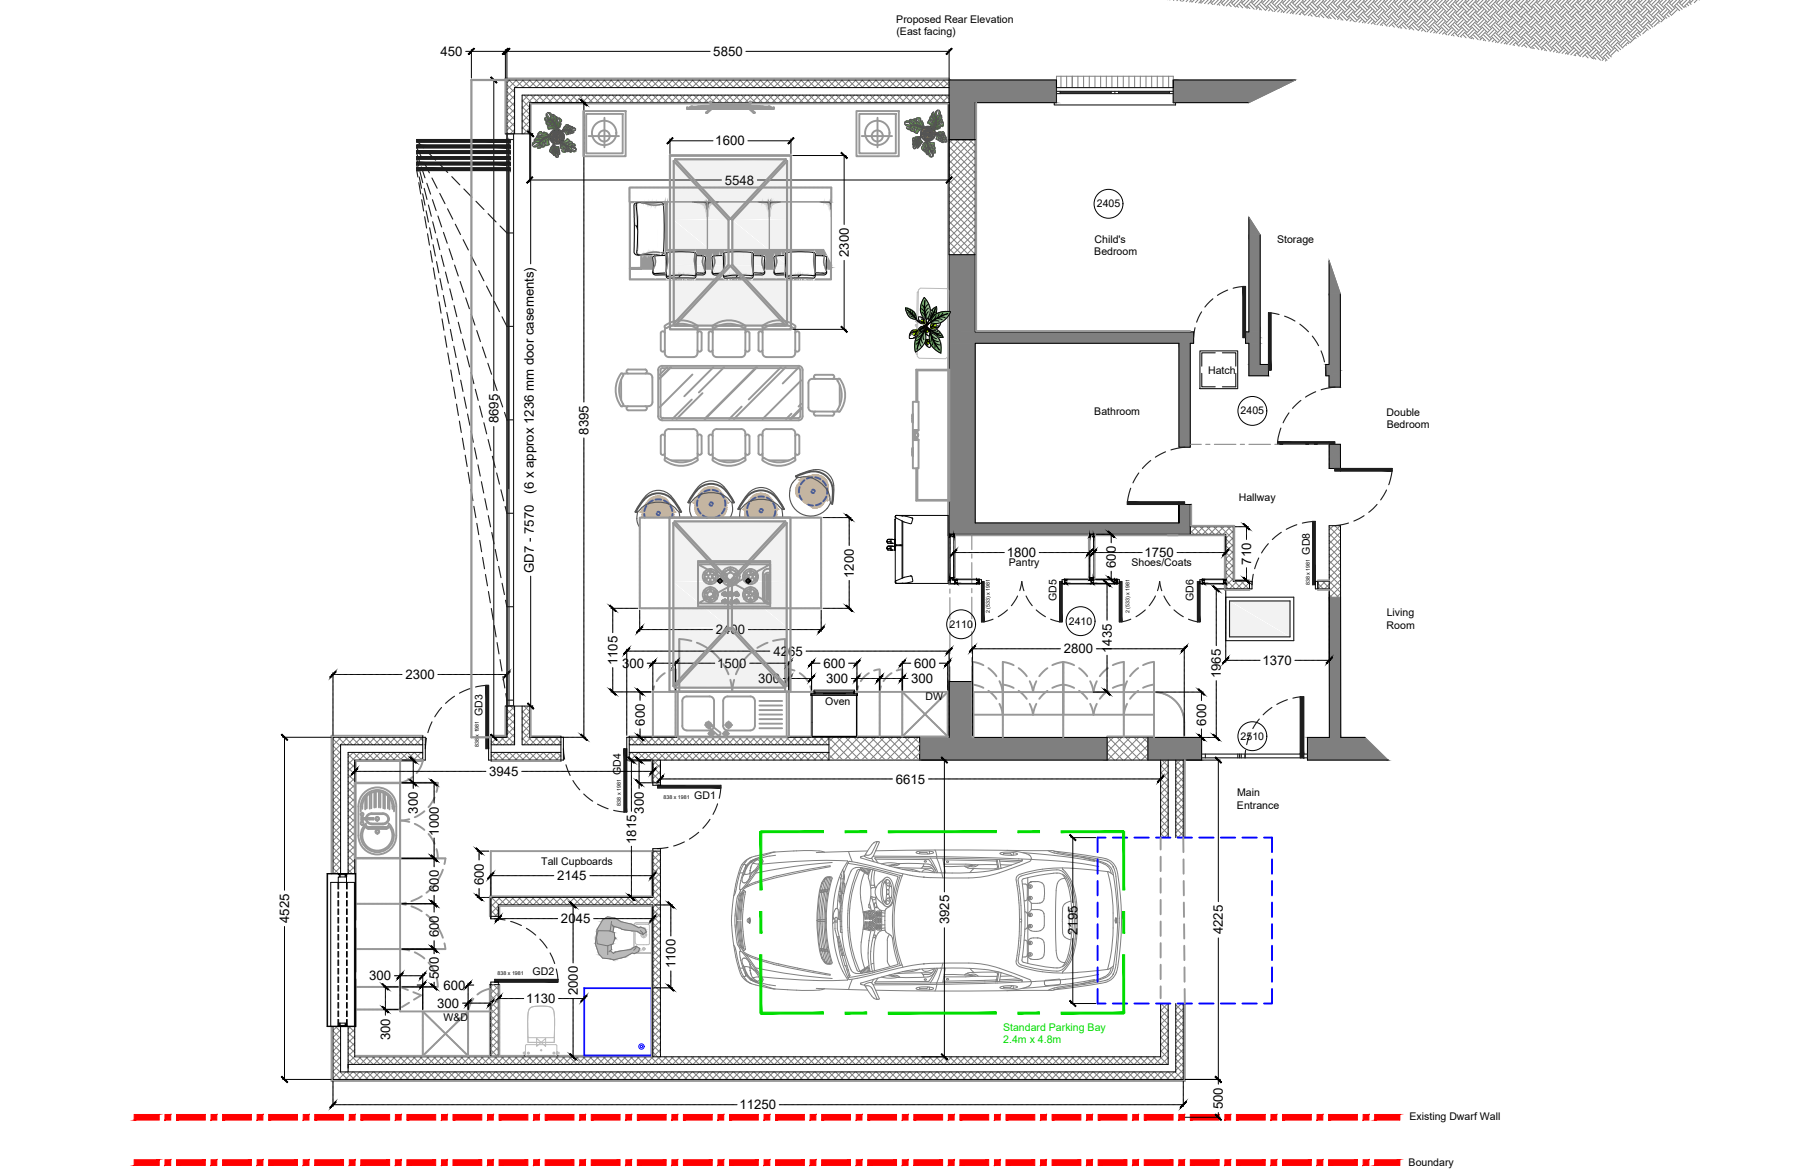
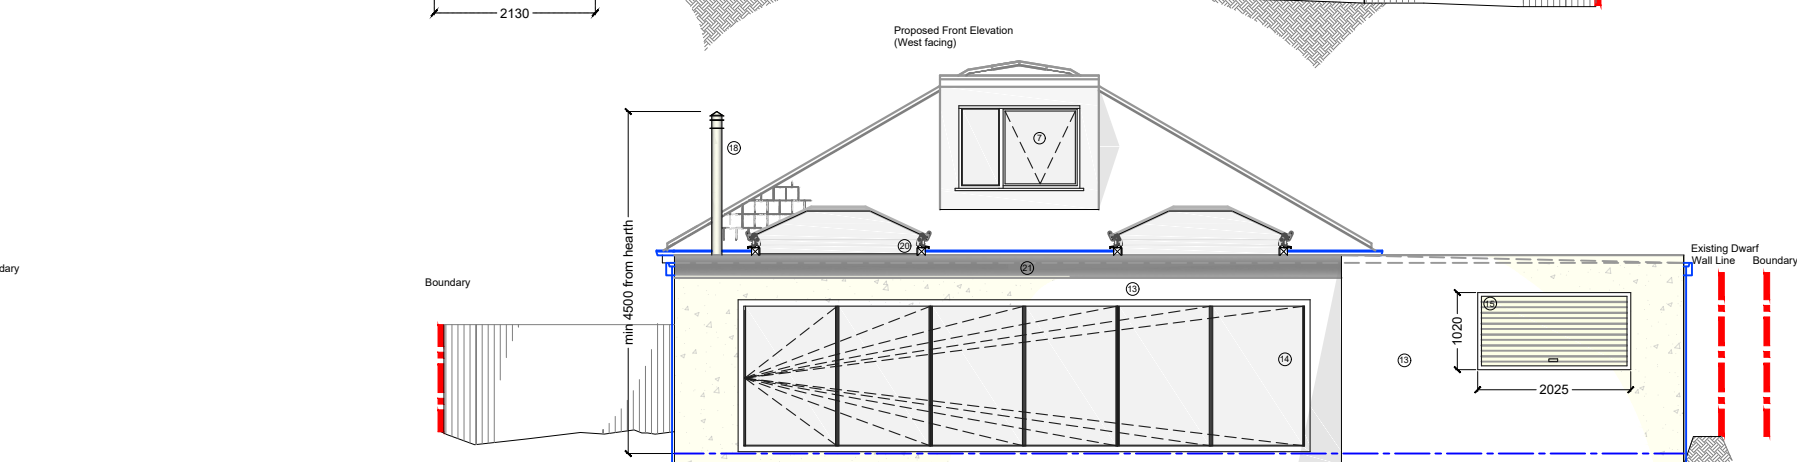
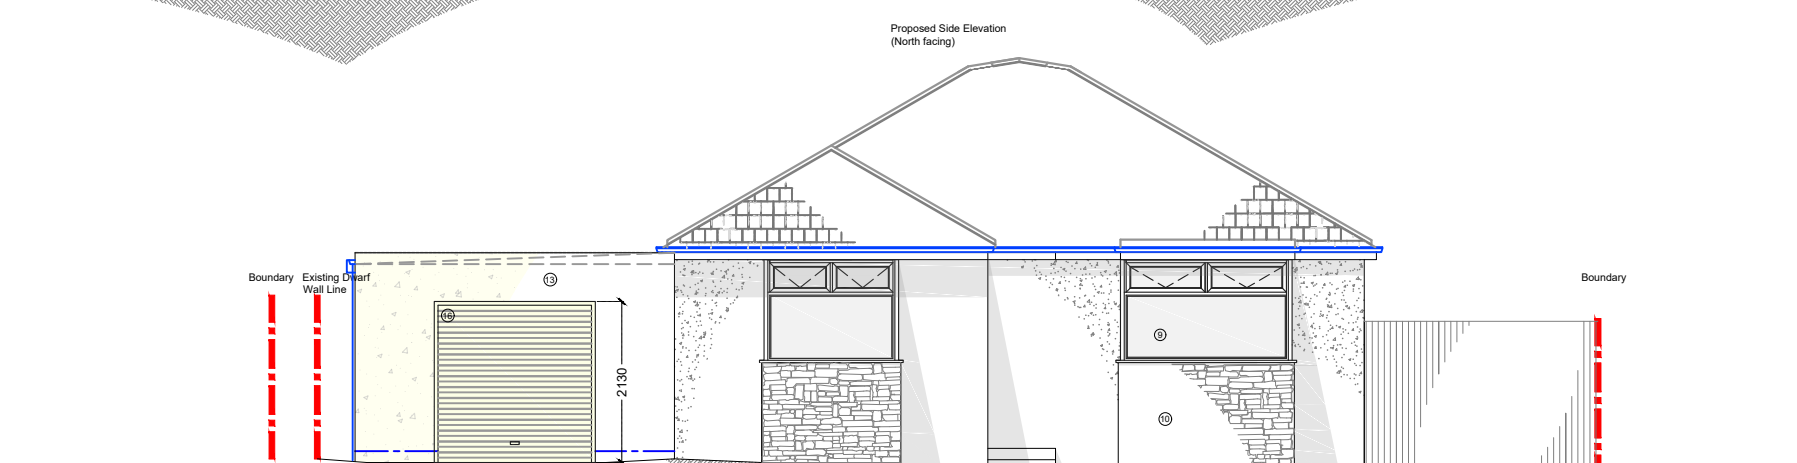
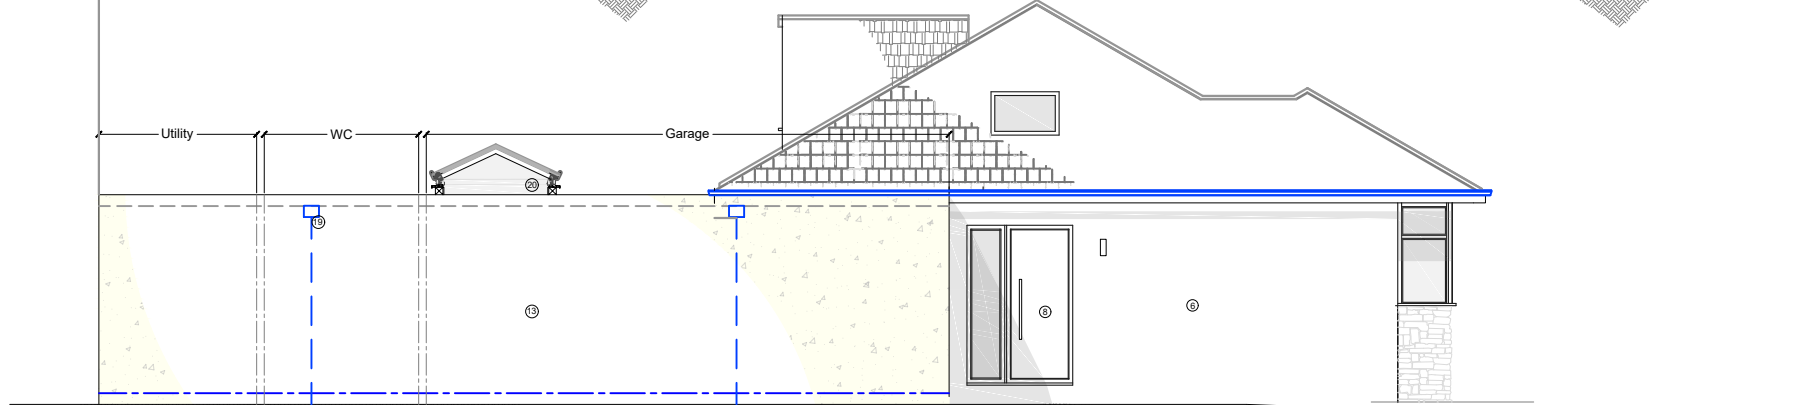
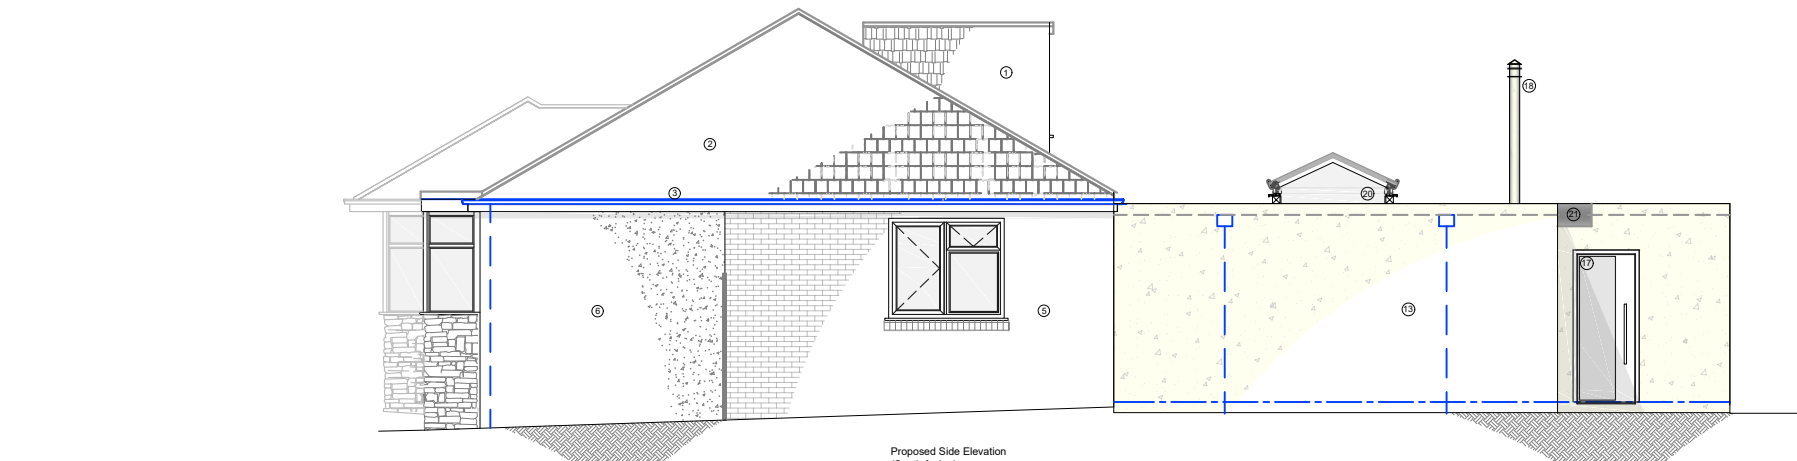
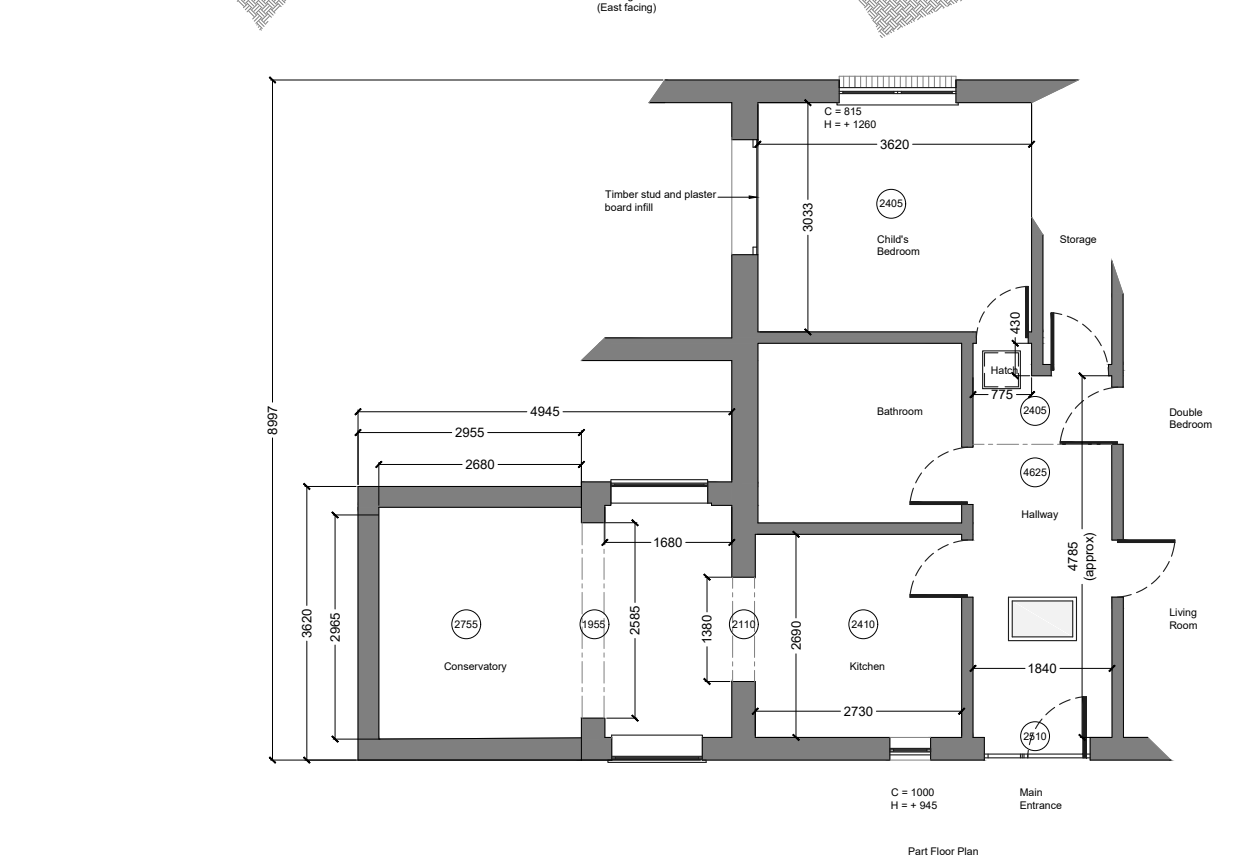
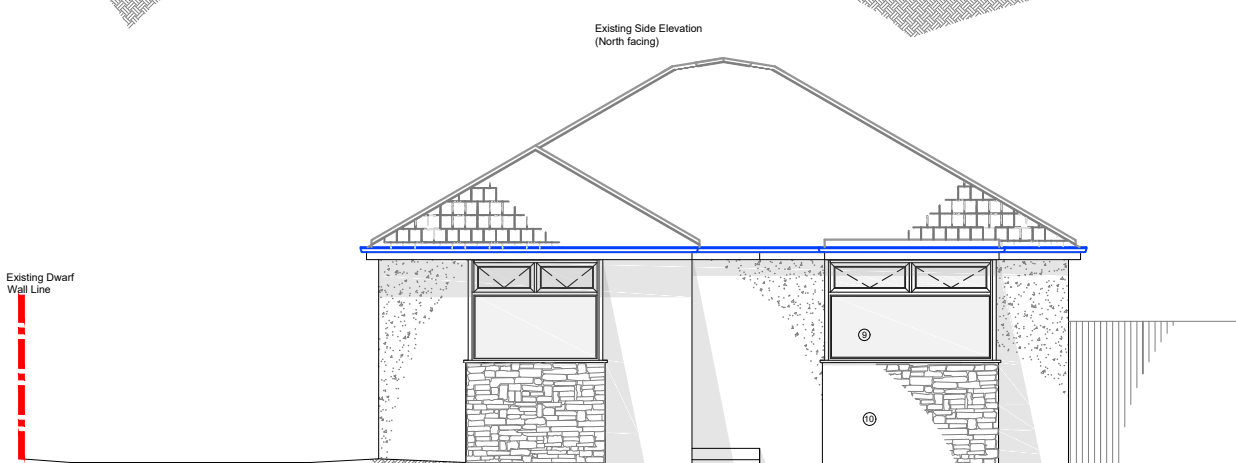
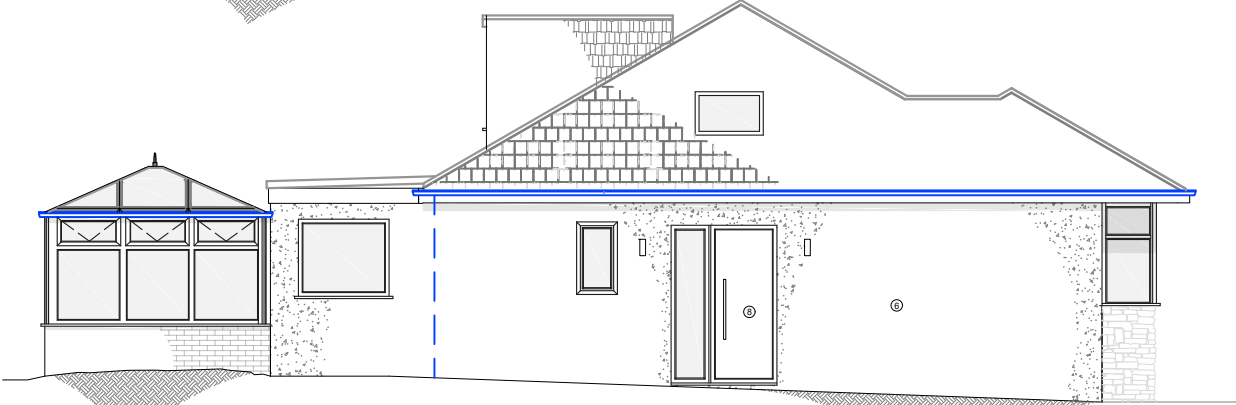


KEY

- ① Felt flat roof dormer with vertical tile cladding, PVCu window
- ② Hipped roof with plain modern tile covering
- ③ PVCu fascia and soffit boards
- ④ Felt flat roof with timber fascia
- ⑤ Red facing brickwork
- ⑥ Rendered wall (white)
- ⑦ PVCu white window
- ⑧ Composite grey door and side light
- ⑨ PVCu brown window
- ⑩ Modern tile cladding
- ⑪ PVCu white conservatory with glazed roof
- ⑫ Colour through smooth render (light colour/white TBC)
- ⑬ Powder coated aluminium bi-fold doors (Anthracite TBC)
- ⑭ Metal roller serving shutter (colour TBC)
- ⑮ Segmental up and over garage door (colour TBC)
- ⑯ Partially double glazed external door
- ⑰ Metal log burner chimney flue
- ⑱ PVCu rainwater goods
- ⑲ Powder coated aluminum doubled glazed fixed roof lantern
- ⑺ Metal finished canopy over doors with spot lights (facing down)

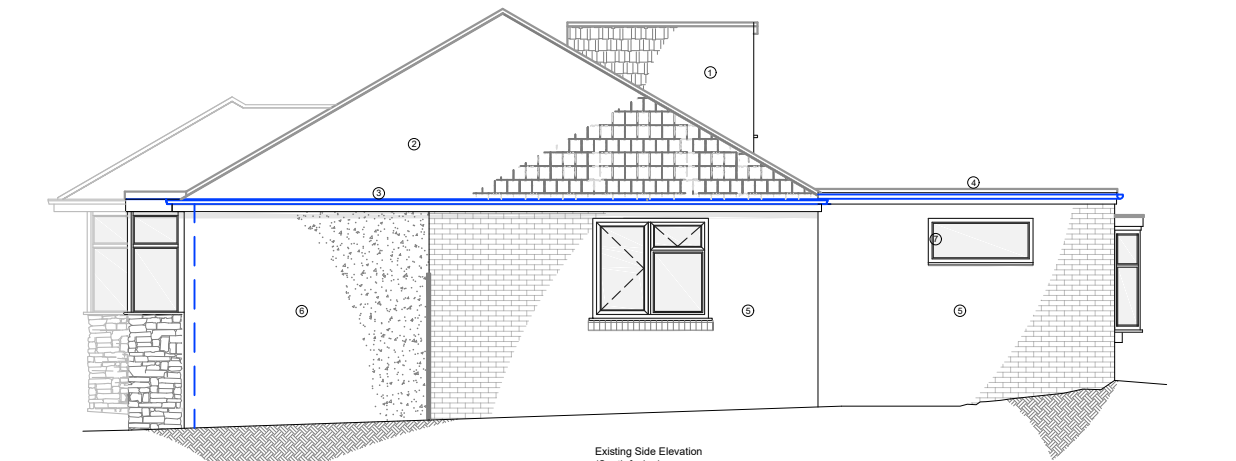

A	11.09.23	Boundary Line	TC
Rev	Date	Notes	By
LEYSON BUILDING CONSULTANCY®			
Client:	Mr & Mrs Dougan		
Project:	12 Frogmore Lane Waterlooville PO8 9QL Extension / Alterations		
Title:	Existing and Proposed Plans		
Drawing No.	1373 - E.01.02	Rev:	A.
Scale:	1:100 @ A2	Date:	04.07.23
Drawn By:	TC	Checked By:	LBC
Issue:	Planning		