


# Location Plan

Site Address: 77, Geoffrey Avenue, Waterloooville, PO7 5BH

Date Produced: 03-Feb-2025

Scale: 1:1250 @A4

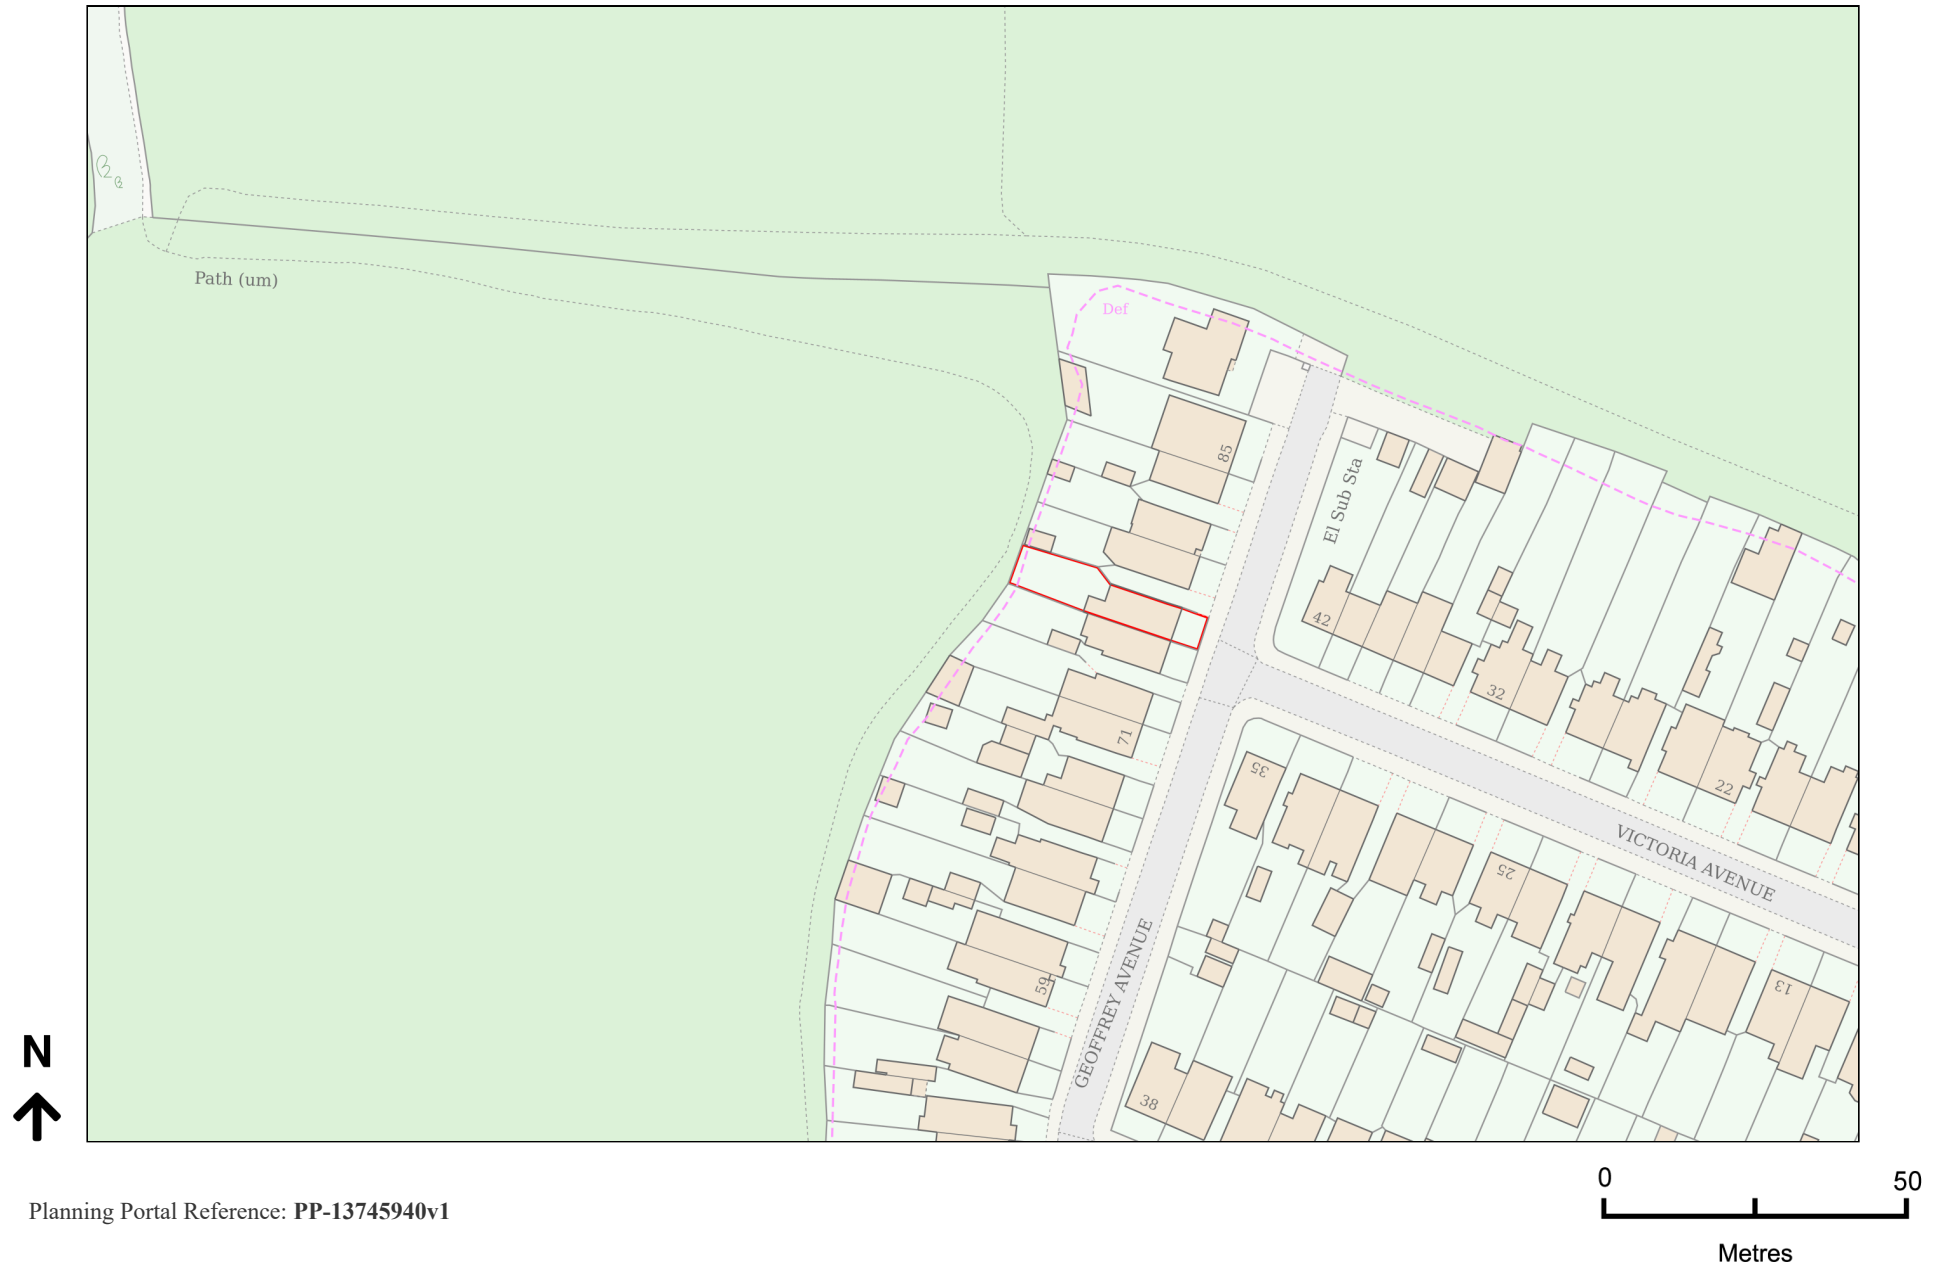

Planning Portal Reference: PP-13745940v1