This is a C.A.D drawing and may only be modified by hand in accordance with QA Procedure

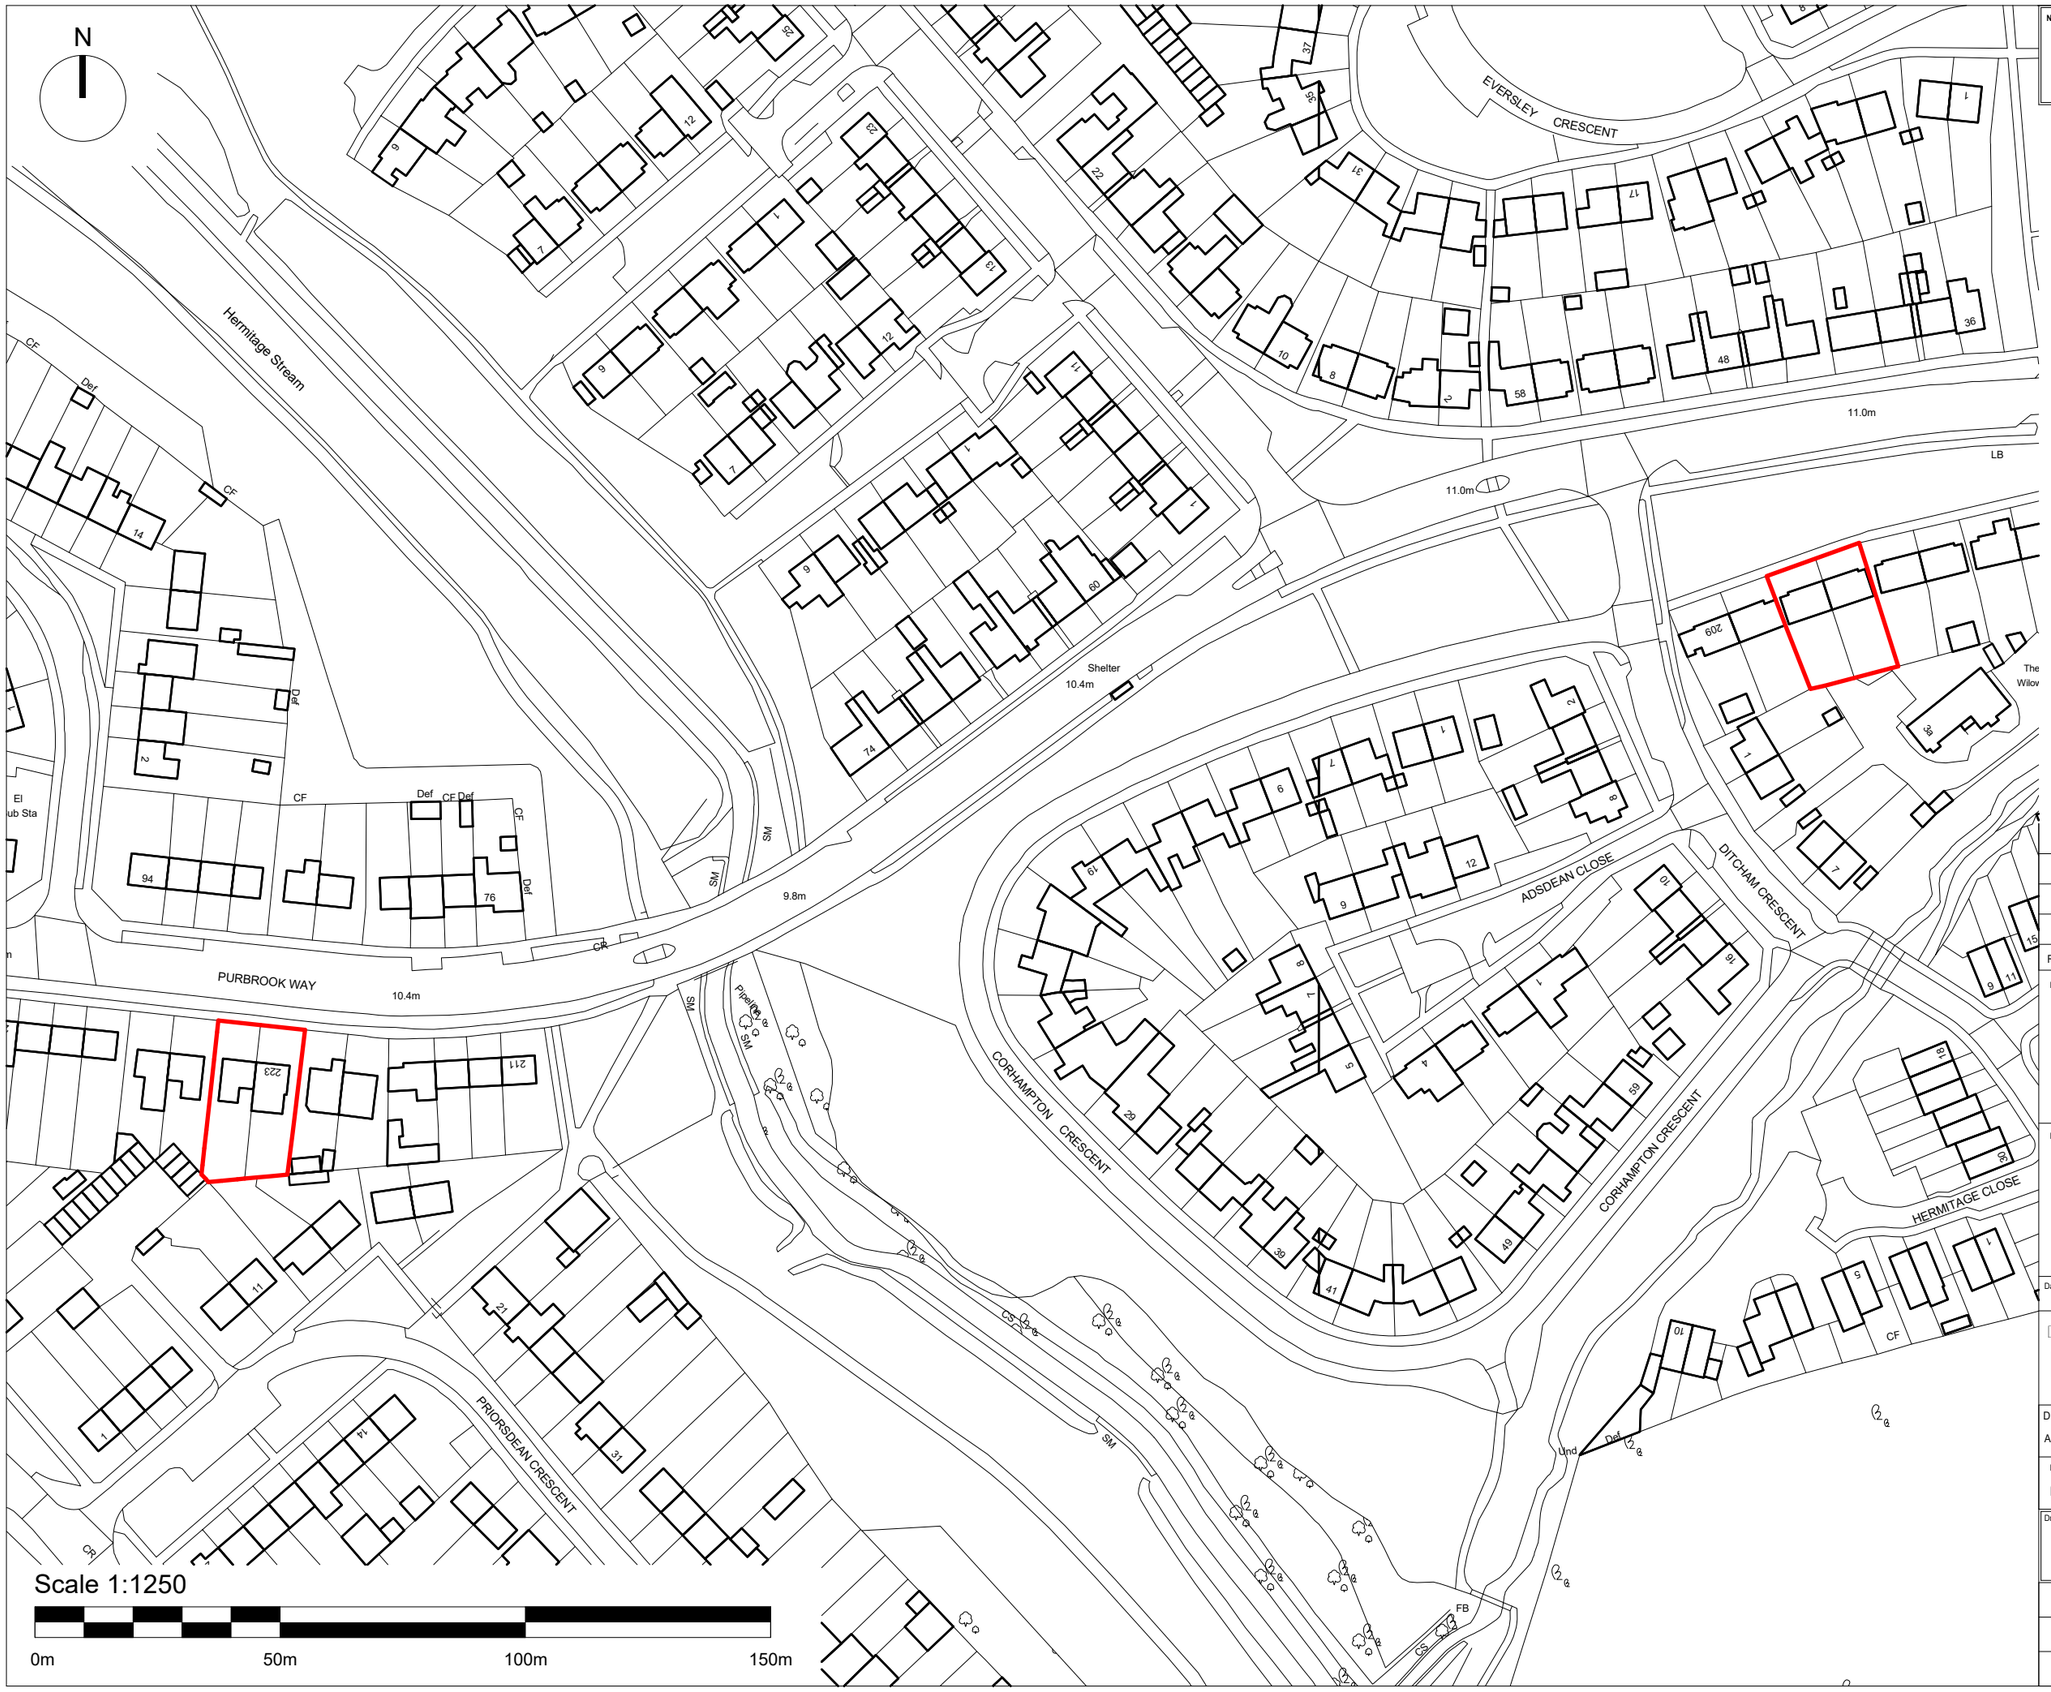

NOTE: All dimensions to be checked on site prior to commencement of any work

*** DO NOT SCALE FROM THIS DRAWING
EXCEPT FOR THE PURPOSES OF DETERMINING A PLANNING APPLICATION***
Notify C.A of any discrepancies before ordering materials.

© Crown copyright and database rights 2021 Ordnance Survey 100019671

Address List

203 Purbrook Way, Havant, PO9 3RT
205 Purbrook Way, Havant, PO9 3RT

223 Purbrook Way, Havant, PO9 3RU
225 Purbrook Way, Havant, PO9 3RU

Rev	Date	Revision Details (Amended By)	Approved

Project

Social Housing Decarbonisation Fund

Drawing Title

Location Plan - Purbrook Way

Date	Scale @ A3
19/07/24	1 : 1250

Housing, Neighbourhood & Building Services

Portsmouth CITY COUNCIL

JAMES HILL
Head of Service

DEPARTMENTAL SECTION:

ARCHITECTS GROUP - Andrew Malbon Principal Architect. Tel 023 92 834711

Design/ Survey By	Drawn By	Checked By
DL / TN	CG	

Drawing No

3810 / 1021 / P1

SURVEY		DESIGN	○	WORKING DRAWING	
FEASIBILITY		TENDER		AS BUILT	
INFORMATION		CONTRACT		A.I.	

(c Copyright P.C.C. 2023