


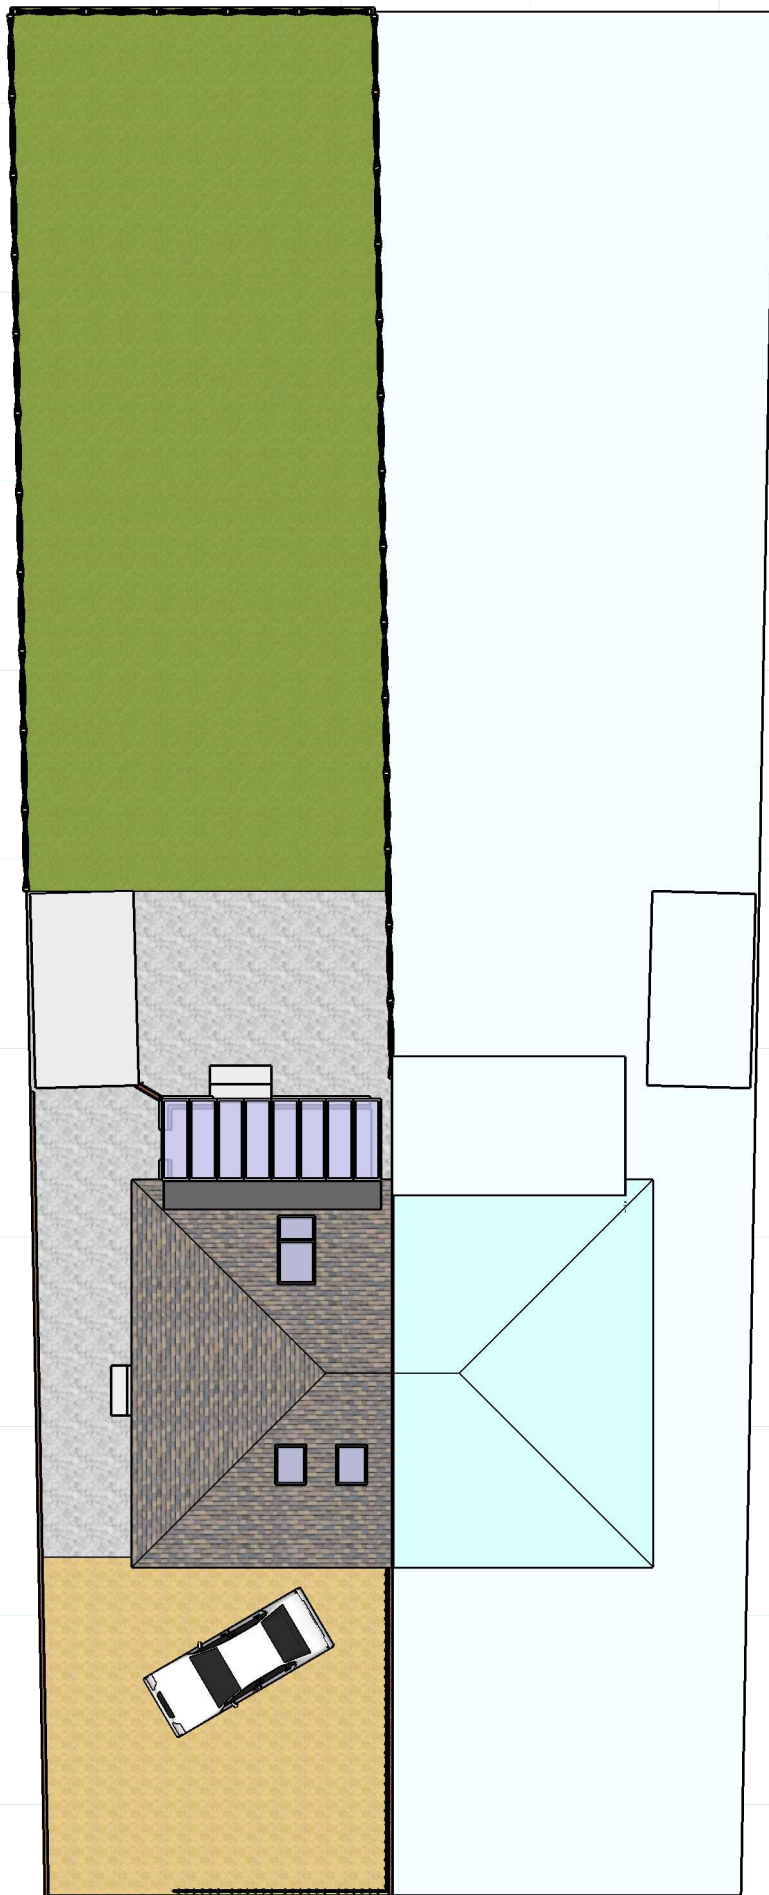
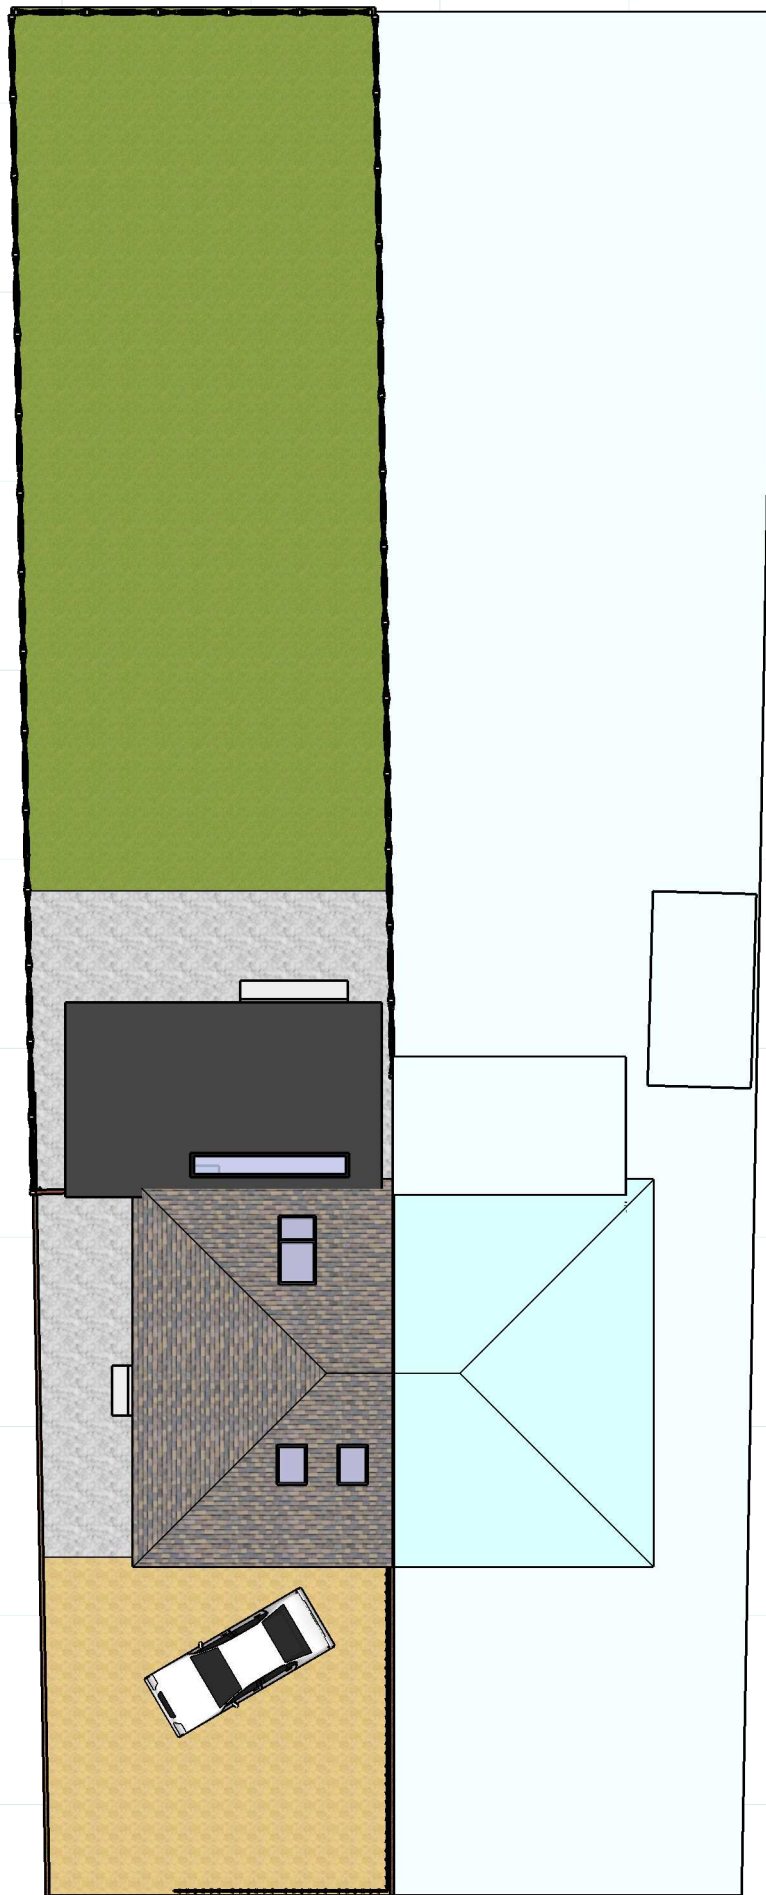
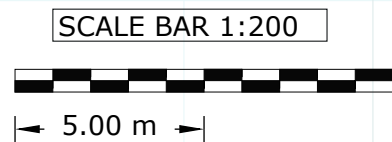


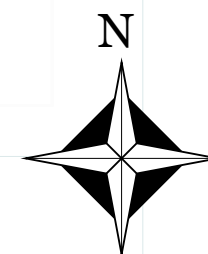

EXISTING BLOCK PLAN
SCALE 1:200

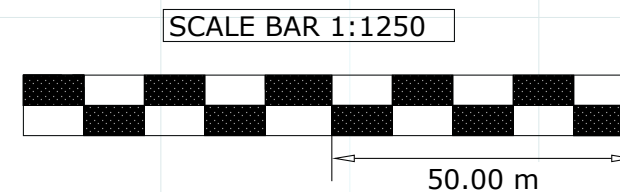

PROPOSED BLOCK PLAN
SCALE 1:200

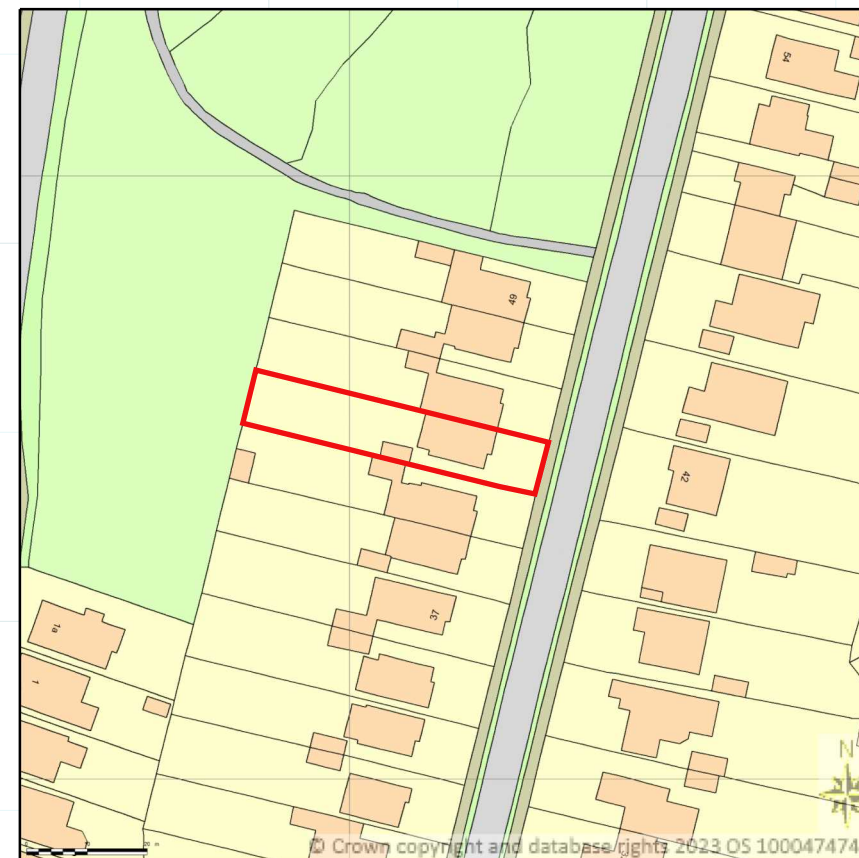

43 THE THICKET
WIDLEY
PURBROOK
PO7 5JL

PLANNING APPLICATION
GROUND FLOOR ALTERATION
AND EXTENSION.
SCALE 1:100/200/1250

DATE:
8/6/23