
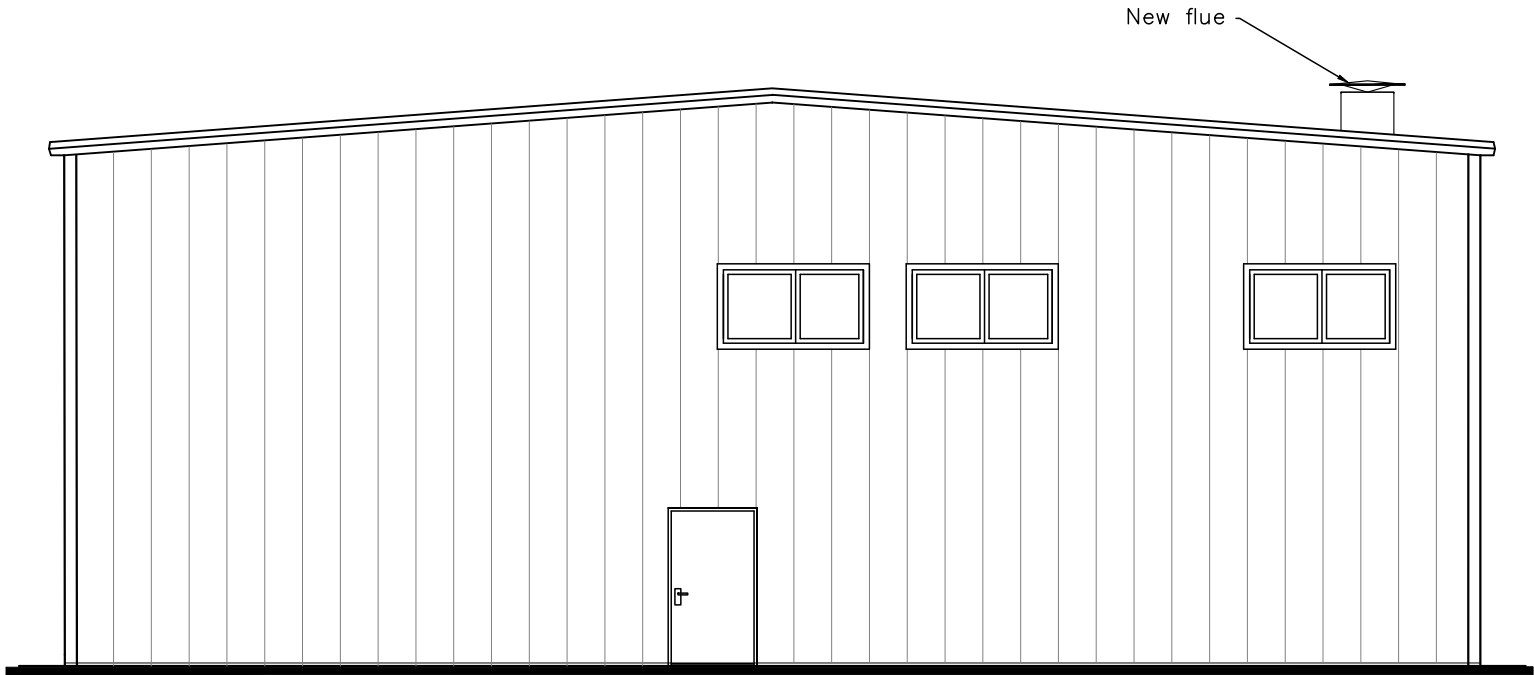


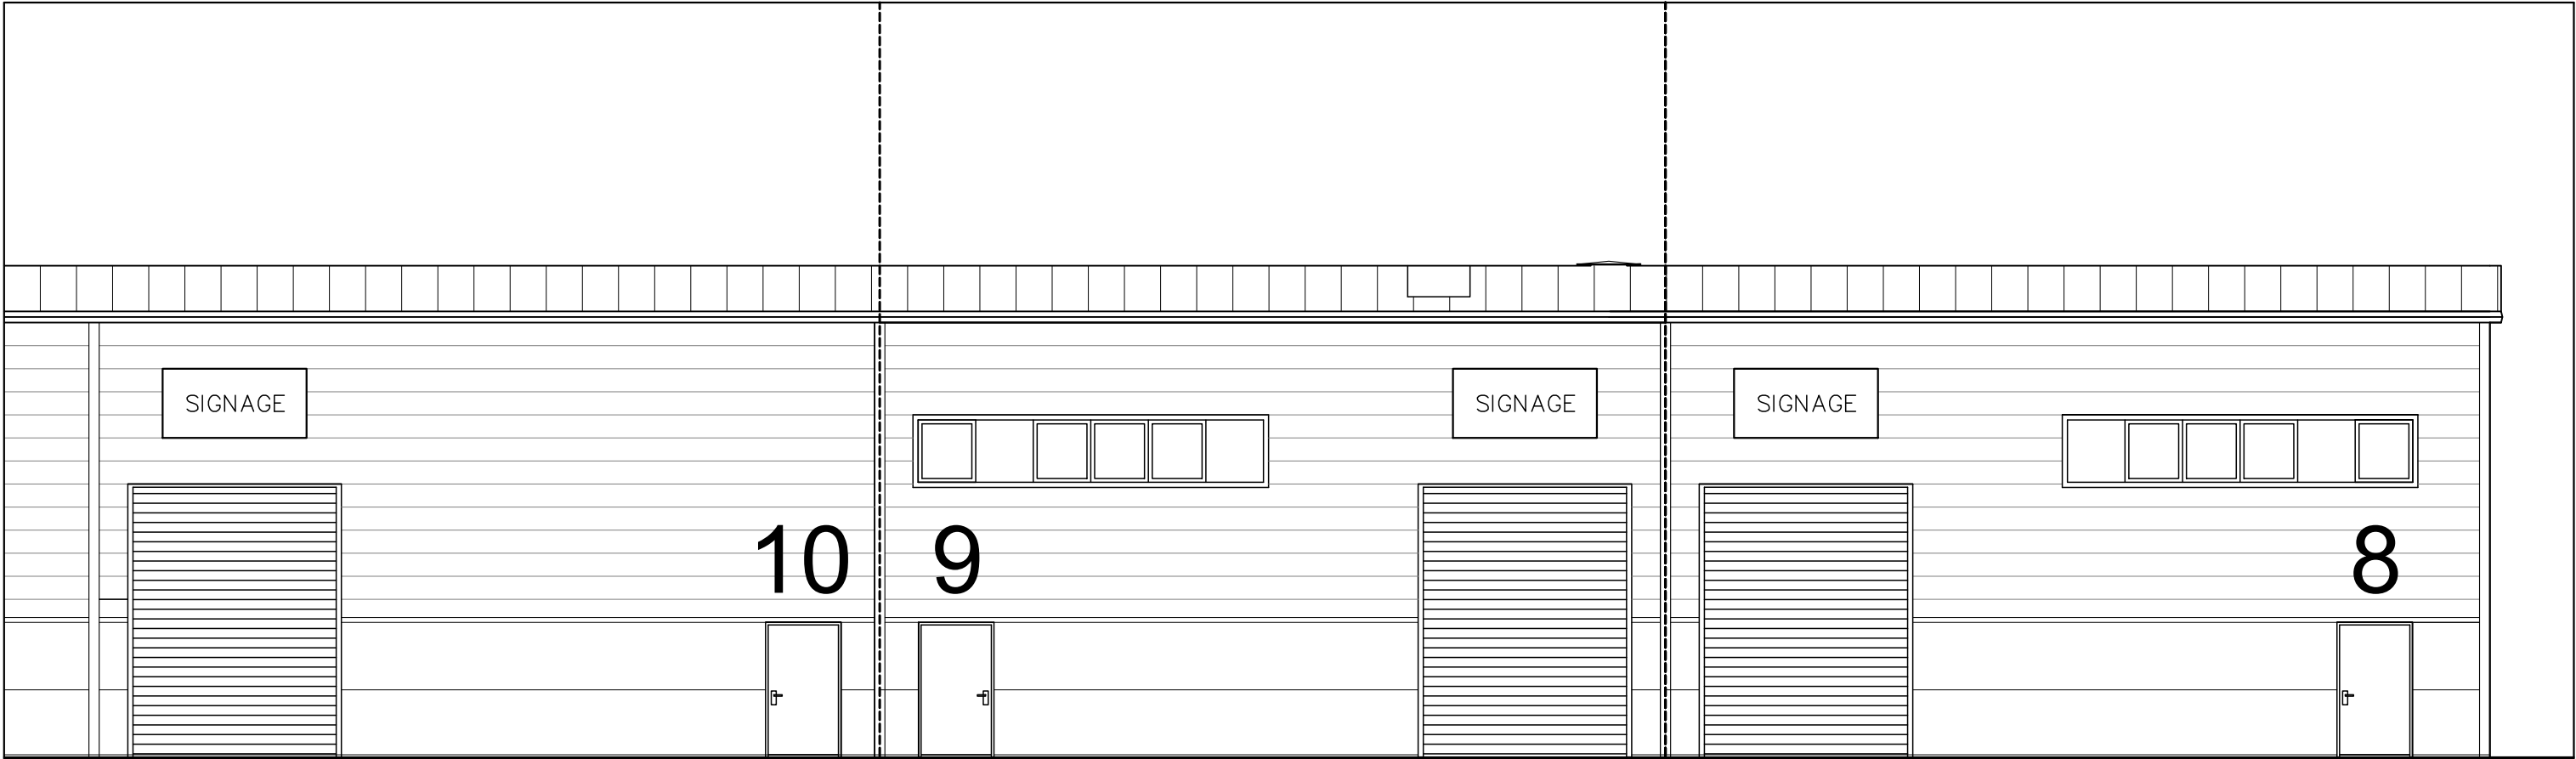

Critchley Architecture And Design Ltd.
Contact: 02392 474 919 | info@caad.online

The Old Bakery, 34 North Street, Havant, PO9 1PT

PROPOSED ELEVATIONS

Revisions	a) Flue revisions/16.08.2023/ZS
	b)
	c)
	d)

Unit 9,
Dakota Business Park,
14 Downley Road,
Havant,
PO9 2NJ

Scale A1=1:50, A3=1:100
Drawn ZS
Date 11/08/23

23051-501^A

10m

20m

30m

40m