



5 The Glade - Location Plan

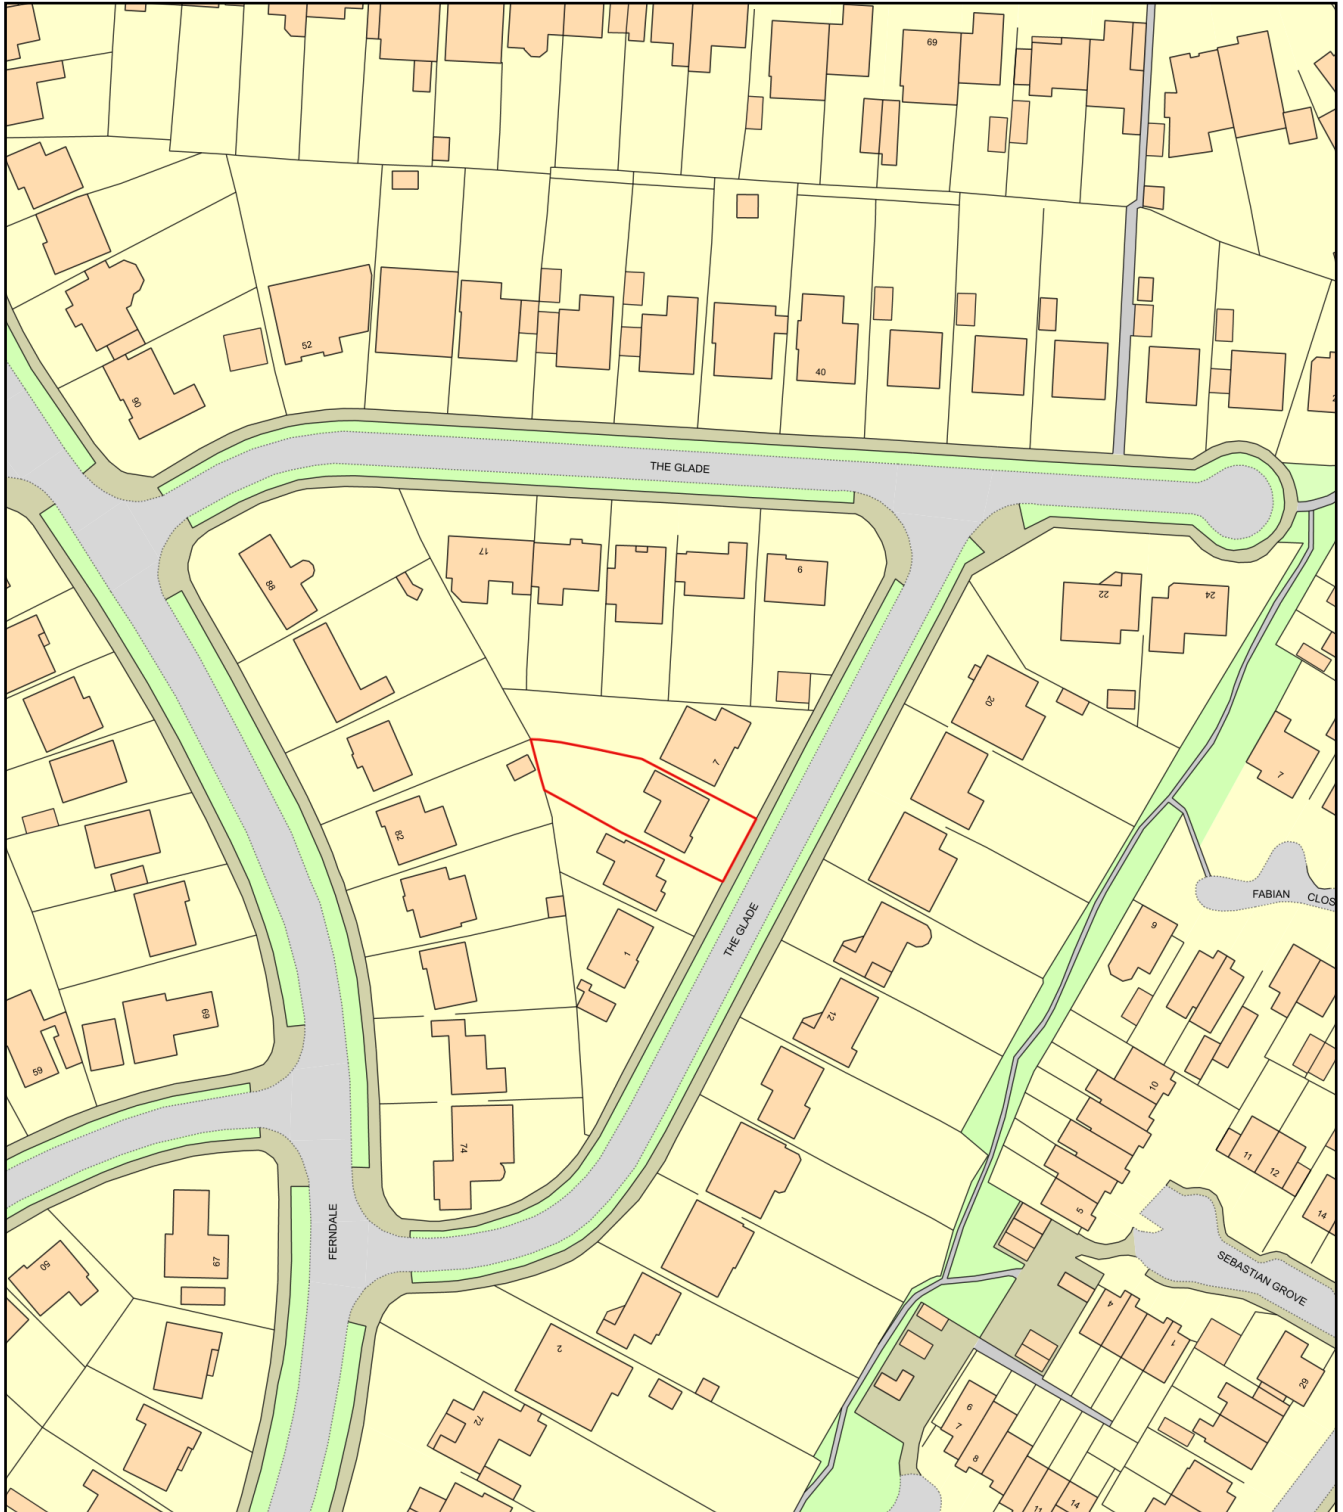

0 50
Metres

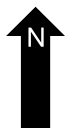

Plan Produced for: Applecore PDM Ltd

Date Produced: 25 Jan 2024

Plan Reference Number: TQRQM24025113831652

Scale: 1:1250 @ A4

