

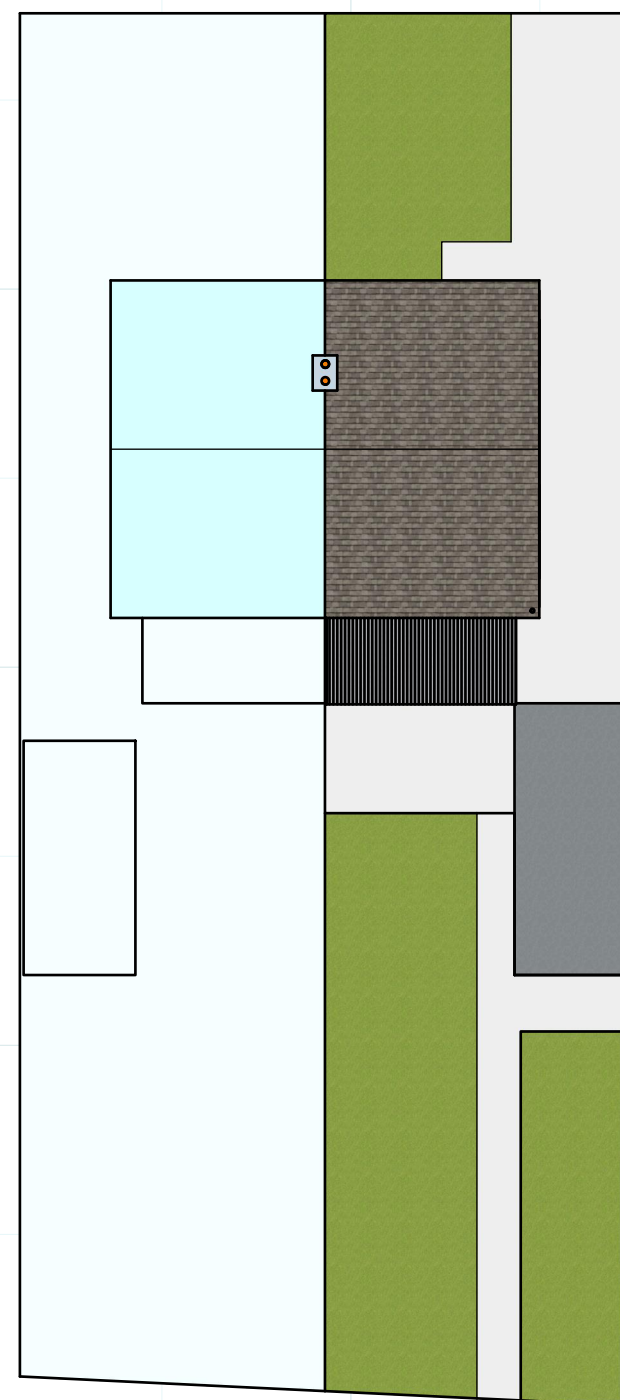
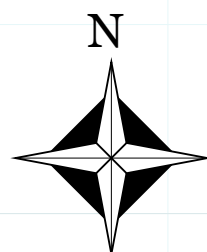
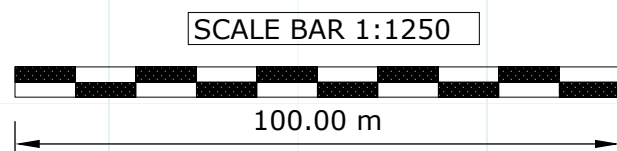


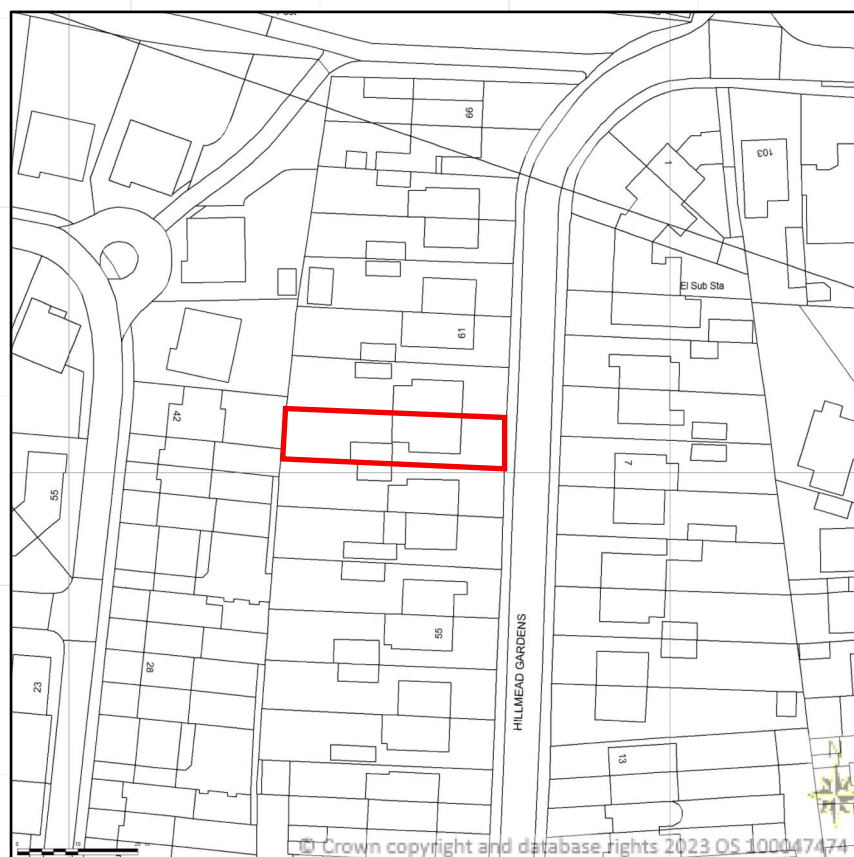

EXISTING BLOCK PLAN
SCALE 1:200

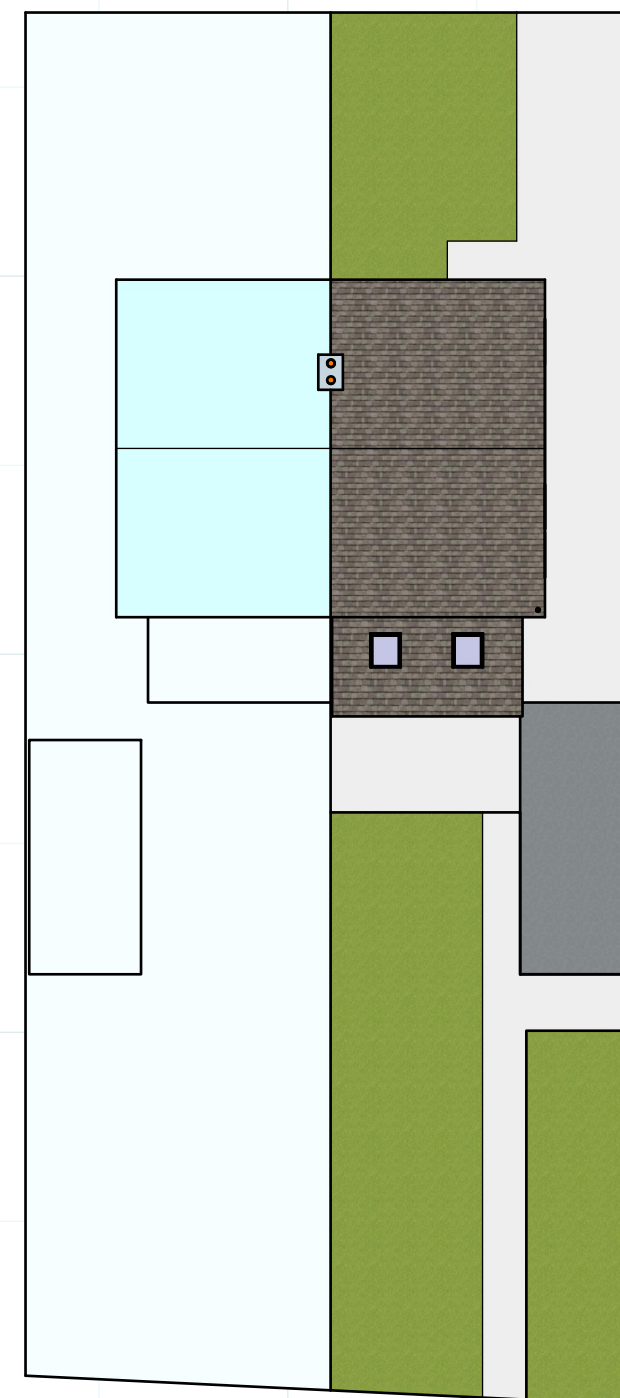

PROPOSED BLOCK PLAN
SCALE 1:200

59 HILLMEAD GARDENS
BEDHAMPTON
PO9 3NN

PLANNING APPLICATION:
SINGLE STOREY REAR EXTENSION
SCALE 1:100/200/1250

DATE:
17/10/23