


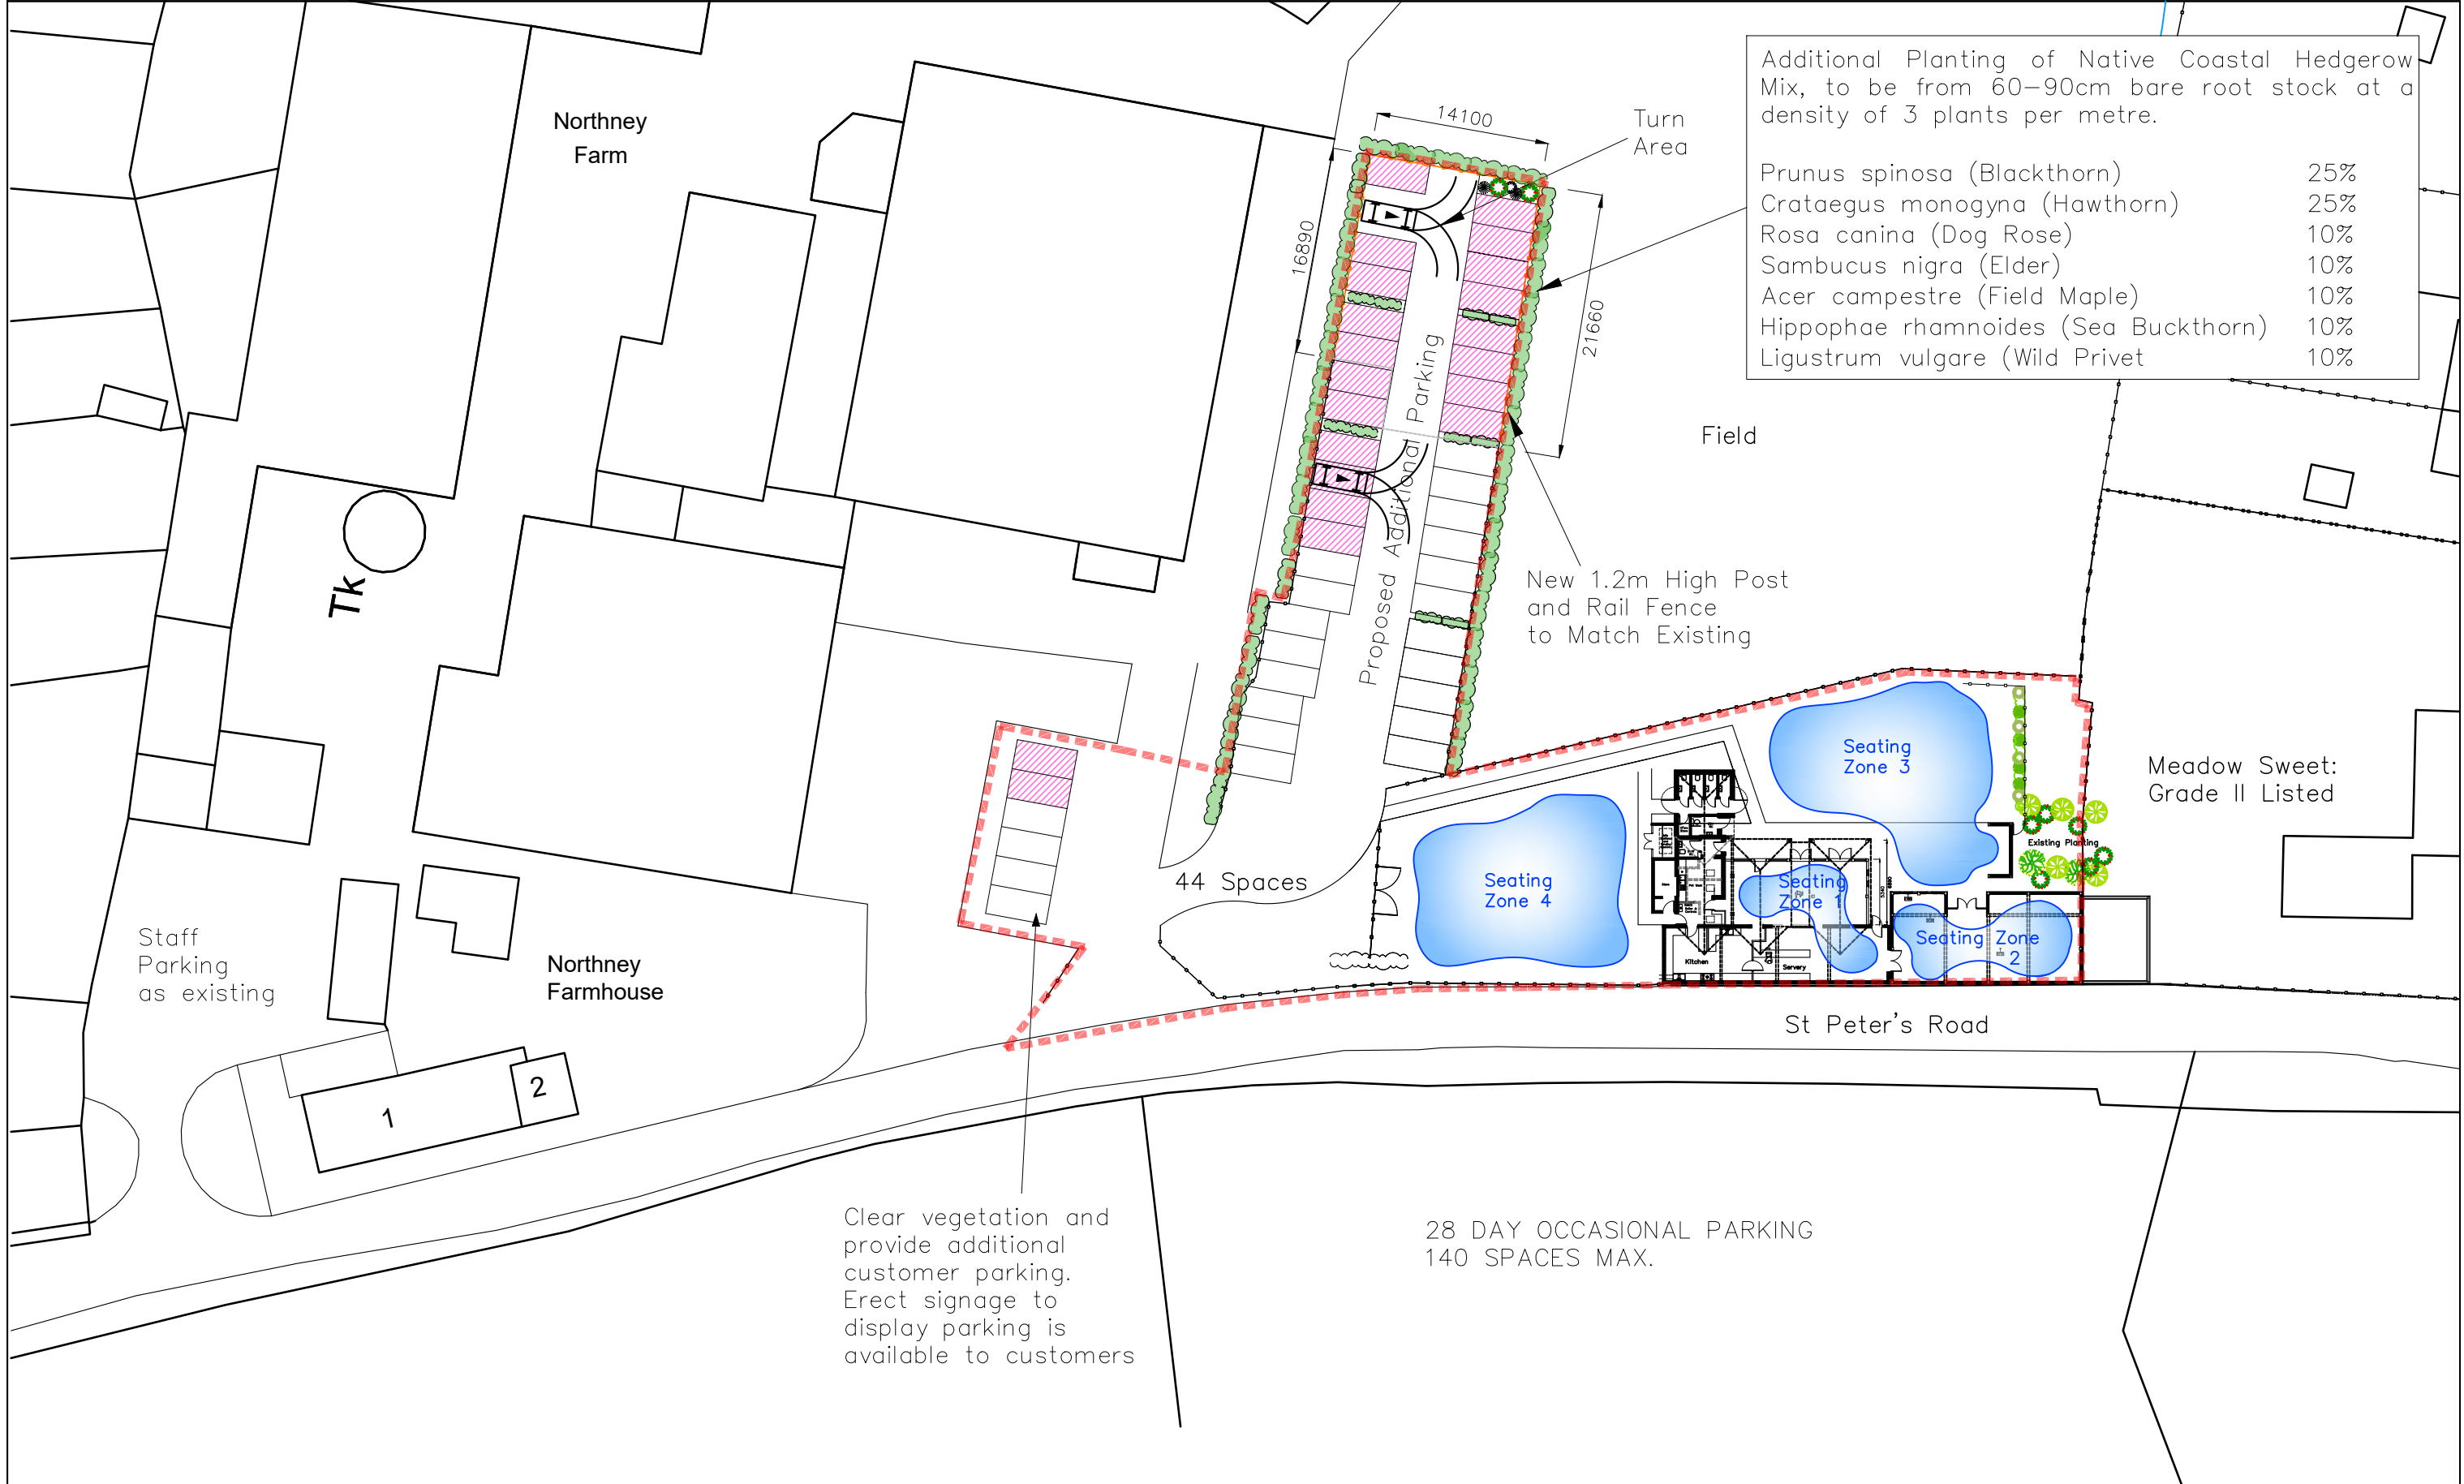

Northney Farm Tea Rooms, St Peter's Rd, Hayling, PO11 0RX	PROPOSED SITE PLAN		 Critchley Architecture And Design Ltd. Contact: 02392 474 919 info@caad.online The Old Brewery, 15E South Street, Havant, PO9 1BU		Scale A3 = 1:500 Drawn OS/SAR Date 12/01/2022
	Revisions	a) North Point Update/28.02.2023/SAR b) Parking Layout Update/16.06.2023/SAR c) Landscaping details added/06.07.2023/JHL d) Seating Zones/14.07.2023/SAR e) Seating Zones/31.07.2023/JHL			17077-120

150m

100m

150m

200m