


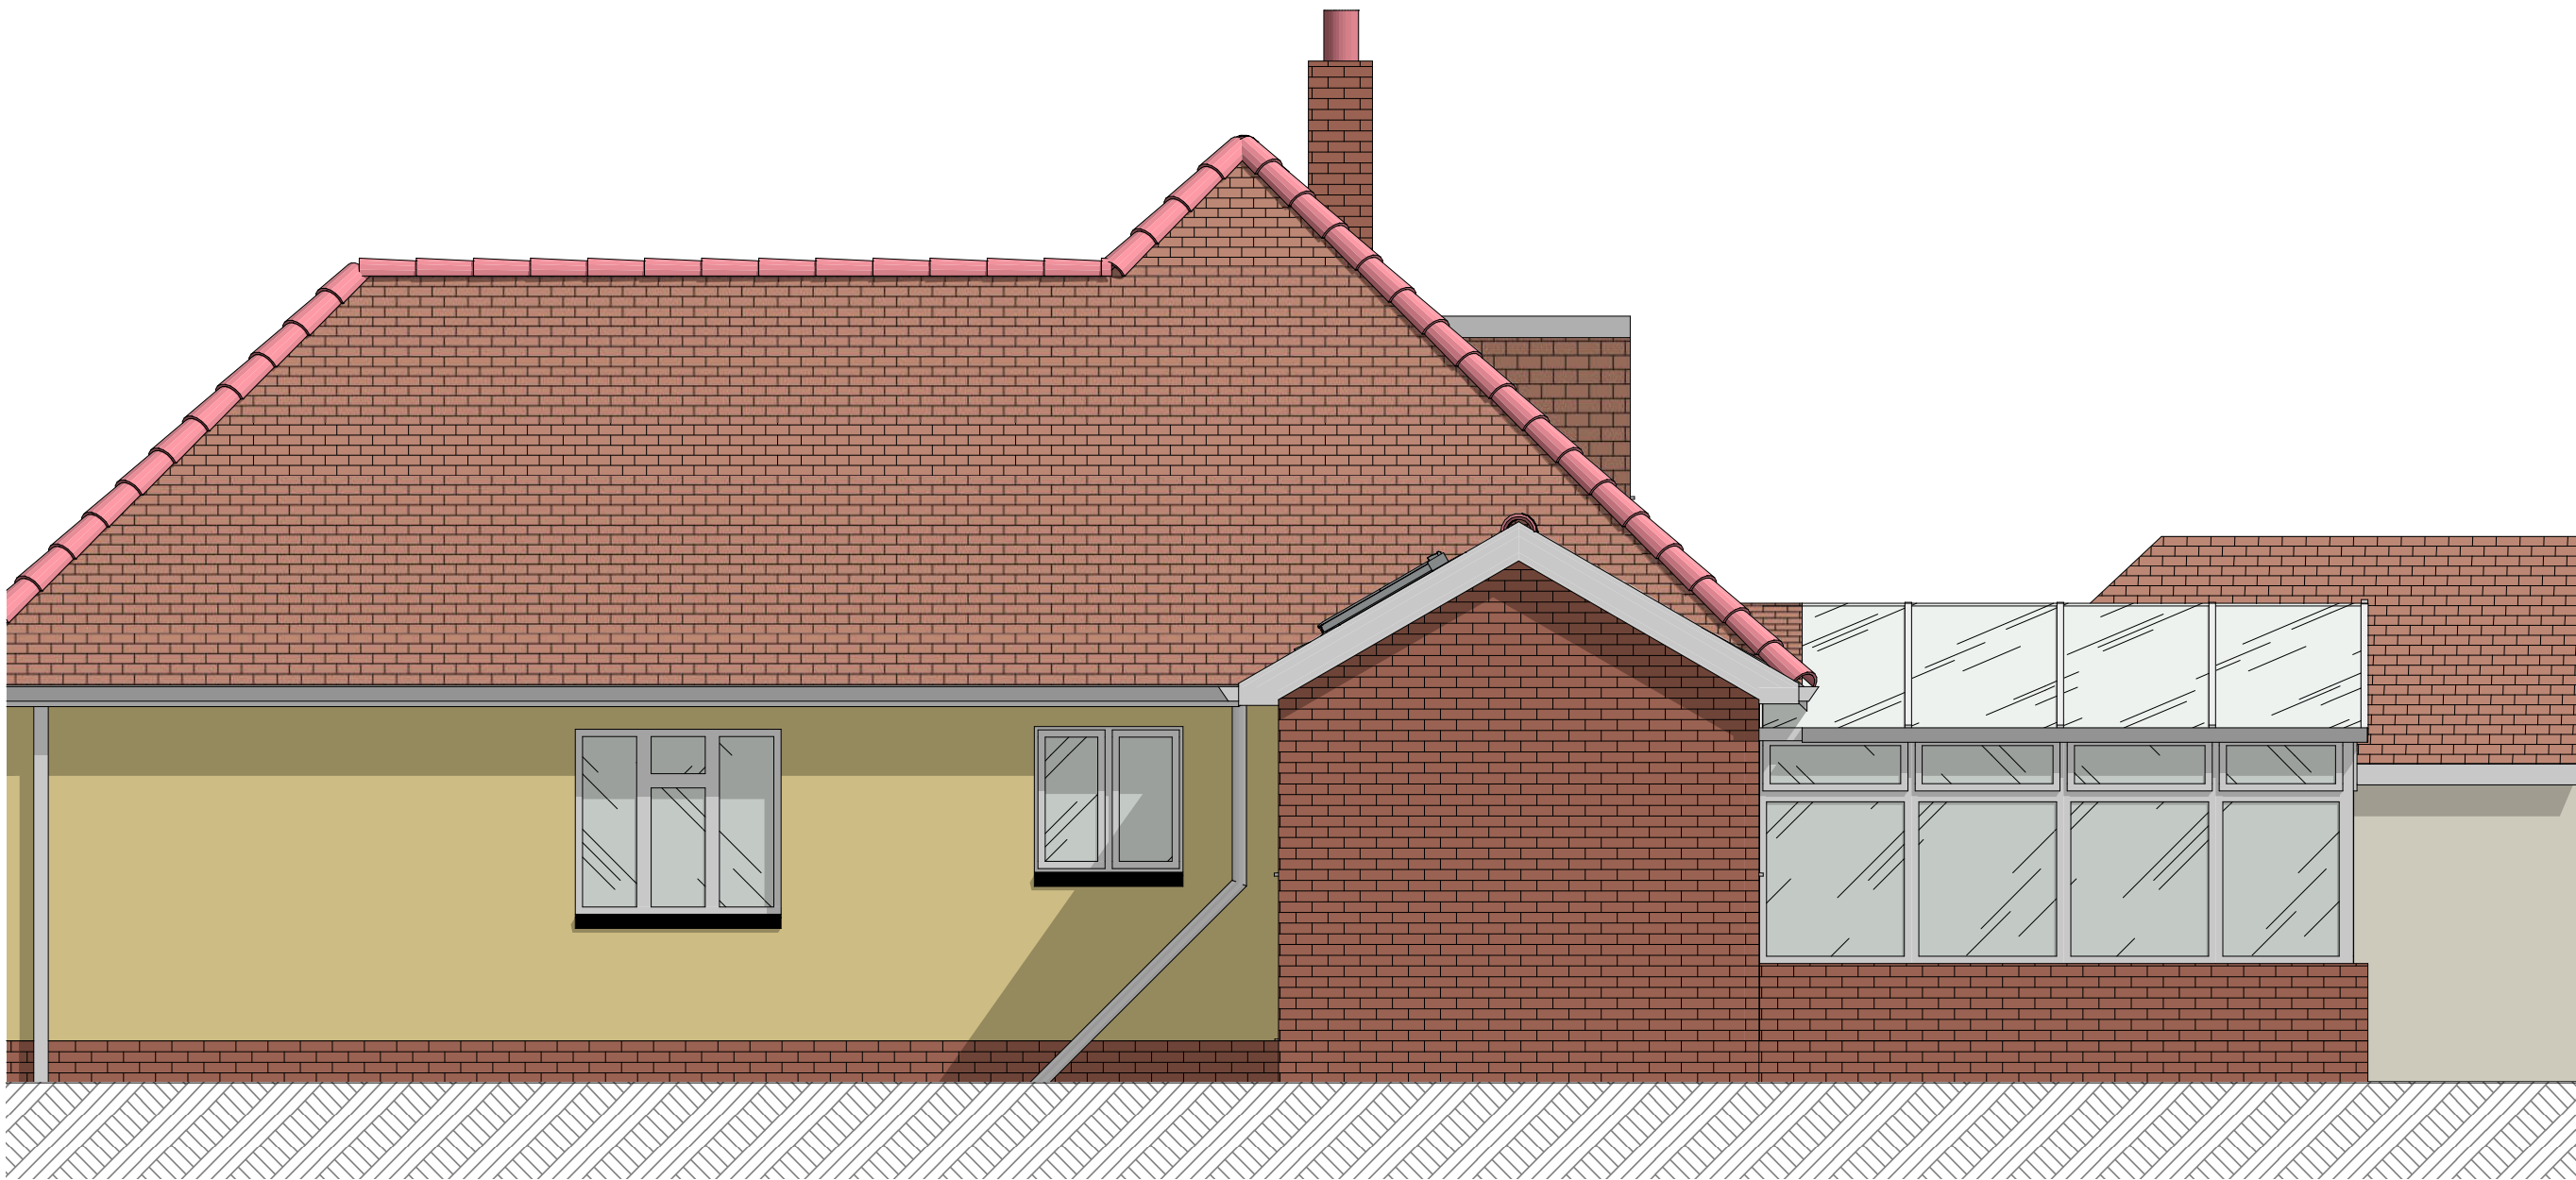

Proposed Side Elevation (North East) Scale 1:50



 LR Architecture	Project Side extension utility room	Client James McLaughlan	The content of the drawing remain the copyright of LRArchitecture , no reproduction without written consent. All dimensions to be verified on site. Any discrepancies are to be reported to the relevant parties. Do not scale from drawing, figured dimensions to be used only. drawings to be read in conjunction with all relevant drawings/ schedules ect, which relate to this project.	Drawing Number	P012	Page Size	A3
	Project Adress 21 Oakhurst Dr, Waterloooville PO7 7PN			Scale	1:50	Drawn By	LR