




Section A-A
scale 1:200



Section B-B
scale 1:200



Section C-C
scale 1:200

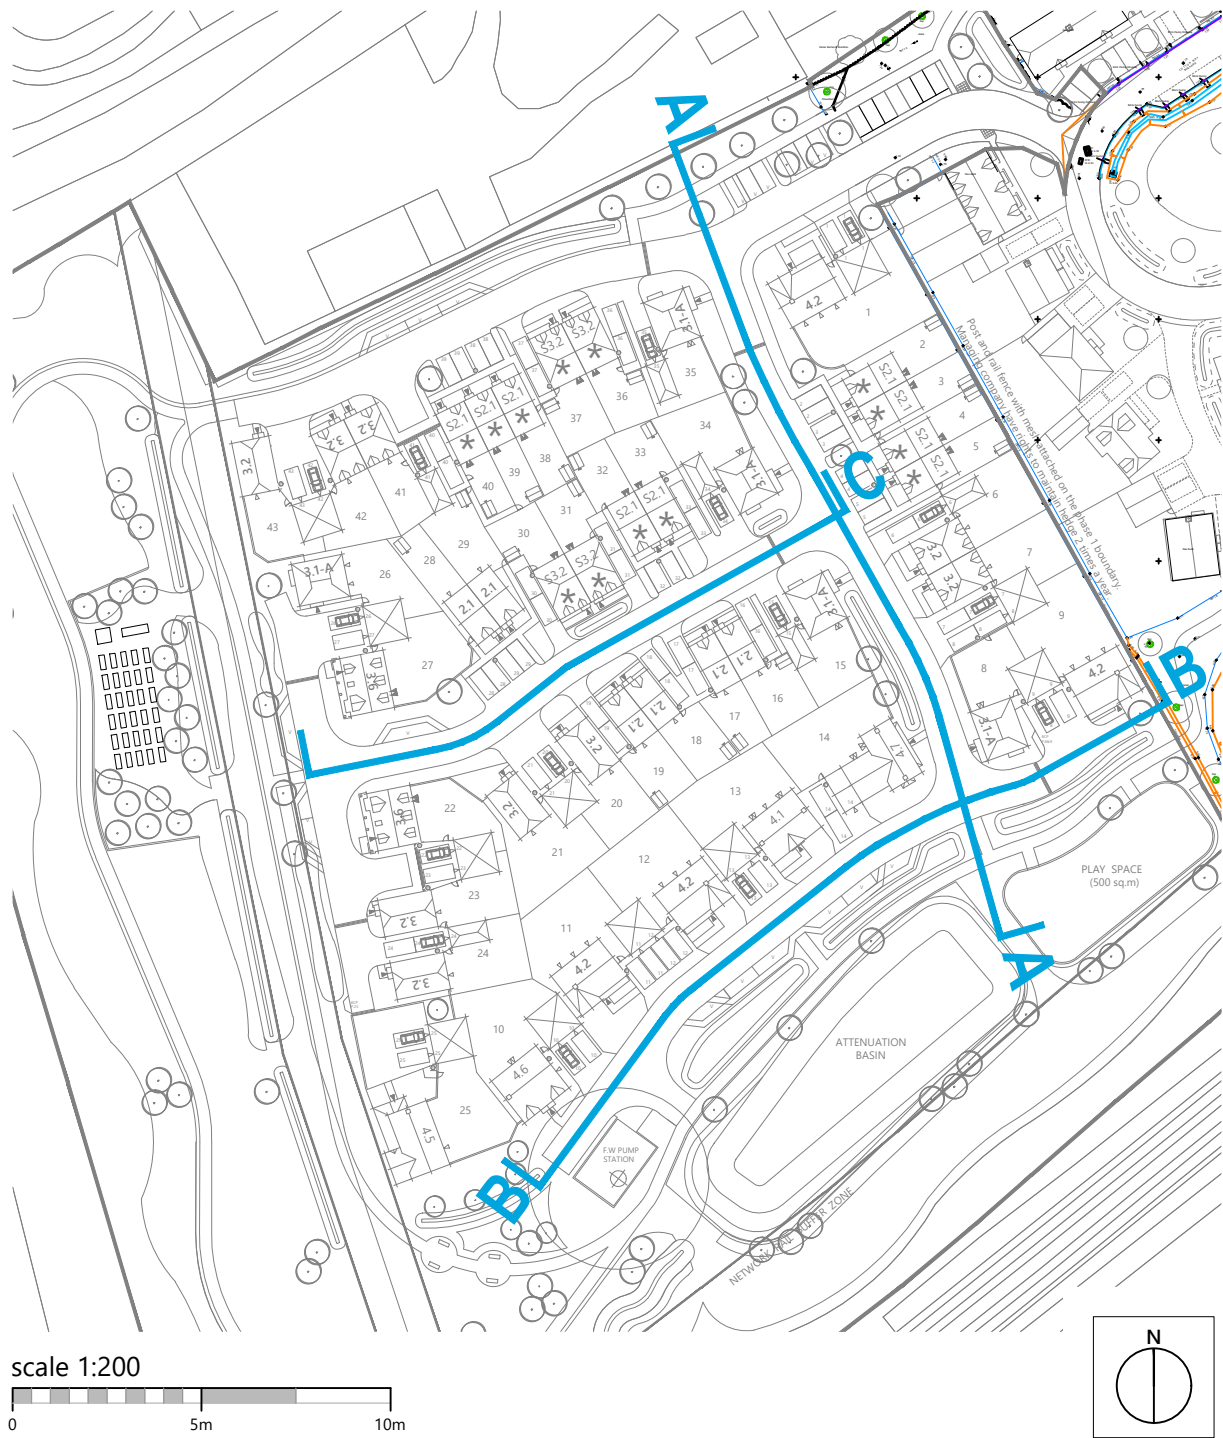

Romsey	T:01794 367703	Rev	Description	Date	Au	Ch
Portishead	T:01275 407000	A	Planning Issue	19.07.24	MS	
London	T:01794 367703					

www.thrivearchitects.co.uk

This drawing is the copyright of Thrive Architects Ltd ©. All rights reserved. Ordnance Survey Data © Crown Copyright. All rights reserved. Licence No. 100007359. Permission is granted to scale from this drawing for the purposes of **Local Authority Planning Applications only**. For all other purposes DO NOT scale from this drawing. Contractors, Sub-contractors and suppliers are to check all relevant dimensions and levels of the site and building before commencing any shop drawings or building work. Any discrepancies should be recorded to the Architect. Where applicable this drawing is to be read in conjunction with the Consultants' drawings / Clients' Construction Specification.

Project	Bedhampton Phase 2		
Drawing	Street Elevations Sheet 1 of 2		
Client	Bargate Homes	Date	March 2024
Job no.	BARG230421	Rev.	A
Dwg no.	SE.01	Scale	1:200 at A1
Author	CH	Checked	
Status	PRELIMINARY	Office	Romsey
Client ref.			

