



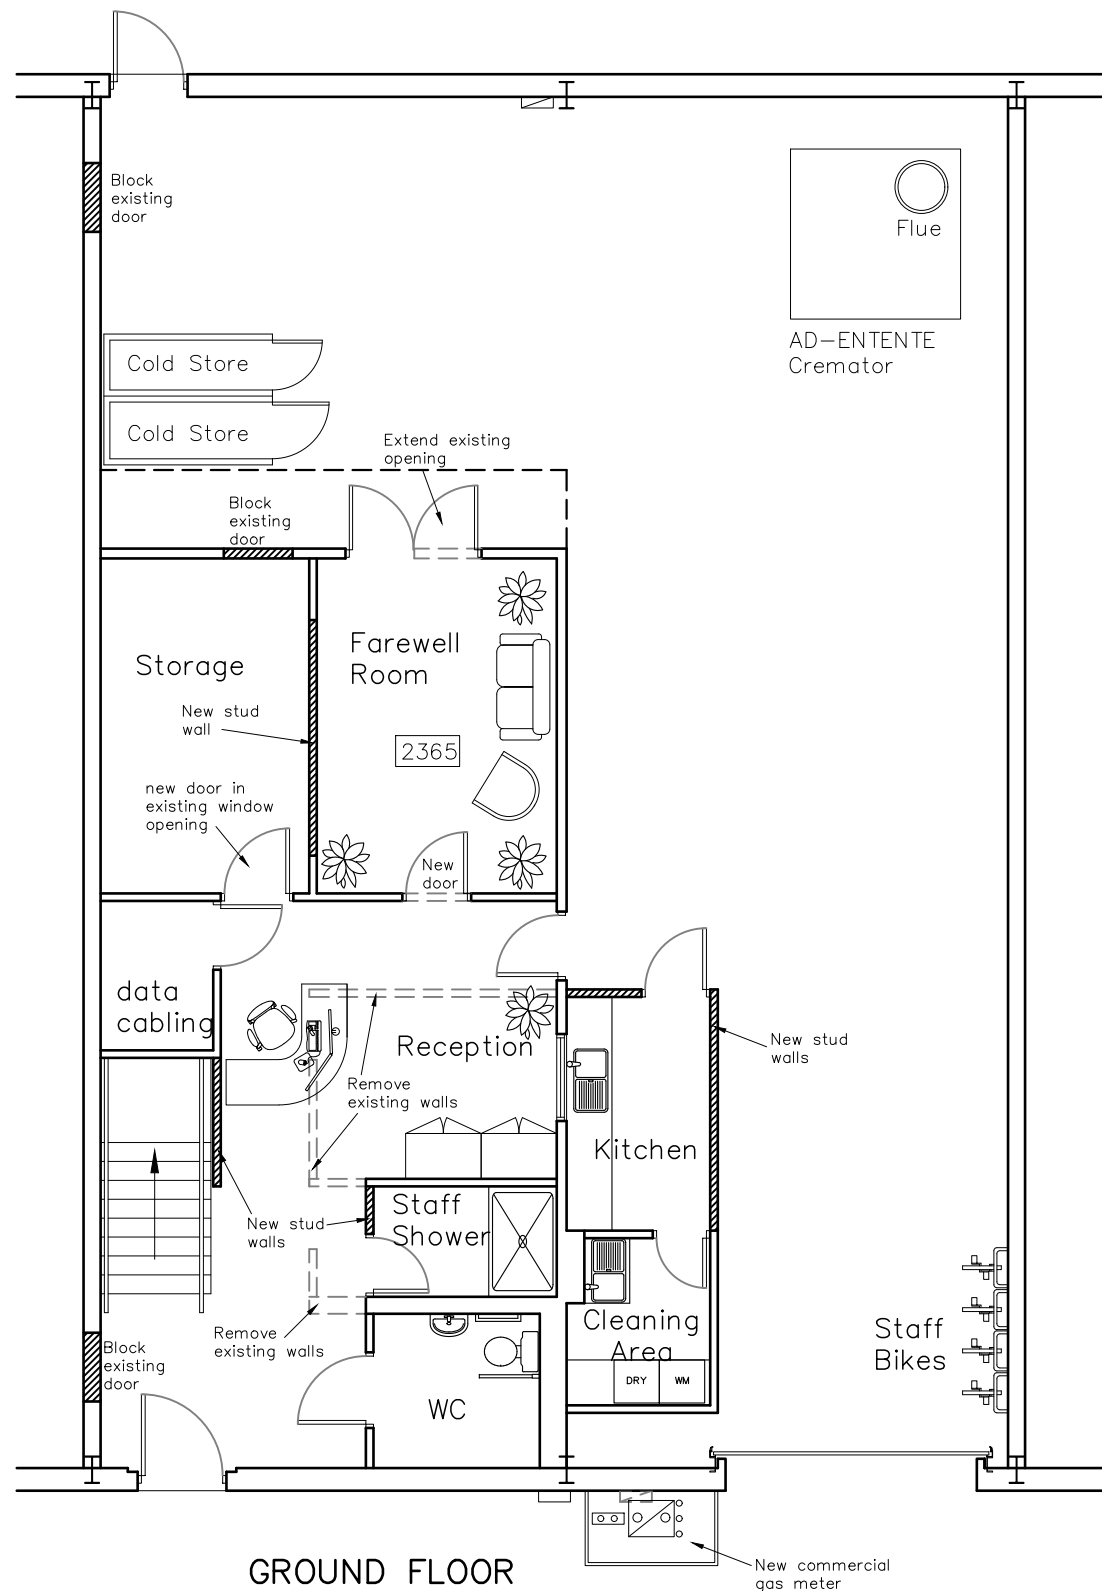

GROUND FLOOR
= 218 M2

MEZZANINE
= 78.5 M2

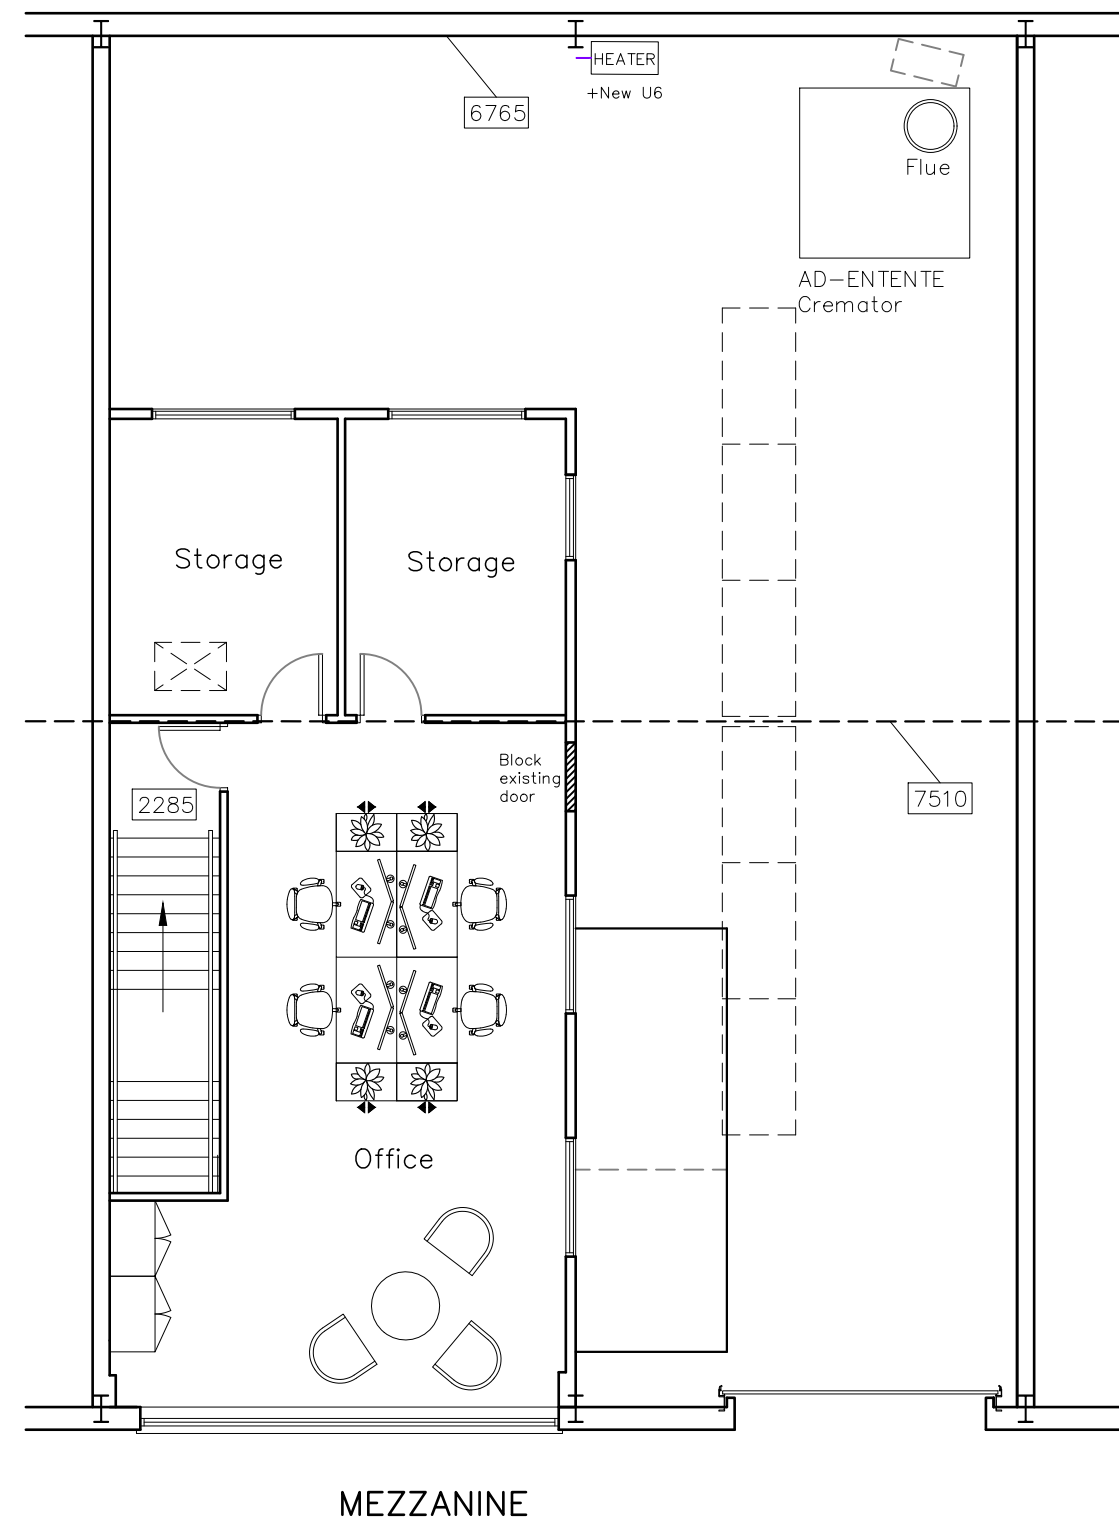

MEZZANINE

CAAD

Critchley Architecture And Design Ltd.
Contact: 02392 474 919 | info@caad.online
The Old Bakery, 34 North Street, Havant, PO9 1PT



PROPOSED PLANS

Revisions

- a) Client revisions/14.09.2023/JHL
- b) Bike storage added/22.11.2023/JHL
- c)
- d)

Unit 9,
Dakota Business Park,
14 Downley Road,
Havant,
PO9 2NJ

Scale A1=1:50, A3=1:100
Drawn JHL
Date 14/08/2023

23051-401^B

10m

20m

30m

40m