


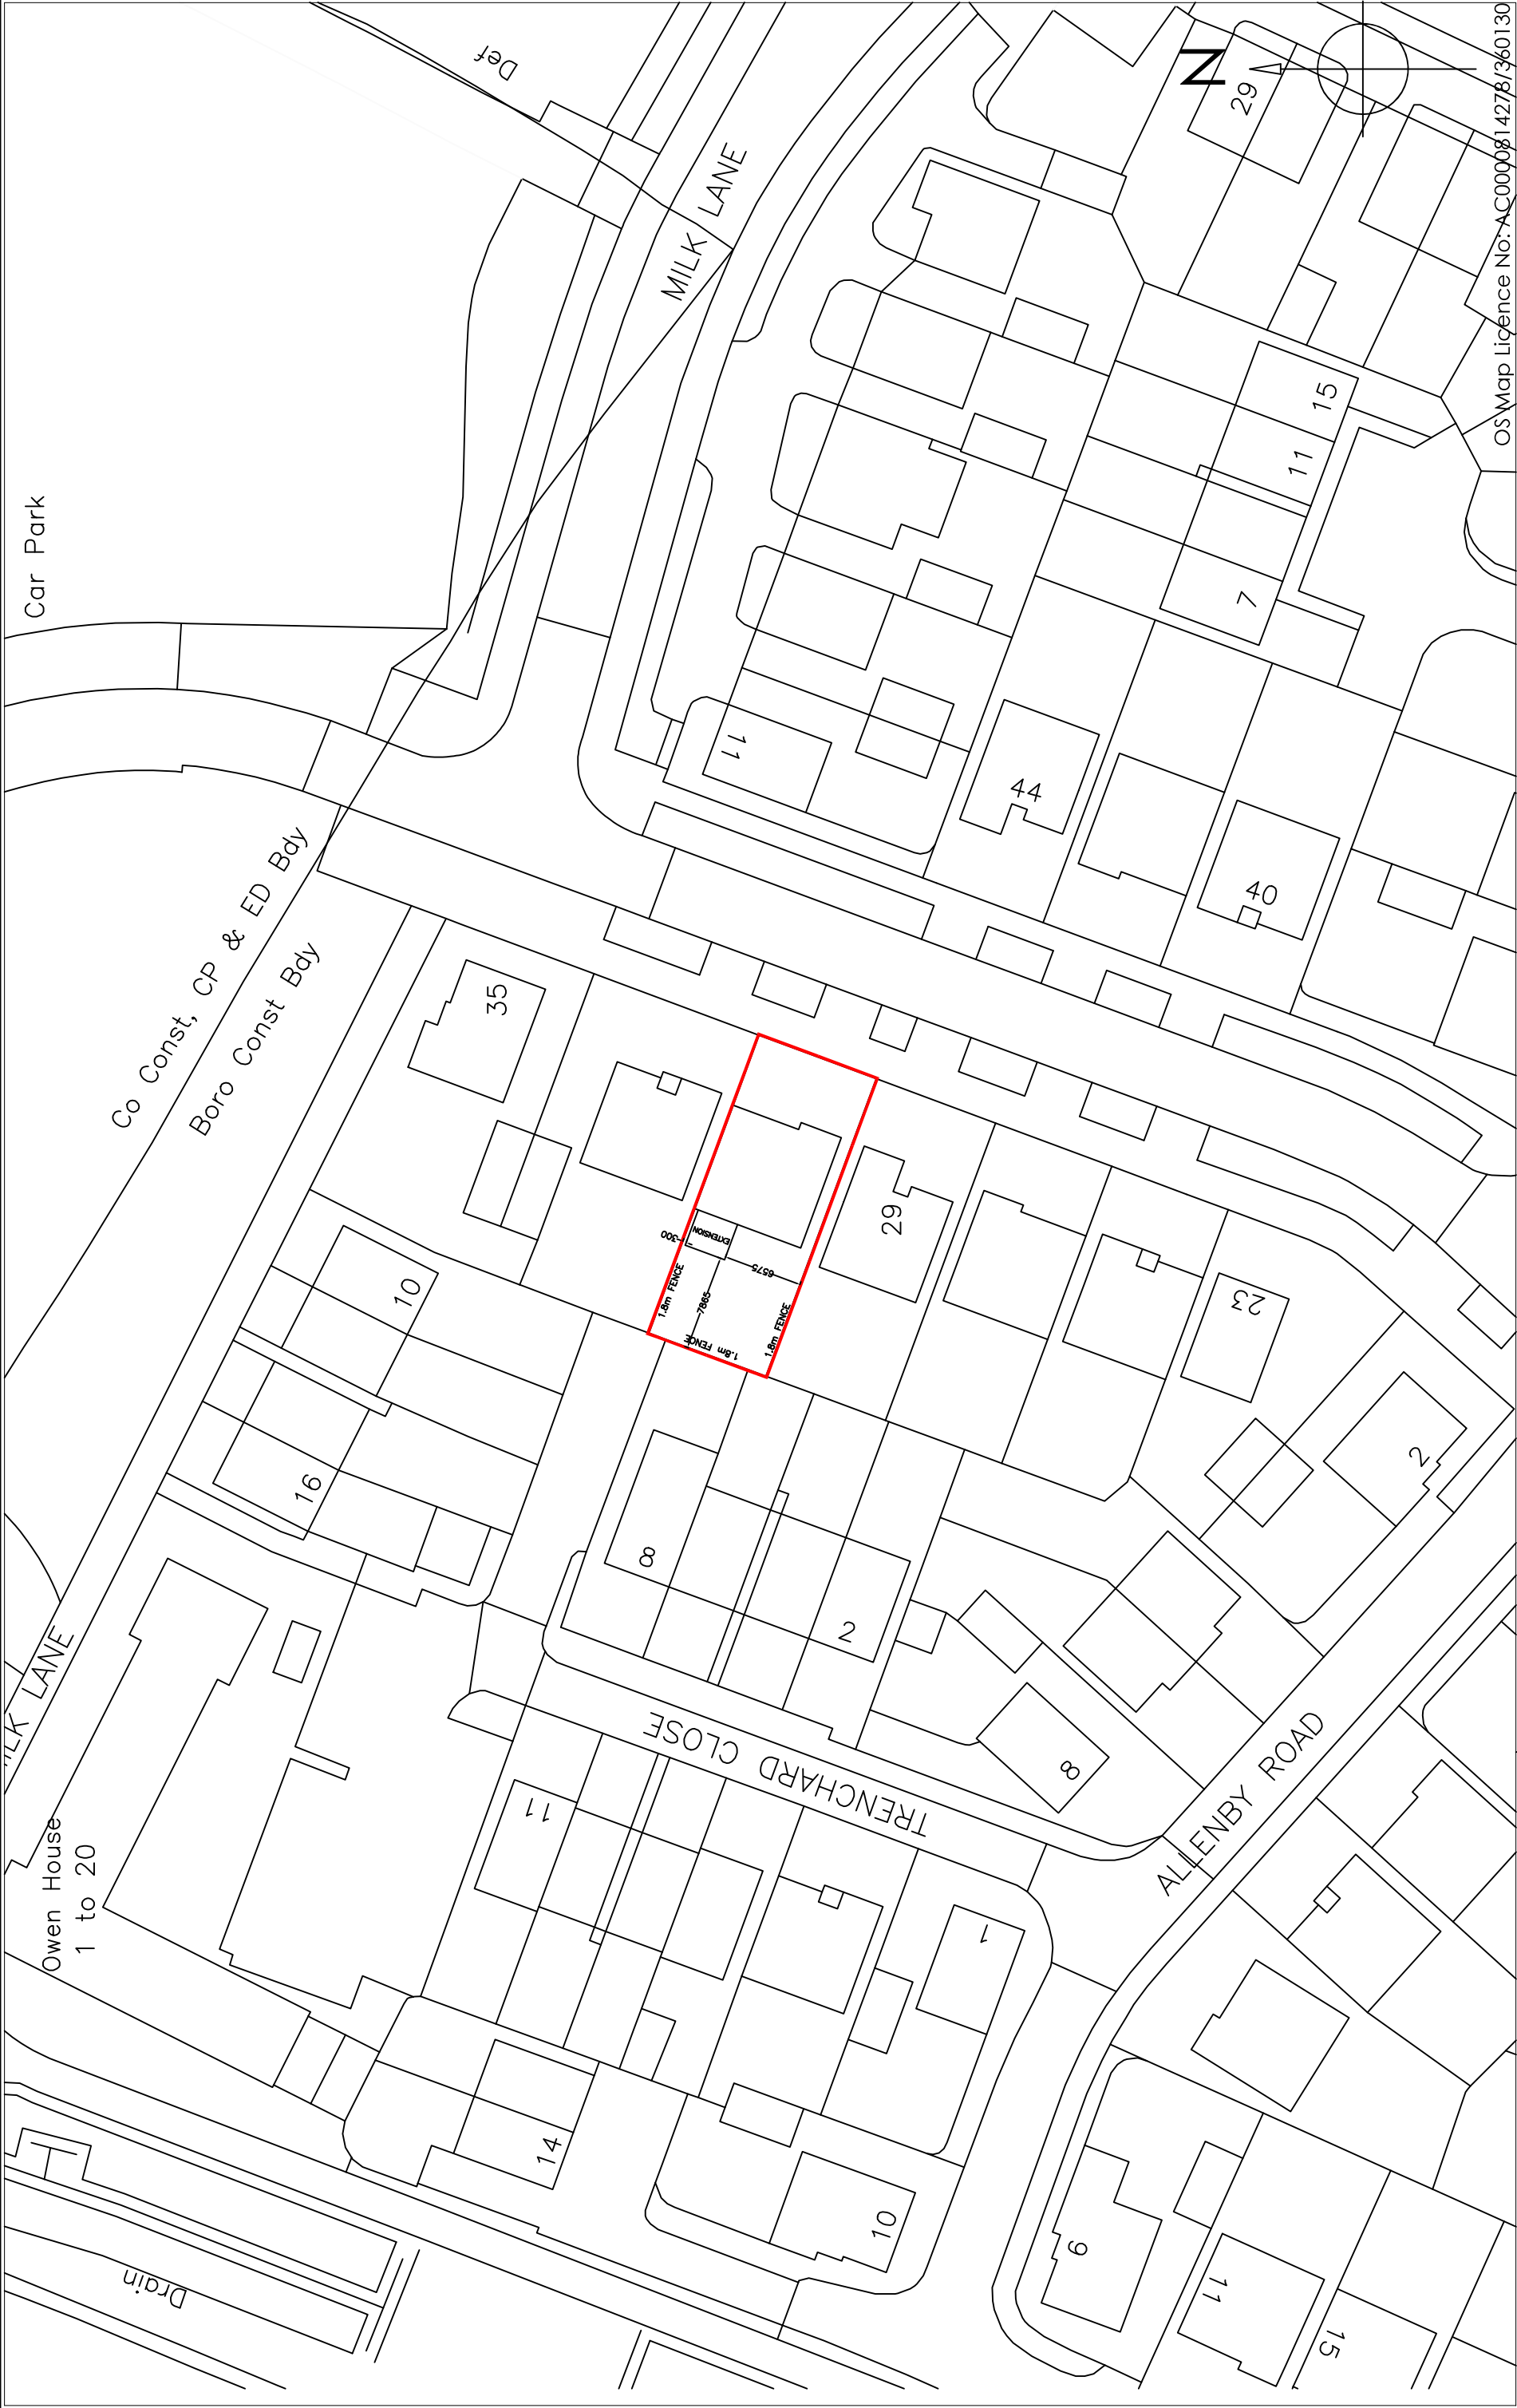

Copyright is reserved by GBS Designs and is issued on the condition that it is not copied or disclosed by or to any unauthorised persons without prior consent in writing from GBS Designs.

All dimensions to be checked on site

All structural elements to be specified by a suitably qualified structural engineer.

REV	DESCRIPTION	DRAWN	DATE
-	Initial design	GBS	12.07.22

31NEWAVE 07

Scale at A1

N/A

Scale at A3

1:500

Date

12 JULY 2024

Drawn by

GBS

Drawing Title

31 Newlands Avenue,
Purbrook,
Waterloooville,
Hampshire,
PO7 5FH.

CAD - ARCHITECTURE - DESIGN

6 Shillinglee Waterloooville Hampshire PO7 5RW
Tel 023 9225 8315
www.gbs-designs.co.uk

OSMap Licence No: AC0000914278/360130