


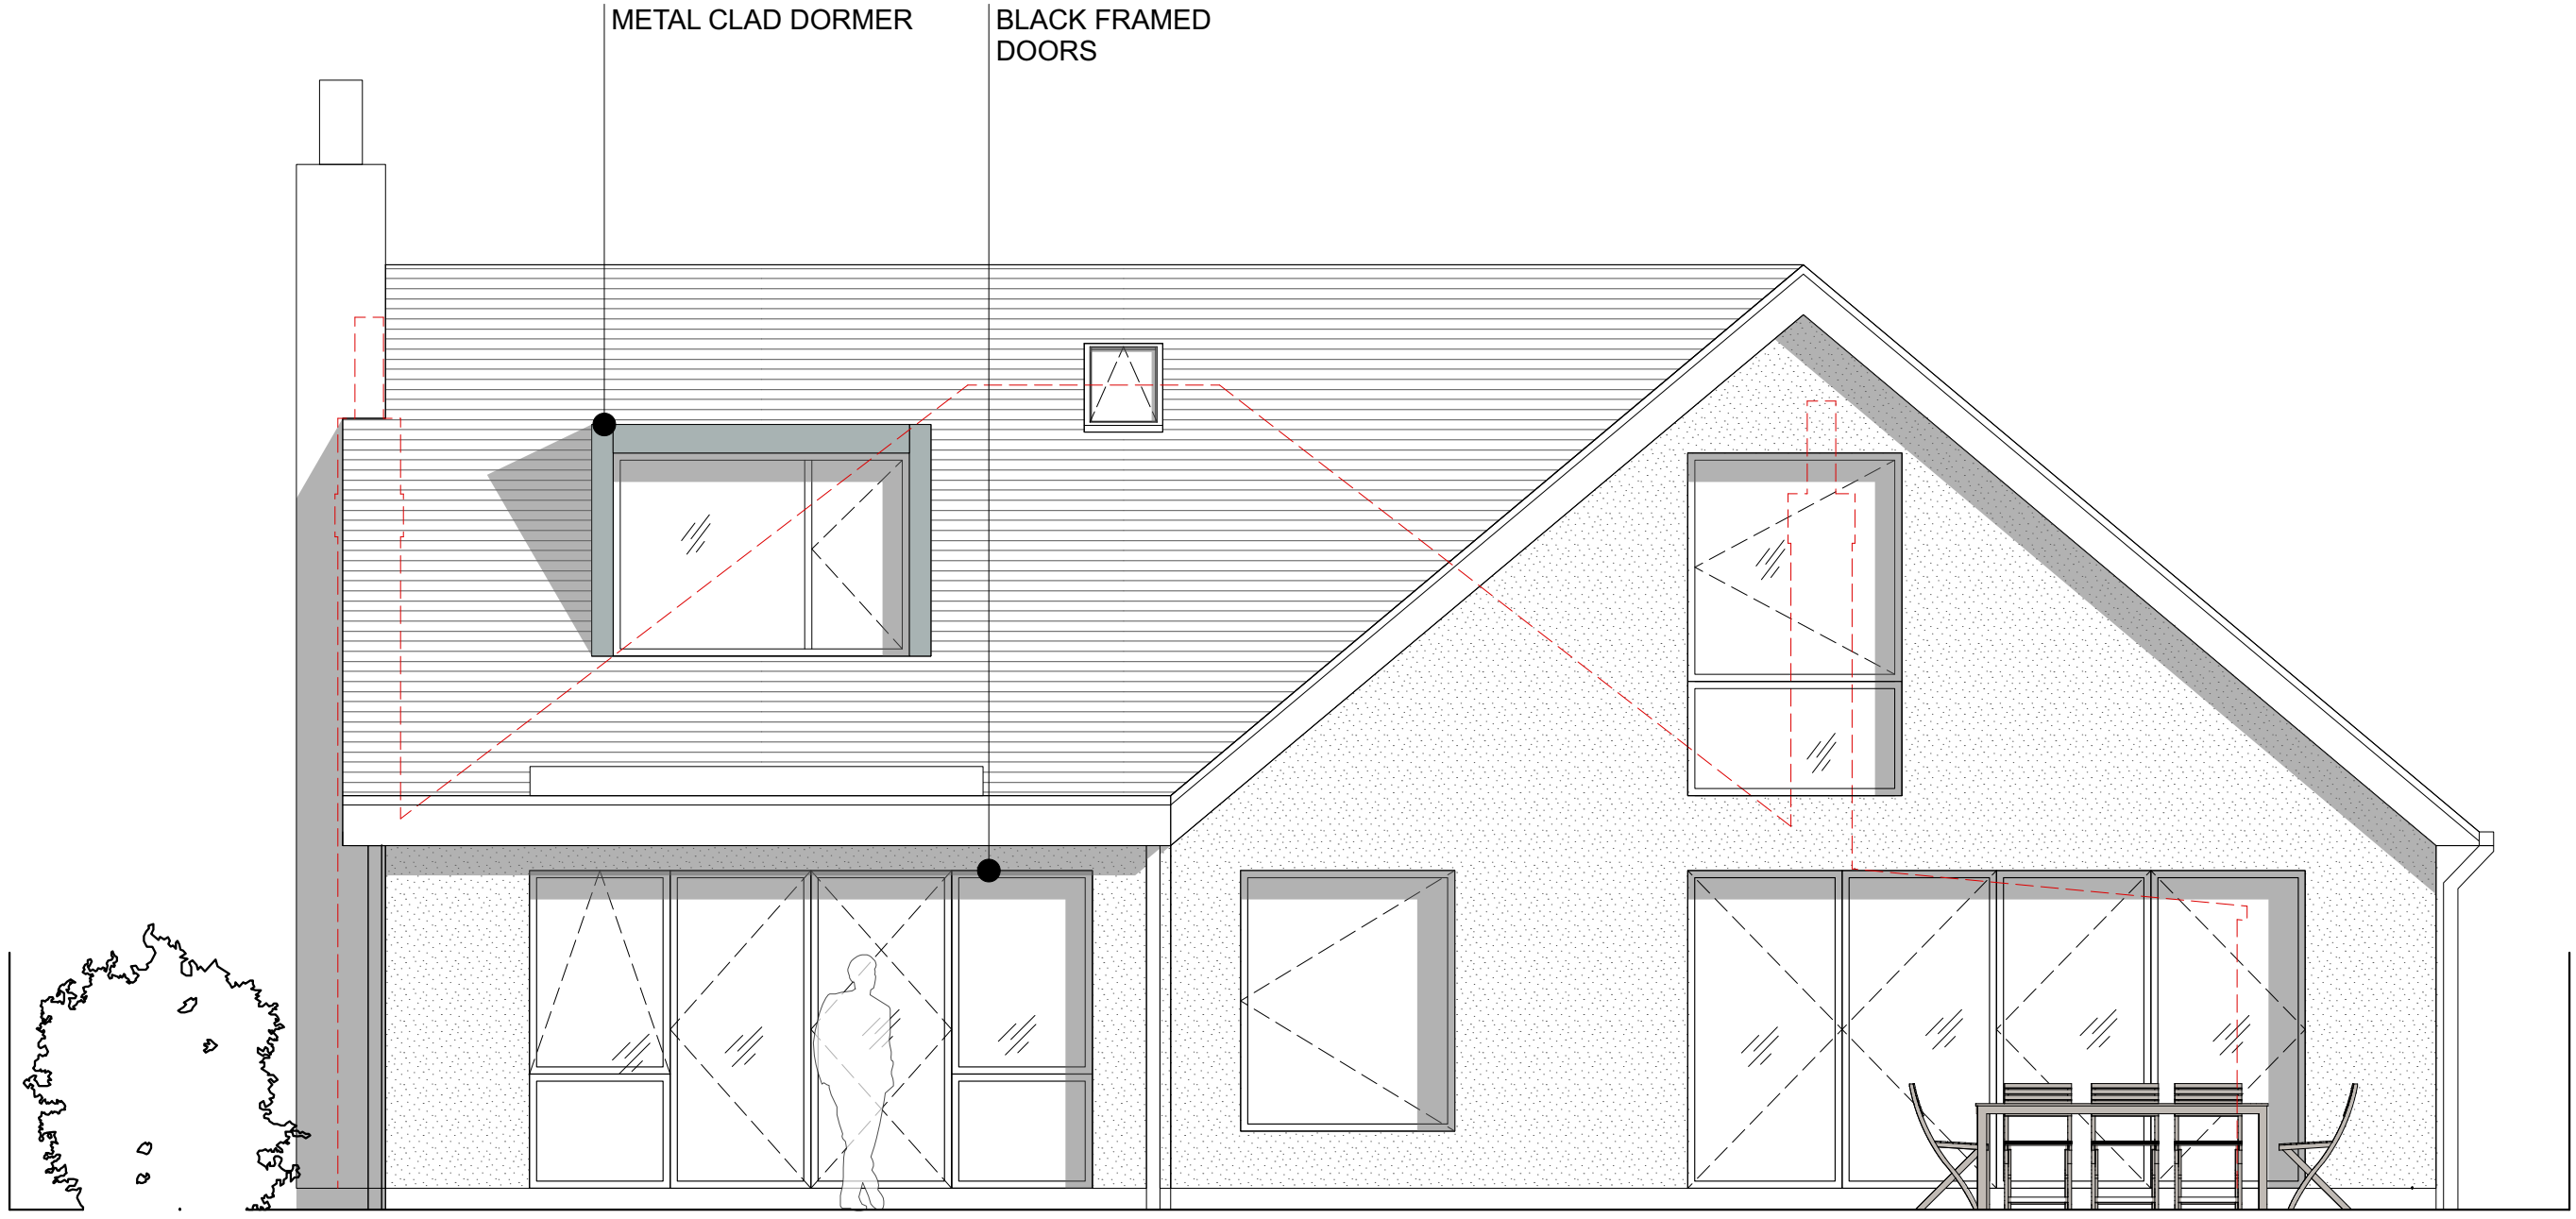

01 PROPOSED SOUTH ELEVATION
1:50

