



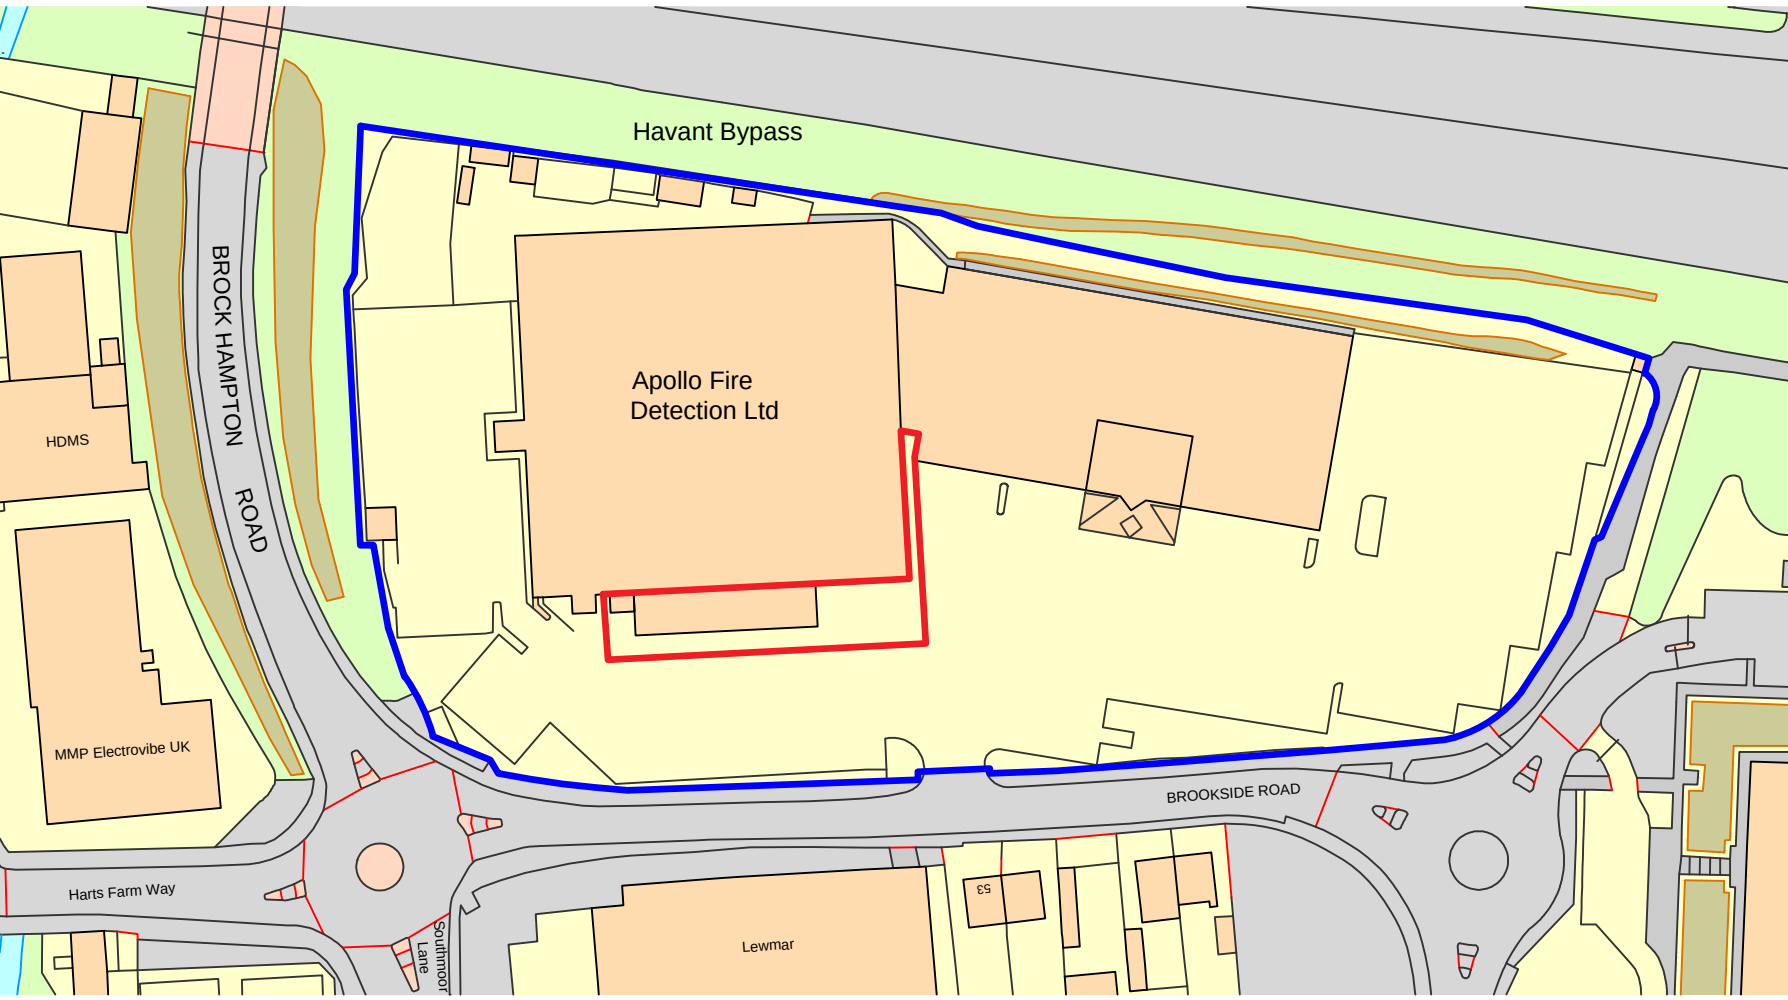

Ordnance Survey, (c) Crown Copyright 2024. All rights reserved. Licence number 100022432

0 10m 20m 30m 40m 50m

Proposed General Arrangement Legend	
Notes : Areas where contractual work will be done.	
Key	Description
	Main Boiler Room
	Area as part of tendered work
	Front Extension - Critical Staging Area
	Floor De-Markation
	First Floor existing server location - New fibre connection already installed
	Ground Floor Tanox and Electrical Location

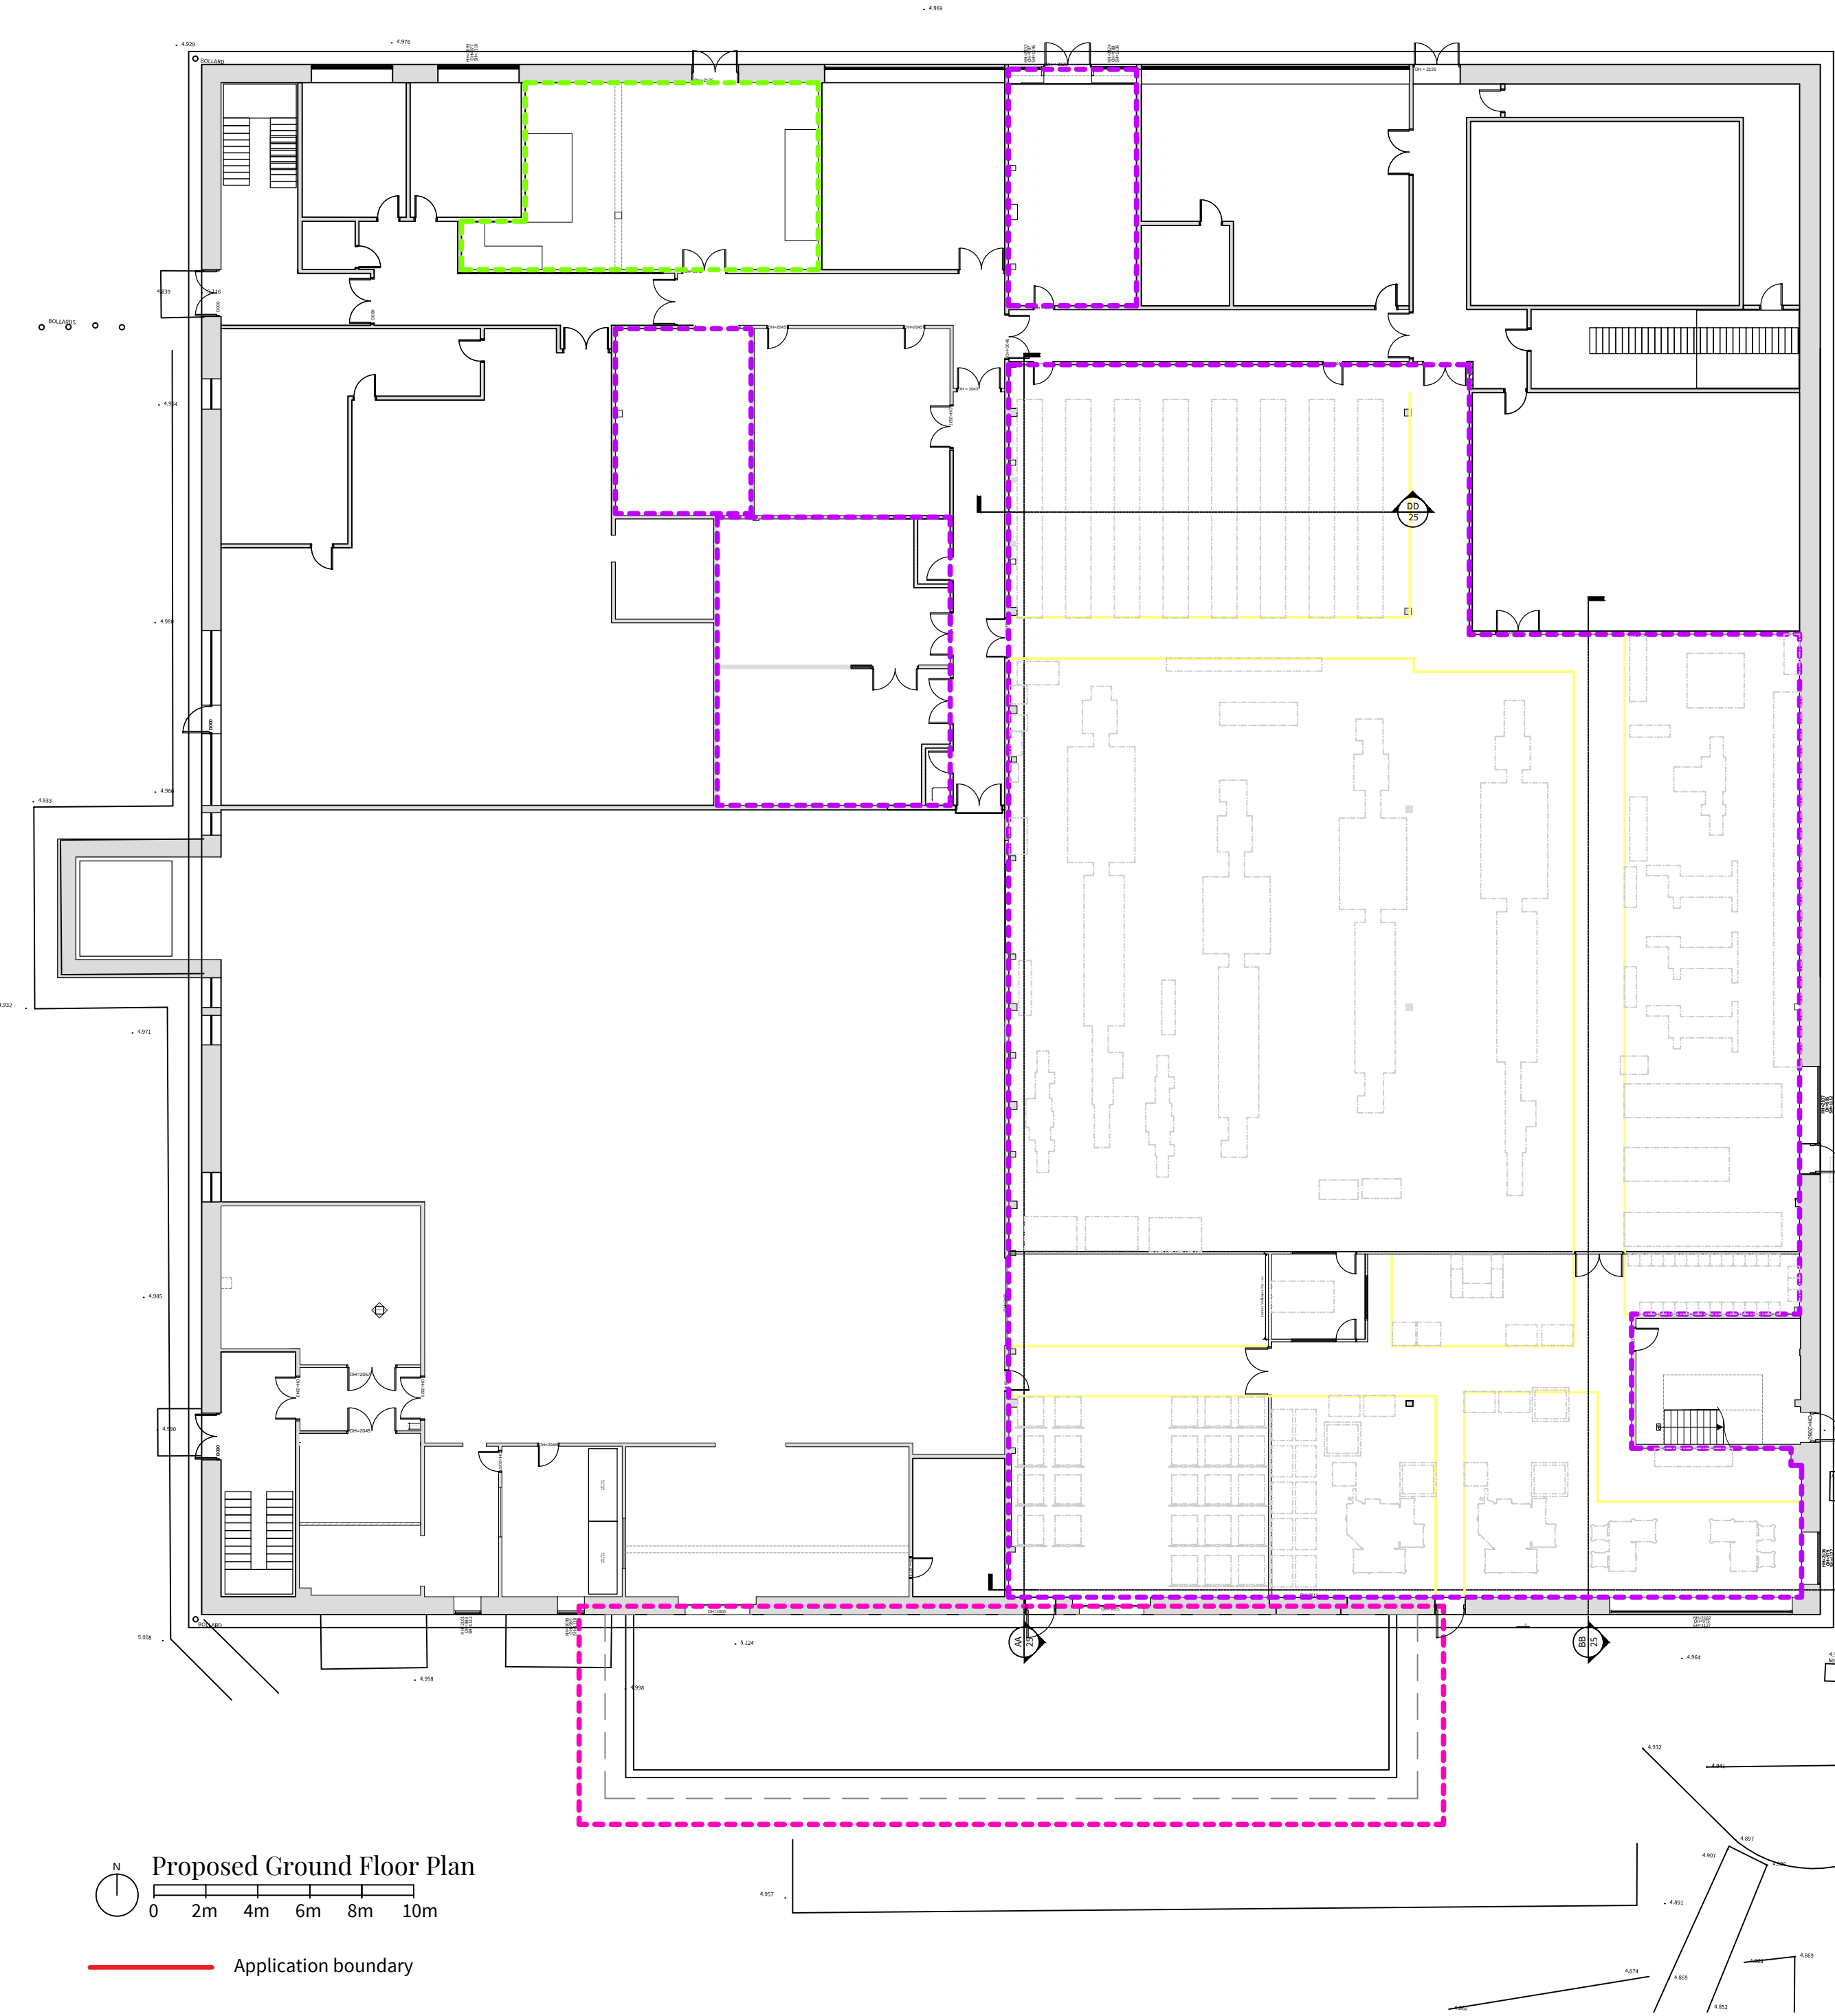

Copyright
This drawing is the copyright of fingerprintstudios and may not be copied, altered or reproduced in any way or passed to a third party without written authority. All dimensions subject to site survey and site verification. Do not scale © unless for the purposes of planning.

Revisions
Planning Issue



Scale
1/200 @A1
1/1250 @A1

Date Drawn Checked
September 19, 2024 BEV PBB

Project Address
Apollo Fire Detectors Ltd

Drawing Title
Proposed Plans

Status
Planning

Job Number
2029

Drawing Number Revision
24 1