
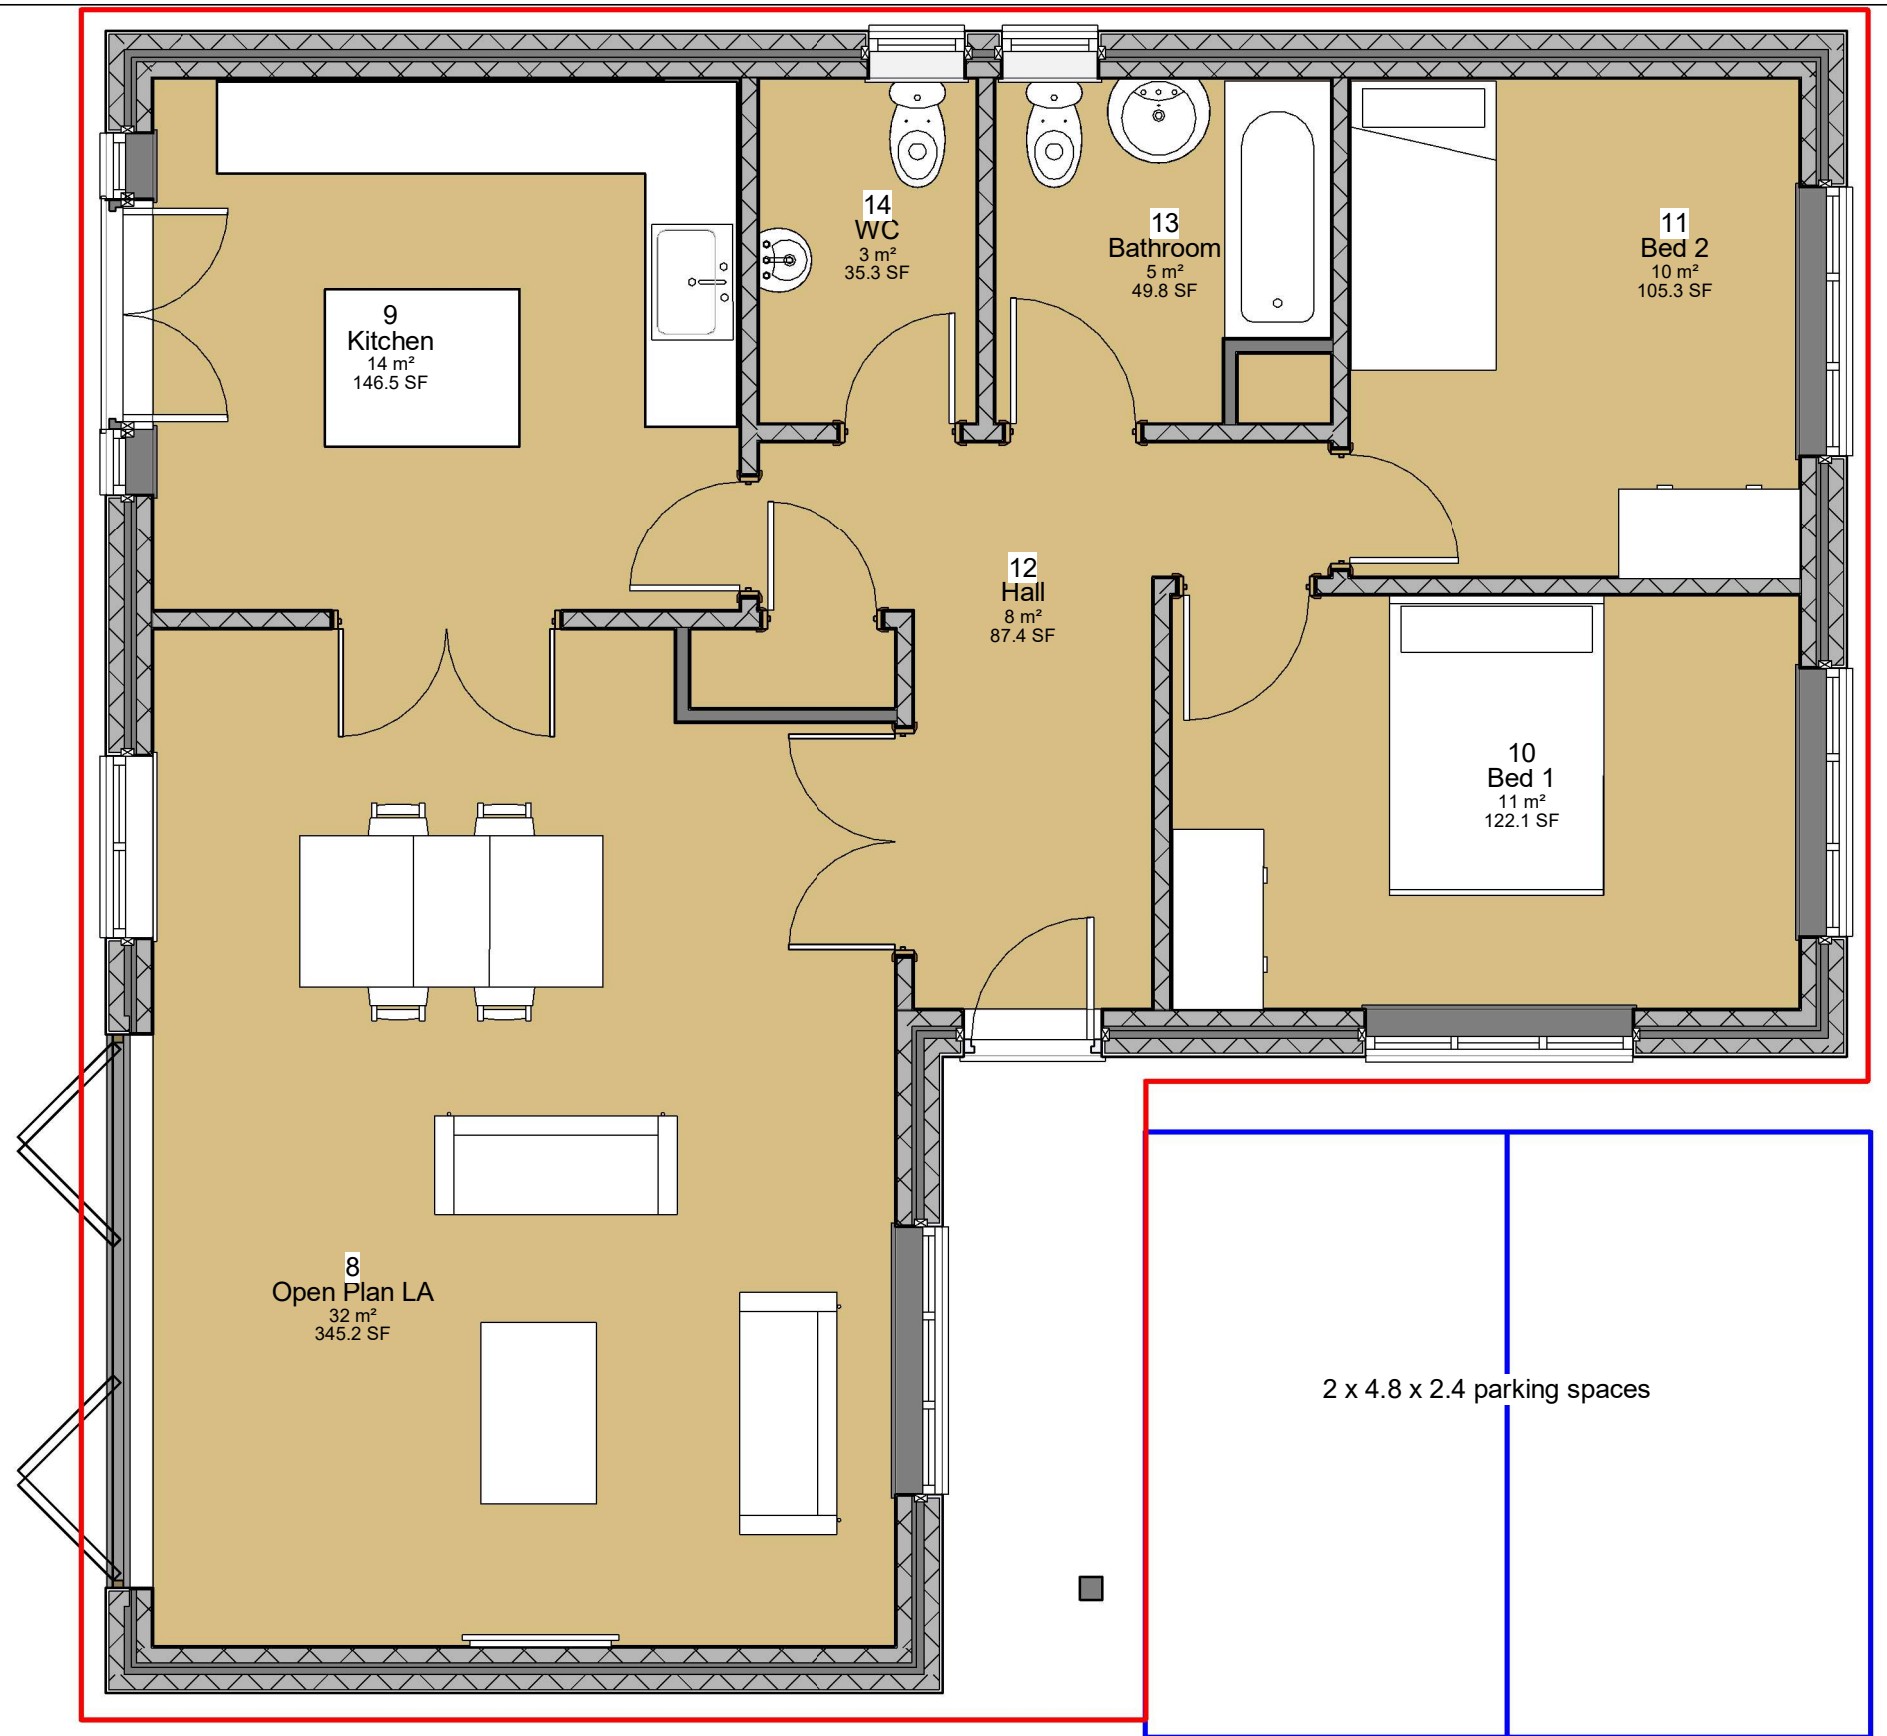


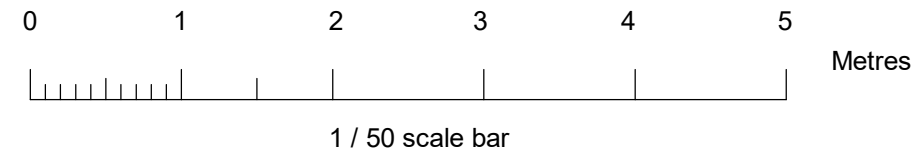

— Roofline

1 Ground Floor Plan
1 : 50