


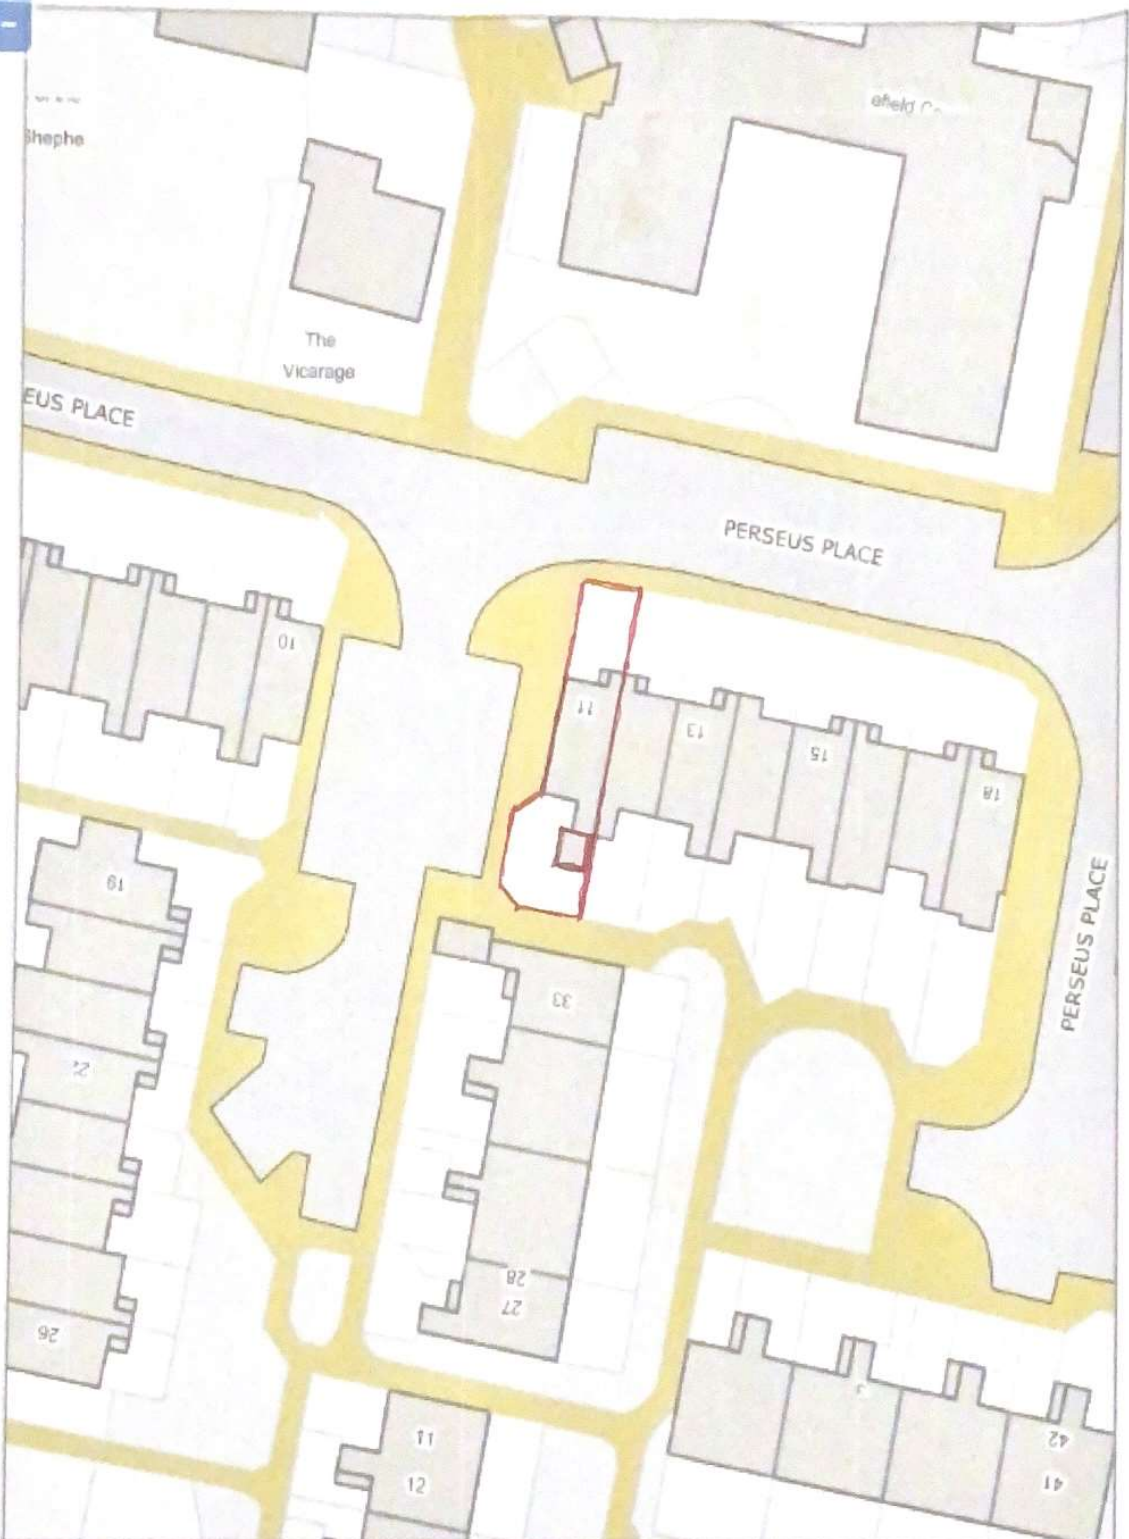

block plan - draw shed location and red boundary line



N Scale: 1:500

Printed on: 2023-08-18 11:55:20

© Havant Borough Council - OS Licence 100019217