


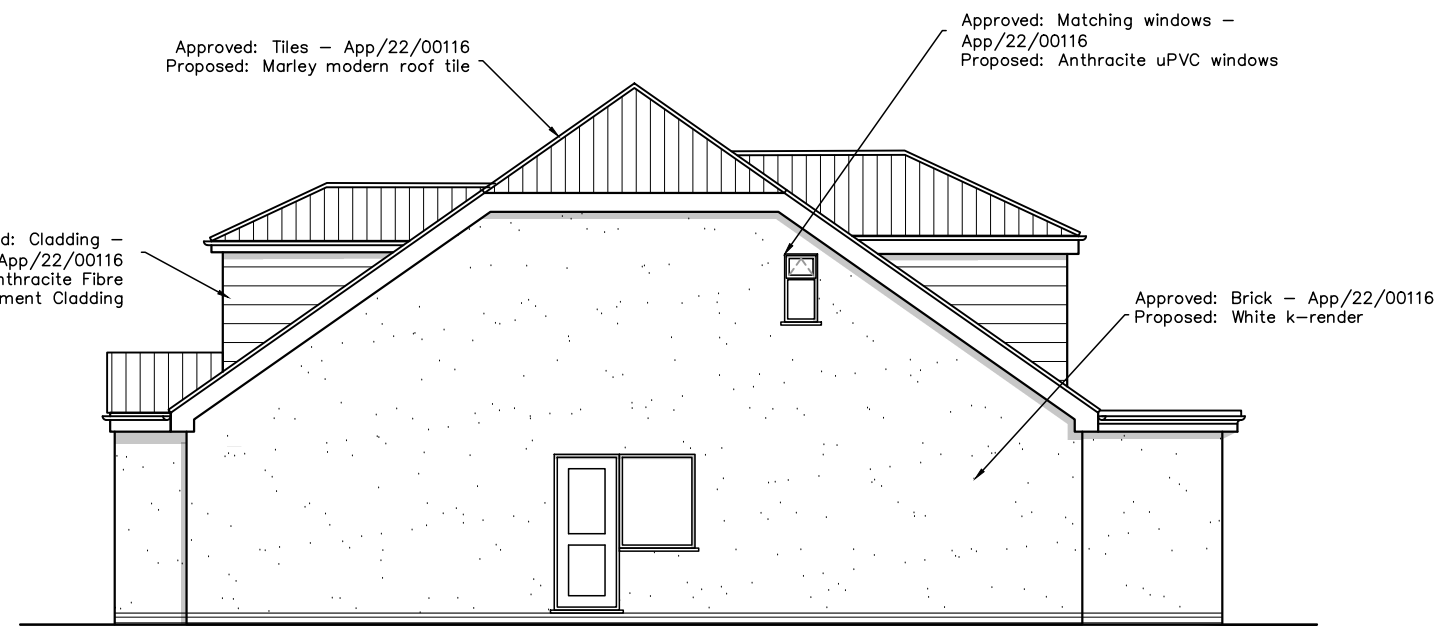


North elevation



West Elevation



South Elevation

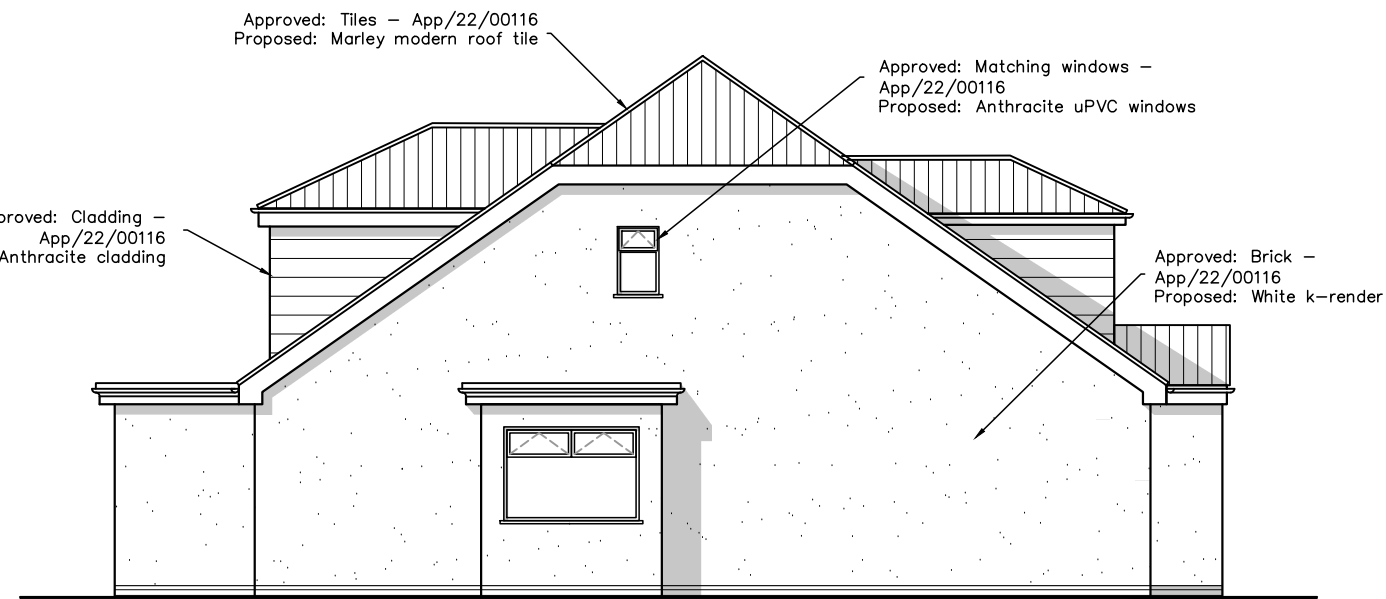

East Elevation

CAAD

Critchley Architecture And Design Ltd.
Contact: 02392 474 919 | info@caad.online

The Old Bakery, 34 North Street, Havant, PO9 1PT

PROPOSED ELEVATIONS

Revisions

- Note/Date/Initial
-
-
-

24 Warfield
Crescent,
Waterlooville
PO7 7JP

Scale A1=1:50, A3=1:100
Drawn TGA
Date 24/04/2023

23028-501⁰

10m

20m

30m

40m