


Sketch Plan

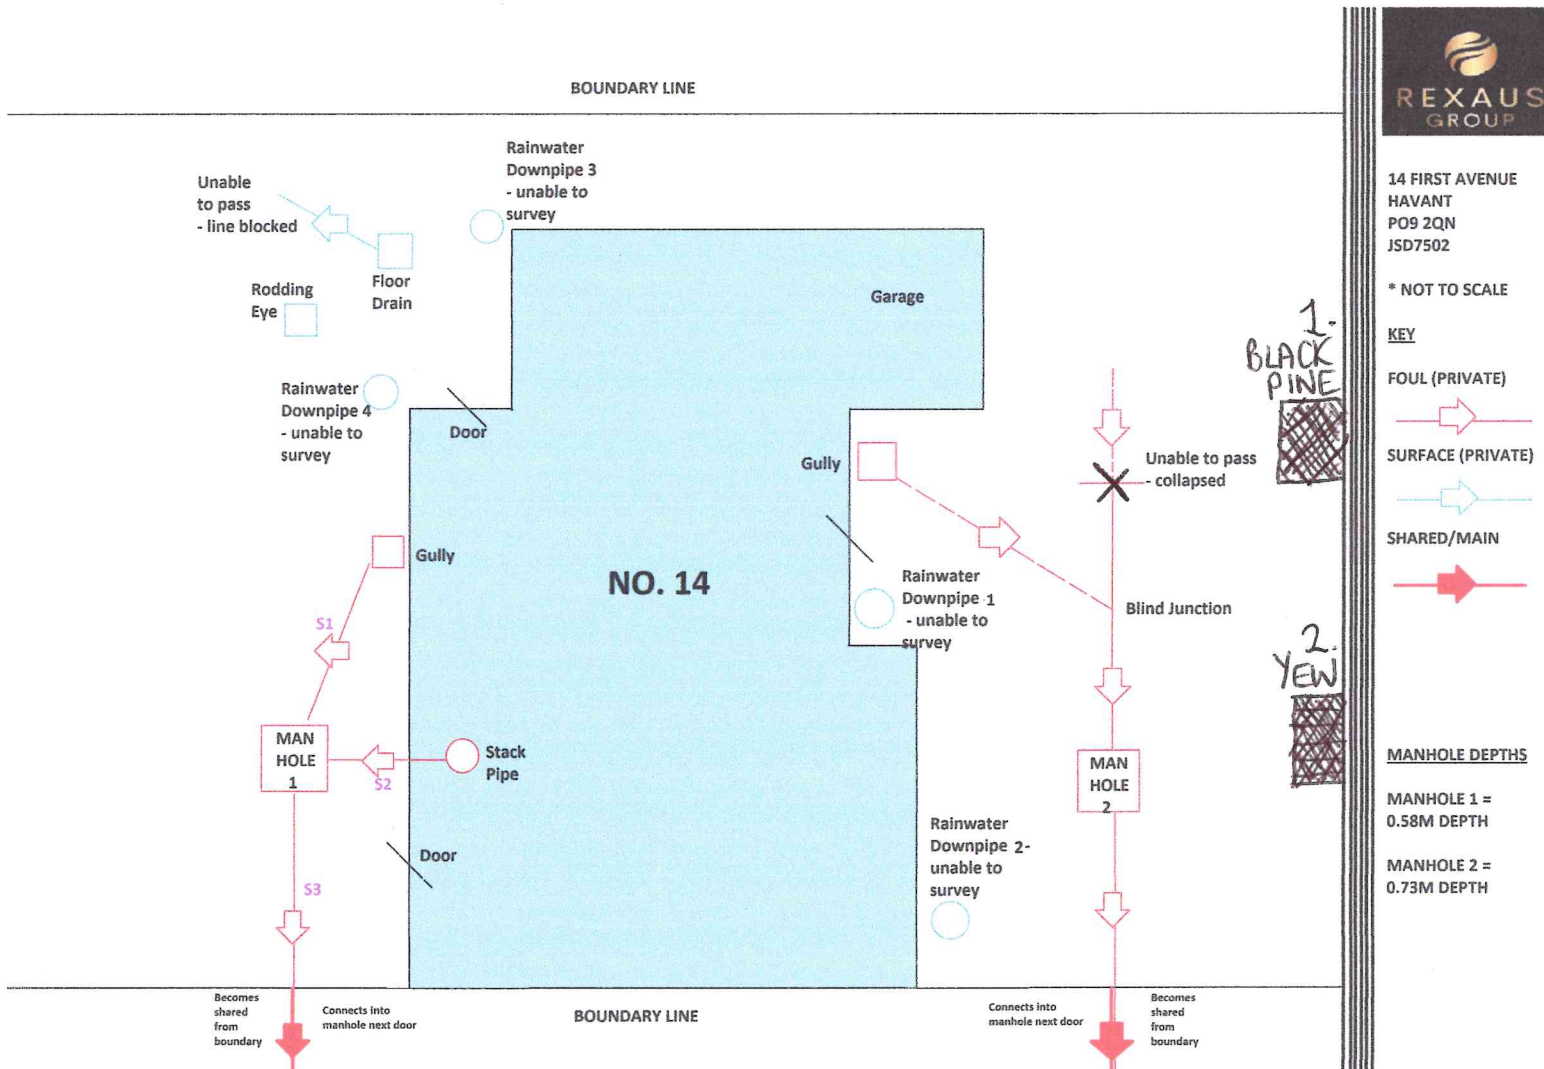

X = Section of collapsed drain where digging down around probable tree roots is necessary.