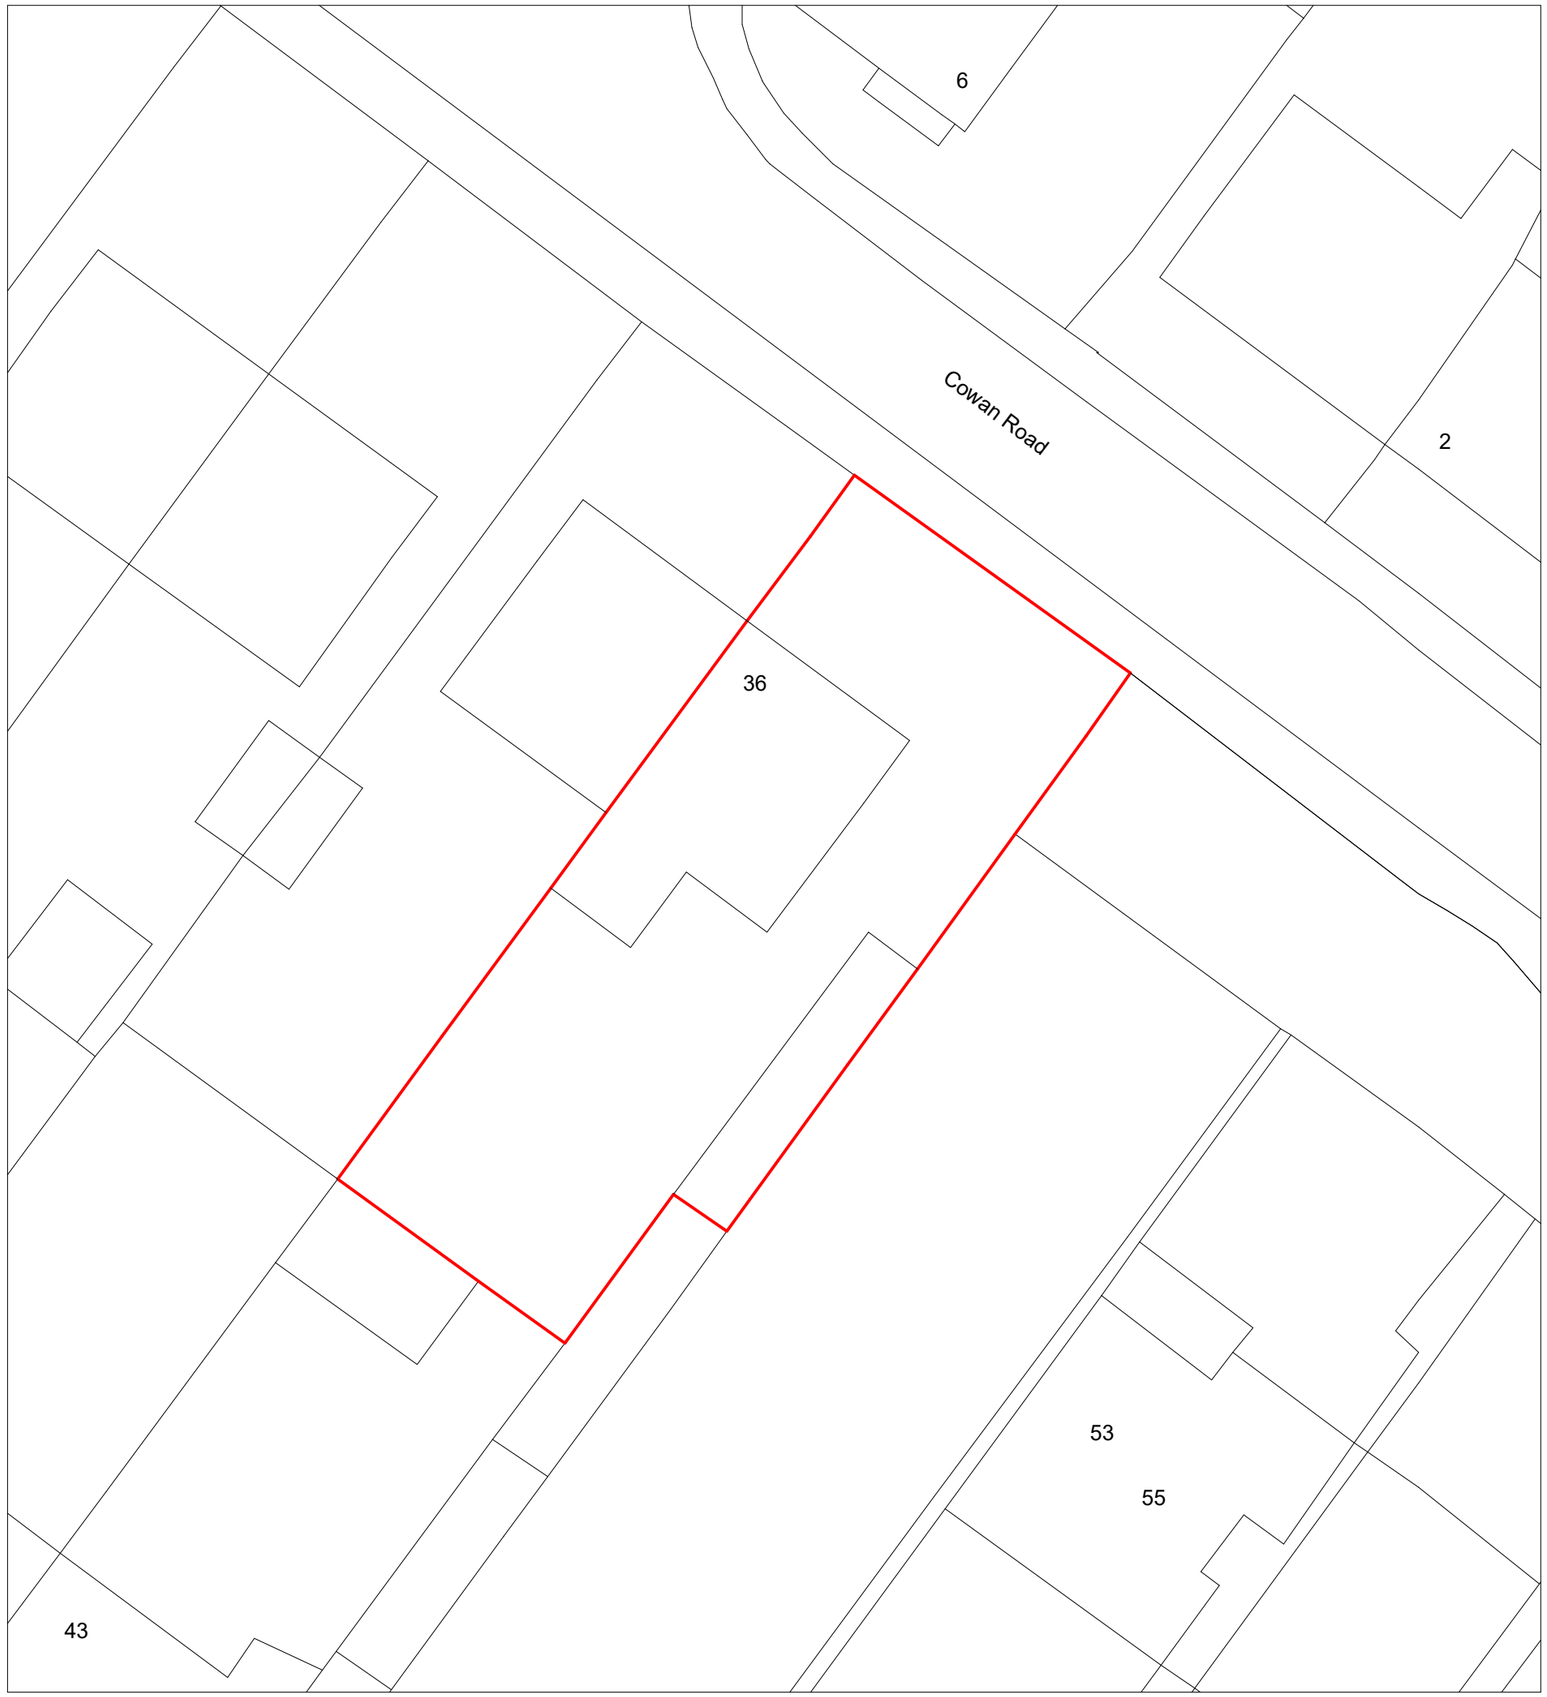

Block Plan

Produced on 12 April 2021 from the Ordnance Survey National Geographic Database and incorporating surveyed revision available at this date.
This map shows the area bounded by 467905 108320, 468047 108320, 468047 108462, 467905 108462, 467905 108320
Reproduction in whole or part is prohibited without the prior permission of Ordnance Survey.
Crown copyright 2021. Supplied by copla ltd trading as UKPlanningMaps.com a licensed Ordnance Survey partner (100054135).
Data licence expires 12 April 2022. Unique plan reference: v2c/610230/827619

PLANNING

REV.	DATE.	DESCRIPTION.	BY.	CHK.
P01	25.03.2022	Planning Issue	RR	RR
P02	22.05.2023	Planning Issue	RR	RR

N

Note
Details and dimensions of proposed plans to be checked on site by appointed contractor prior to any commencement/ordering of materials or work.

Solent Architecture
76 Beauchamp Avenue
Gosport
PO13 0LQ

07305 456633
solentarchitecture.co.uk
info@solentarchitecture.co.uk

CLIENT
Margaret Carpenter

PROJECT.
36 Cowan Road, Waterlooville

TITLE.
Block Plan

CREATION DATE.	SCALE @ A3	REVISION.
Apr 2021	1 : 200	P02
DRAWN.	CHECKED.	STATUS.
R Reade	R Reade	BR

SHEET NO.
21007 - STA - ZZ - ZZ - DR - A - 1111
Project No - Originator - Zone - Level - Type - Role - Number

© Copyright: All Rights Reserved.
This drawing must be read in conjunction with all other relevant drawings and information.
Any discrepancies must be reported to Solent Architecture immediately.
The drawing or information must not be used for construction unless expressly issued for construction.
Do not scale off drawings. Use displayed dimensions.