




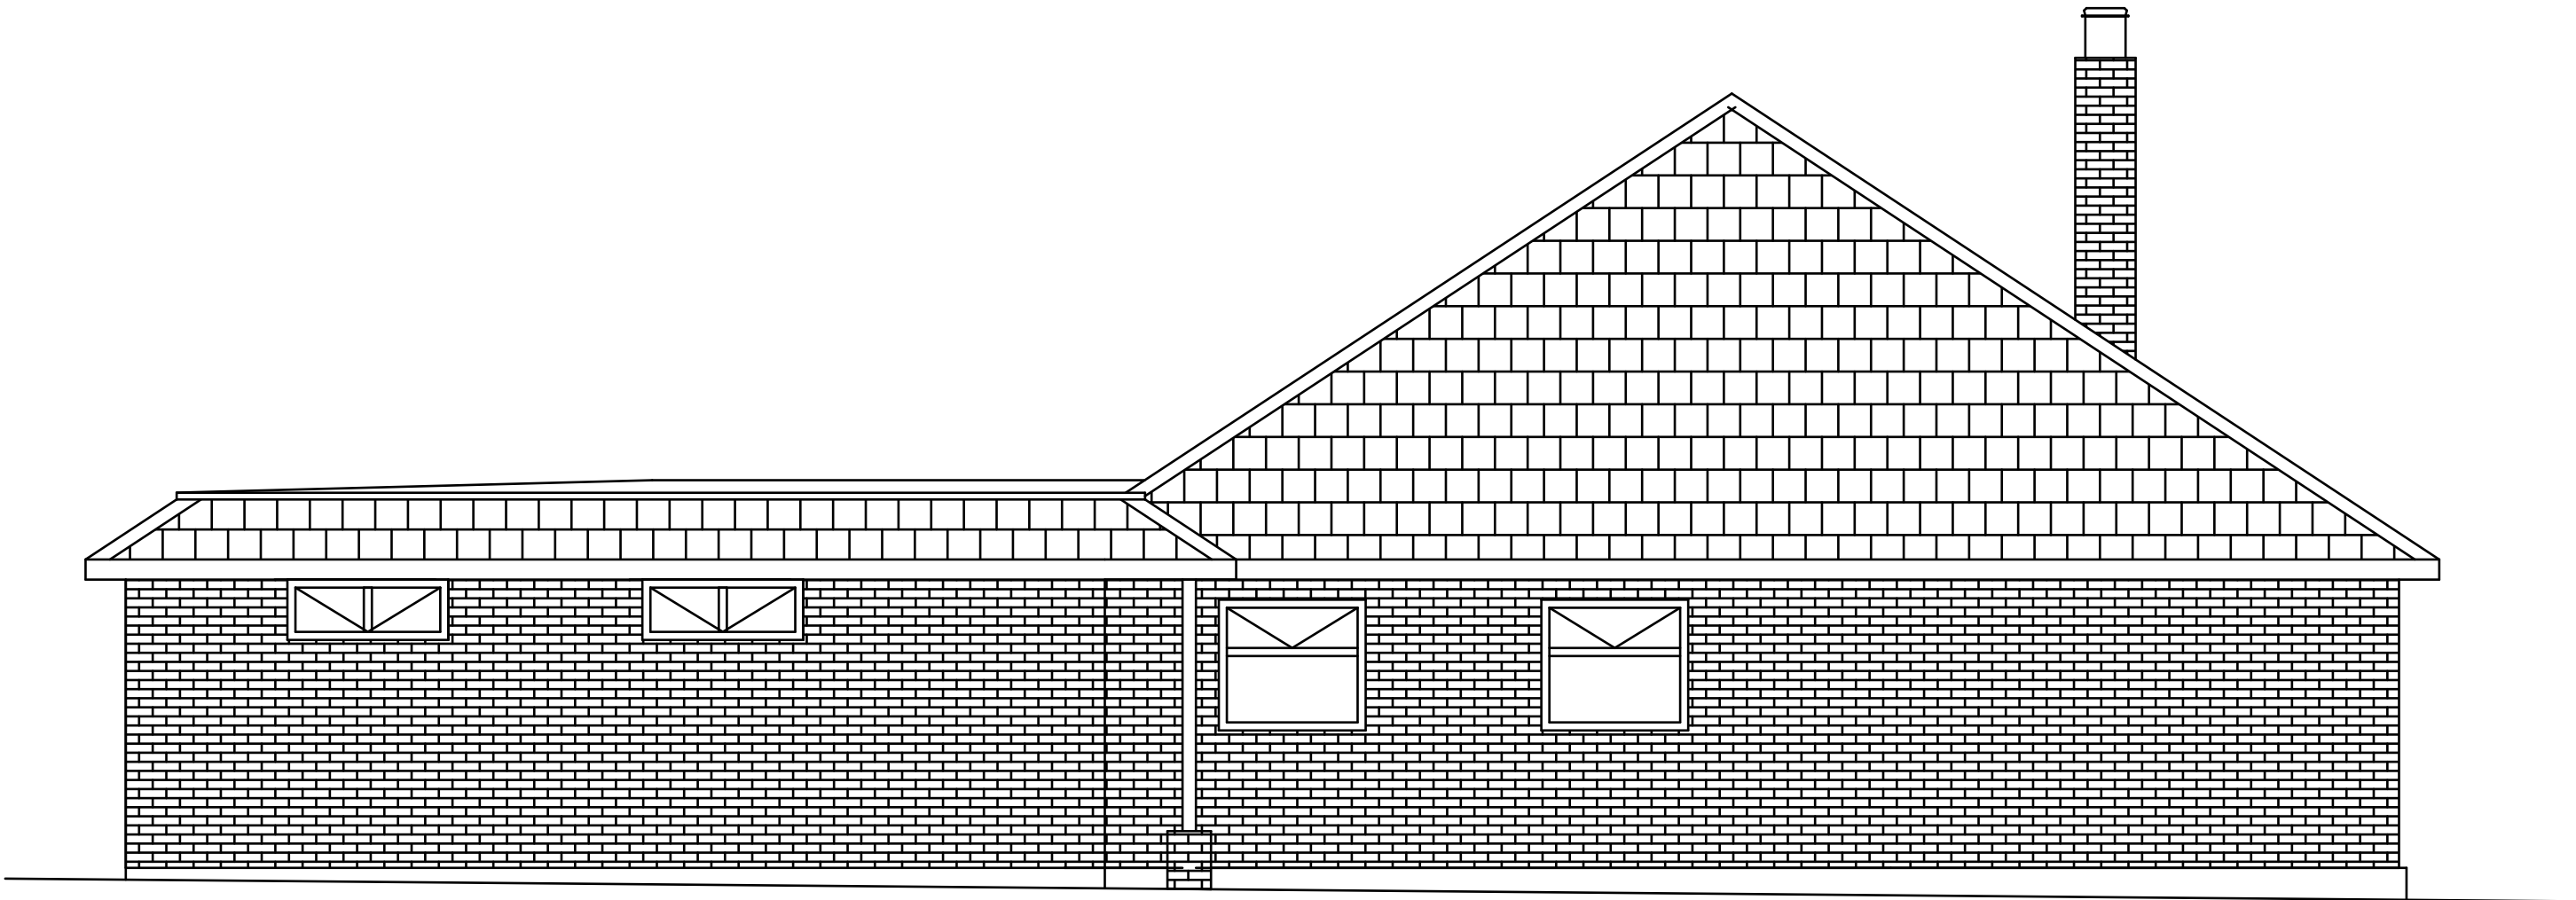

Proposed Side 1 Elevation
1:50

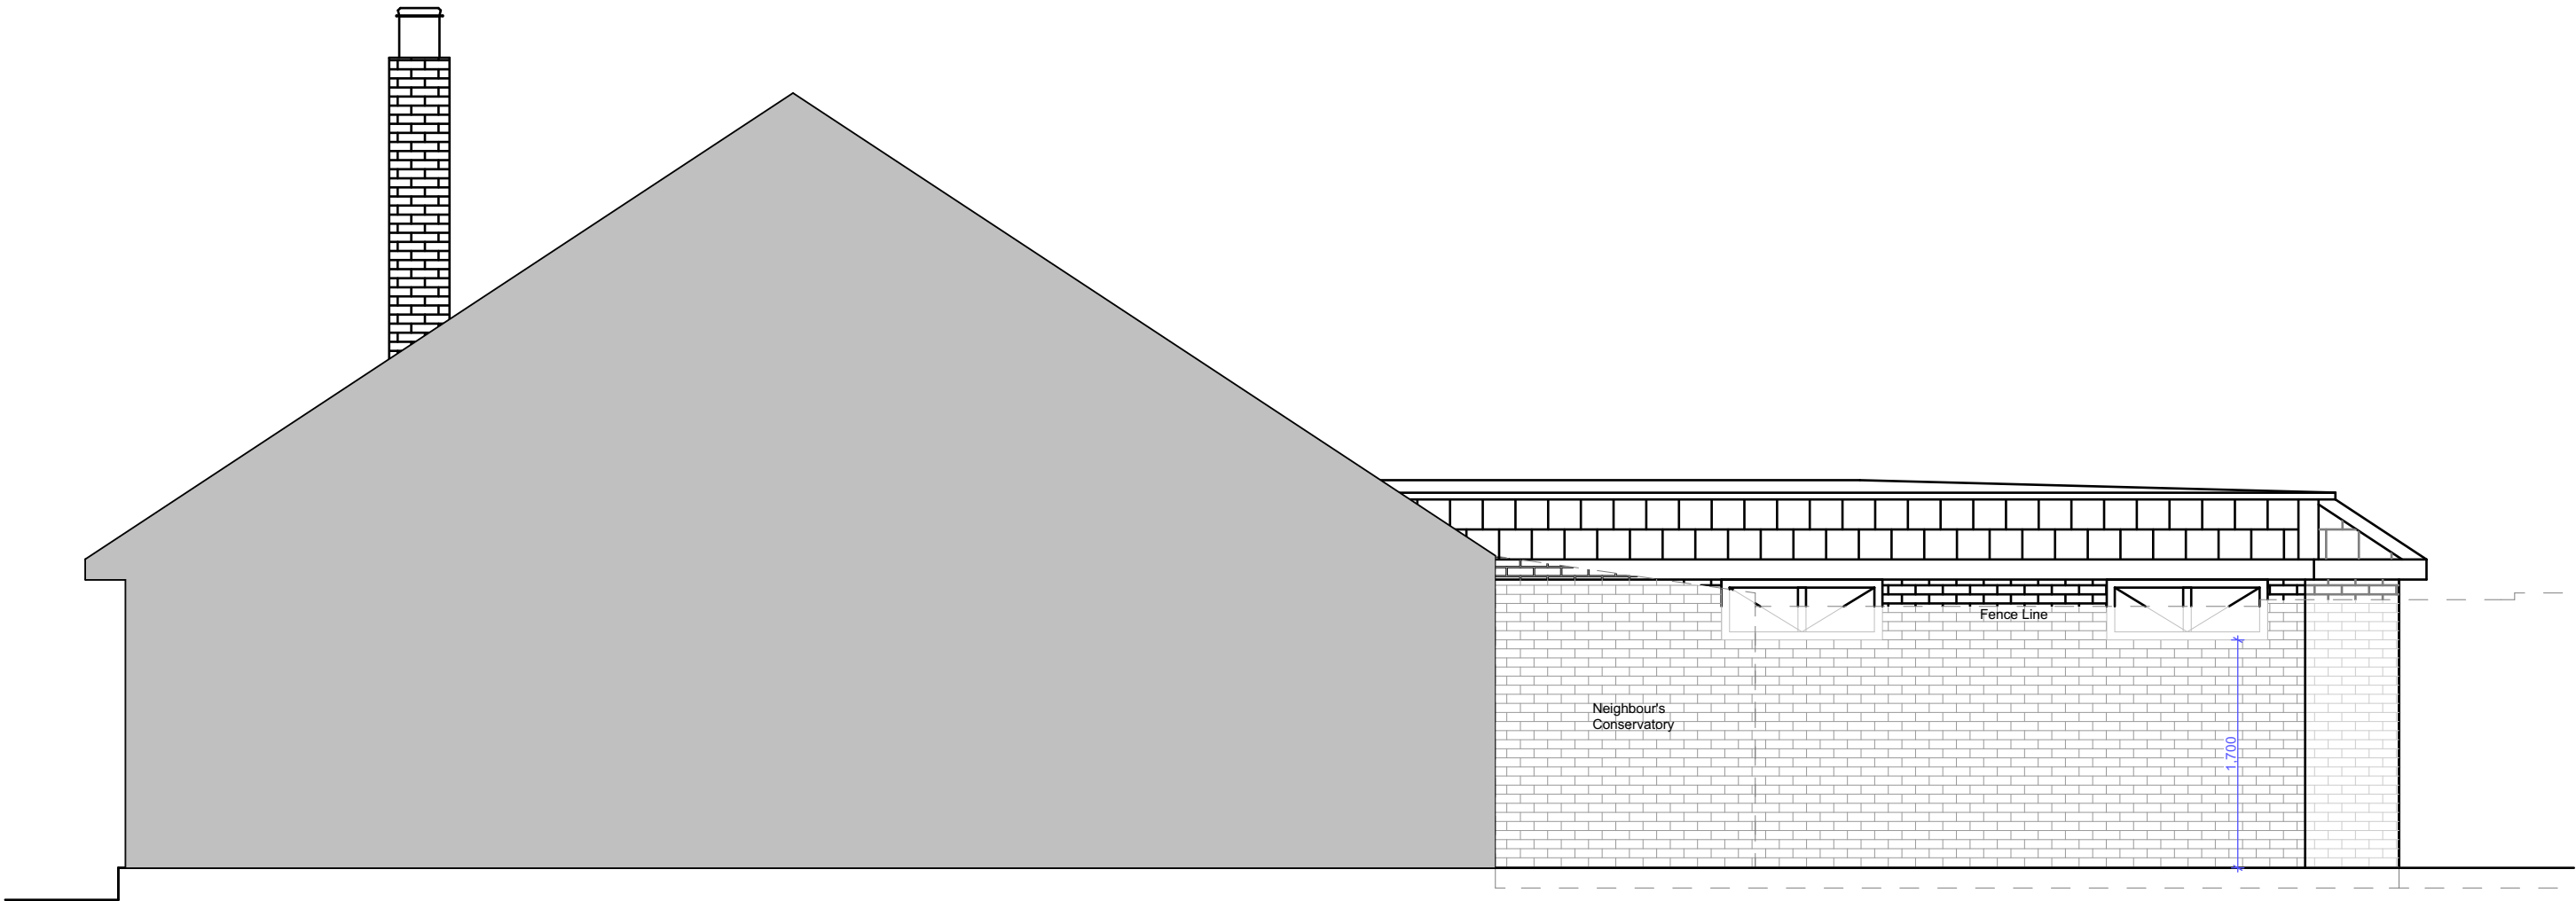

Proposed Side 2 Elevation
1:50

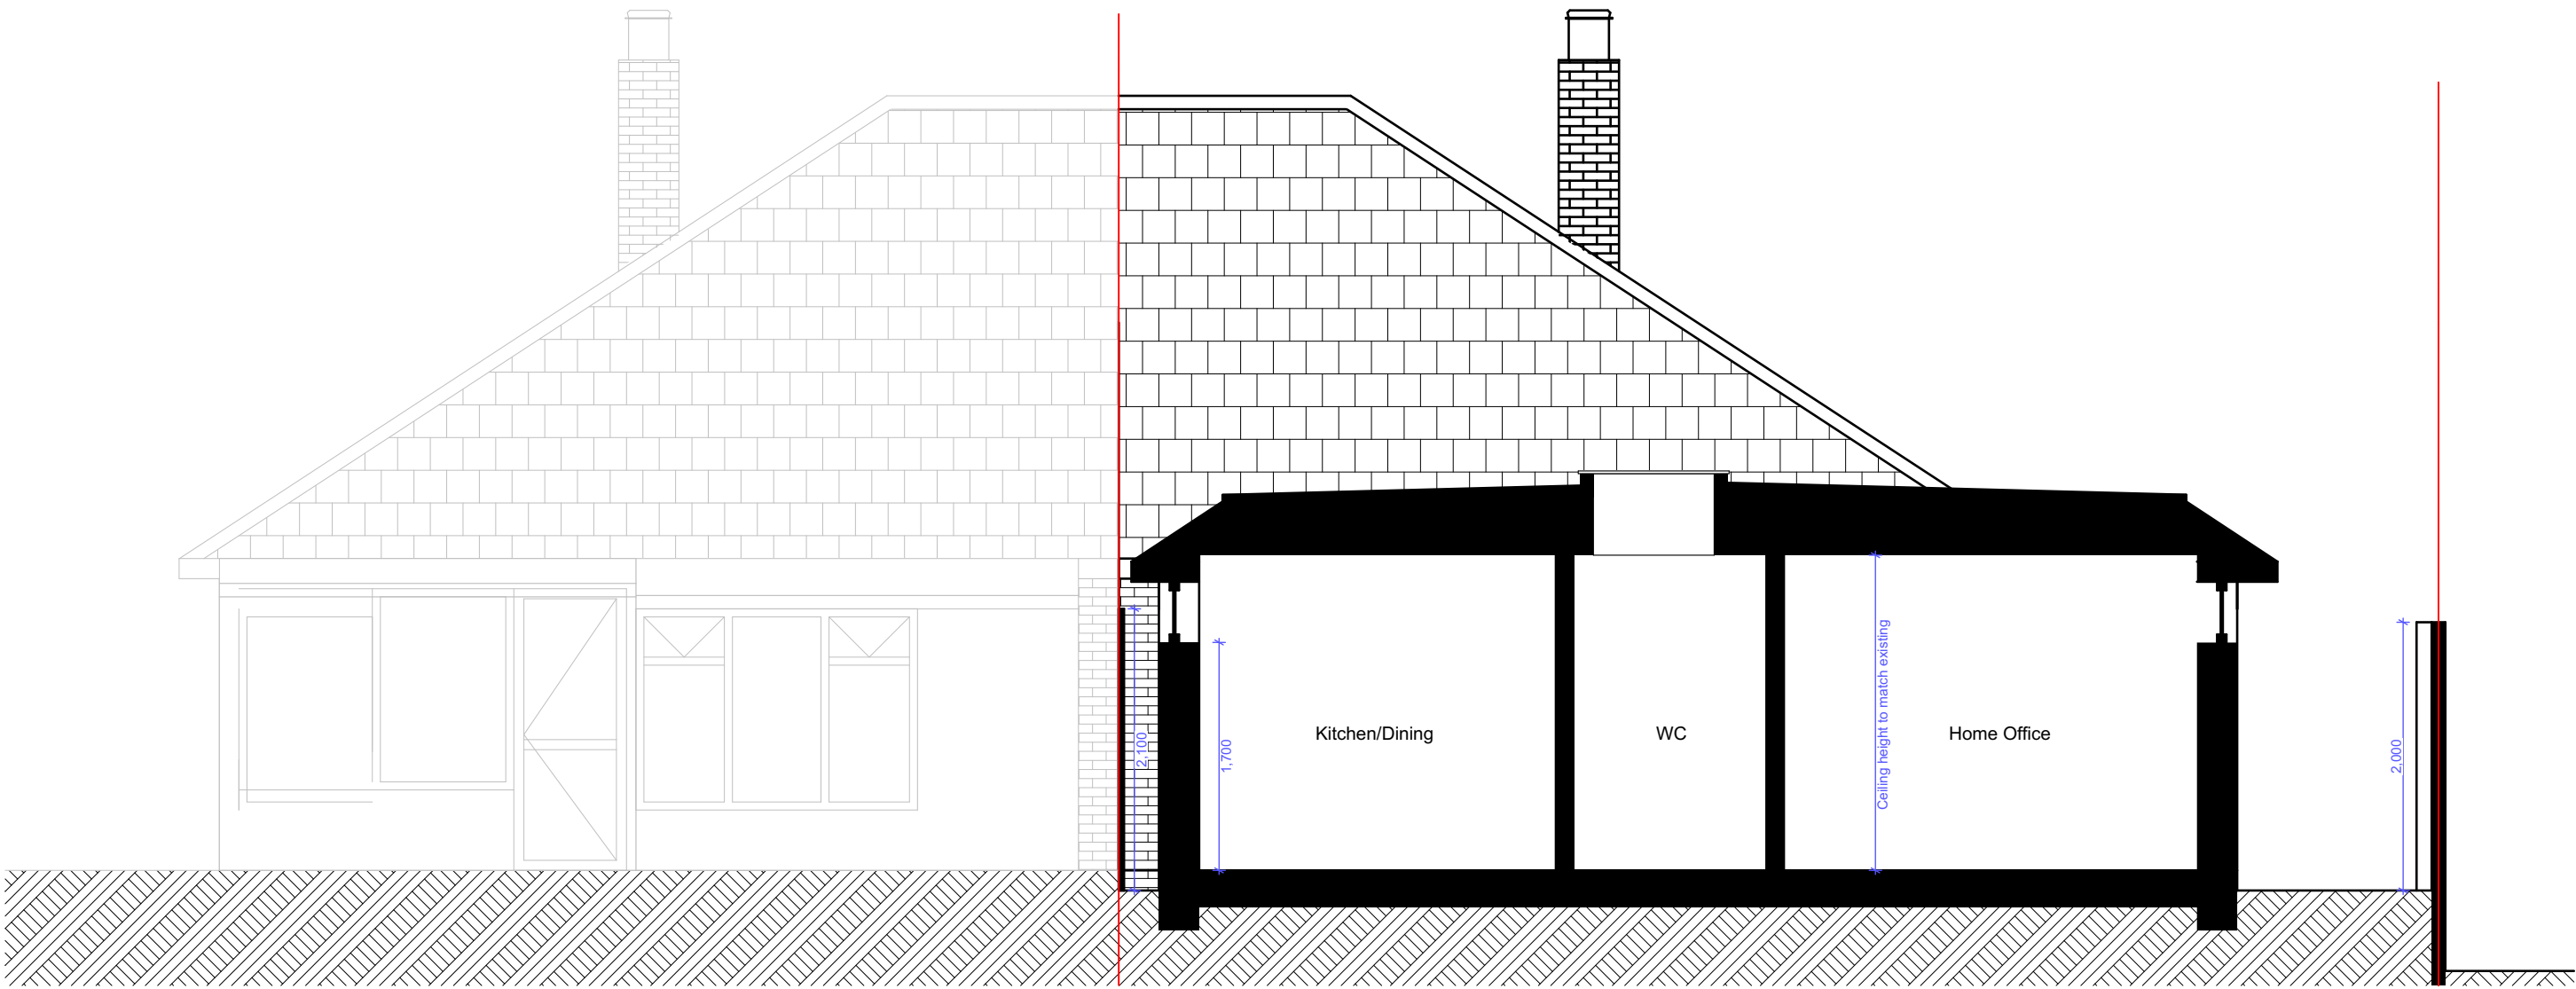

Proposed Section
1:50

Design information is work in progress and subject to detail development & Client approval. Accommodation schedules and figures provided are subject to amendments following coordinated input by others in the design team. Dimensions must be checked on site with any discrepancies reported to the Architect for confirmation prior to any construction. Costings should not be finalised until approval /confirmation by relevant authorities and Client. Any topographical / Ordnance Survey information visible has prepared by a third party, no responsibility will be accepted for accuracy or completeness of the survey.

Rev	Date	Description	CLIENT H George PROJECT 50 Morelands Road TITLE	DRAWN BY RW DATE 30.03.22 SCALE @A3 1:50	jlrw ARCHITECTURE jlrw.co.uk PLANNING PROJECT 23016 DRAWING 102 REVISION B
B	03.10.23	Updated to Planner's comments			