


FLOOR PLAN
BACK

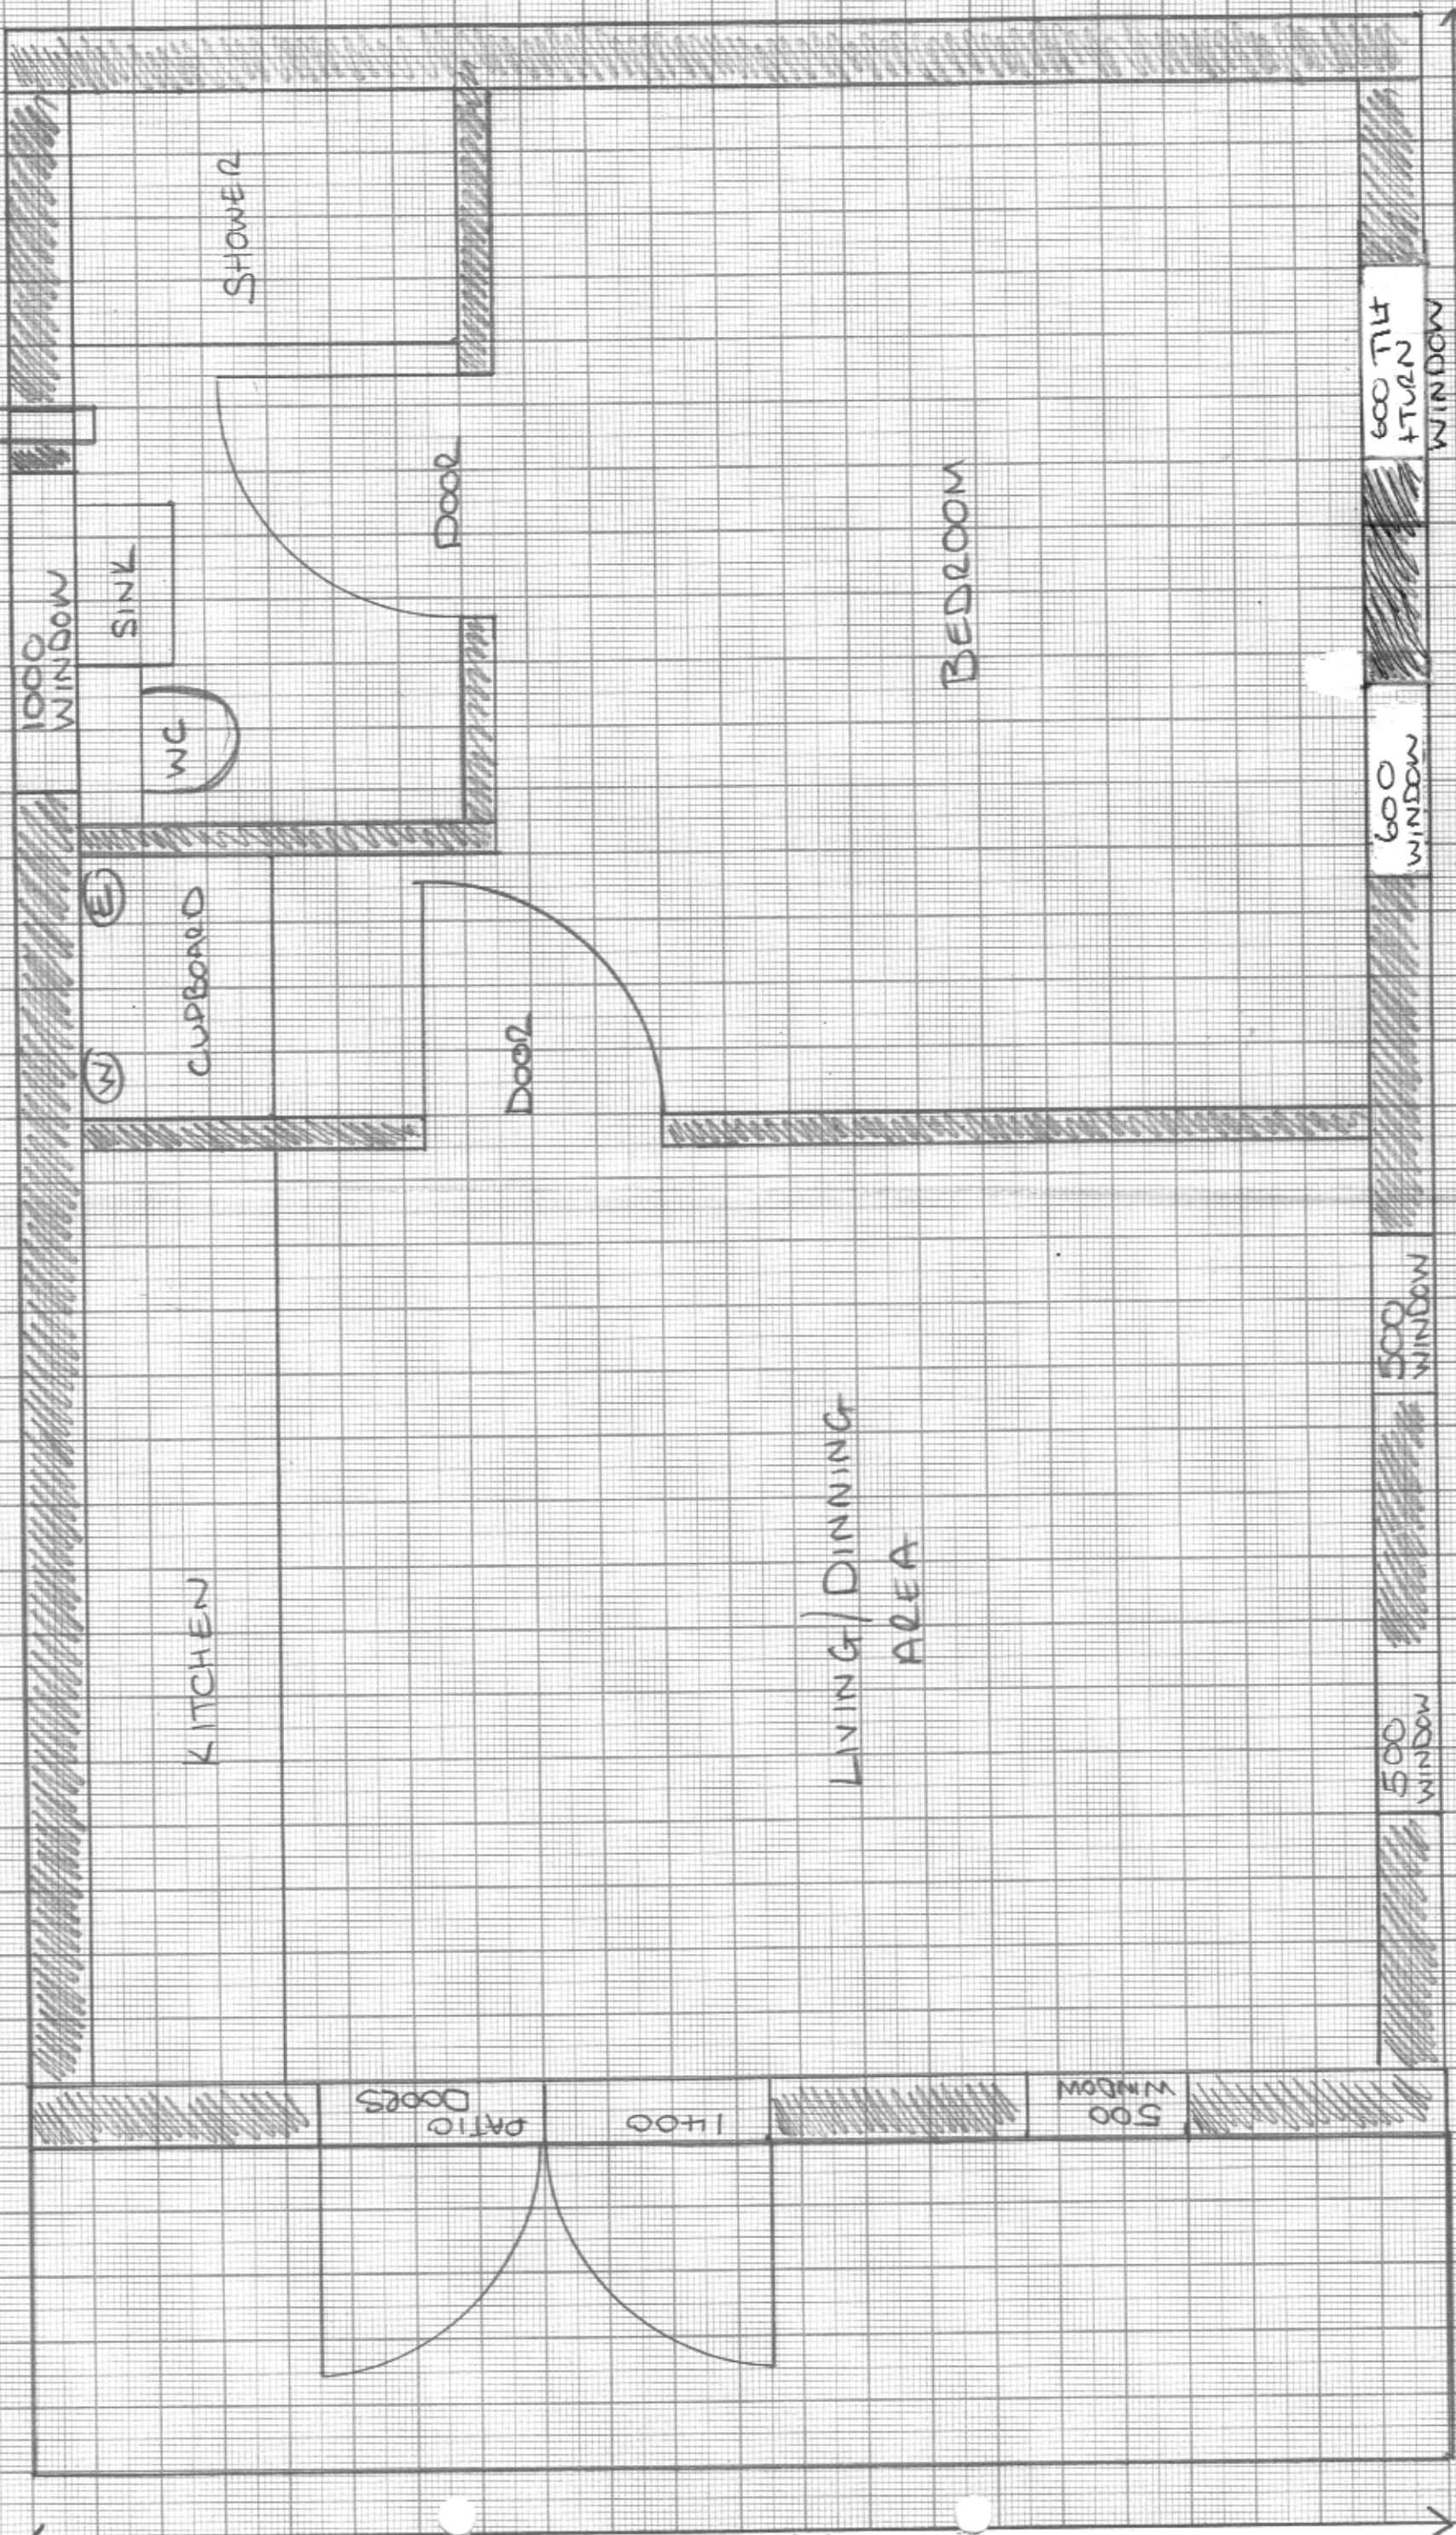

FRONT

1400