



Appendix E


REFUSE

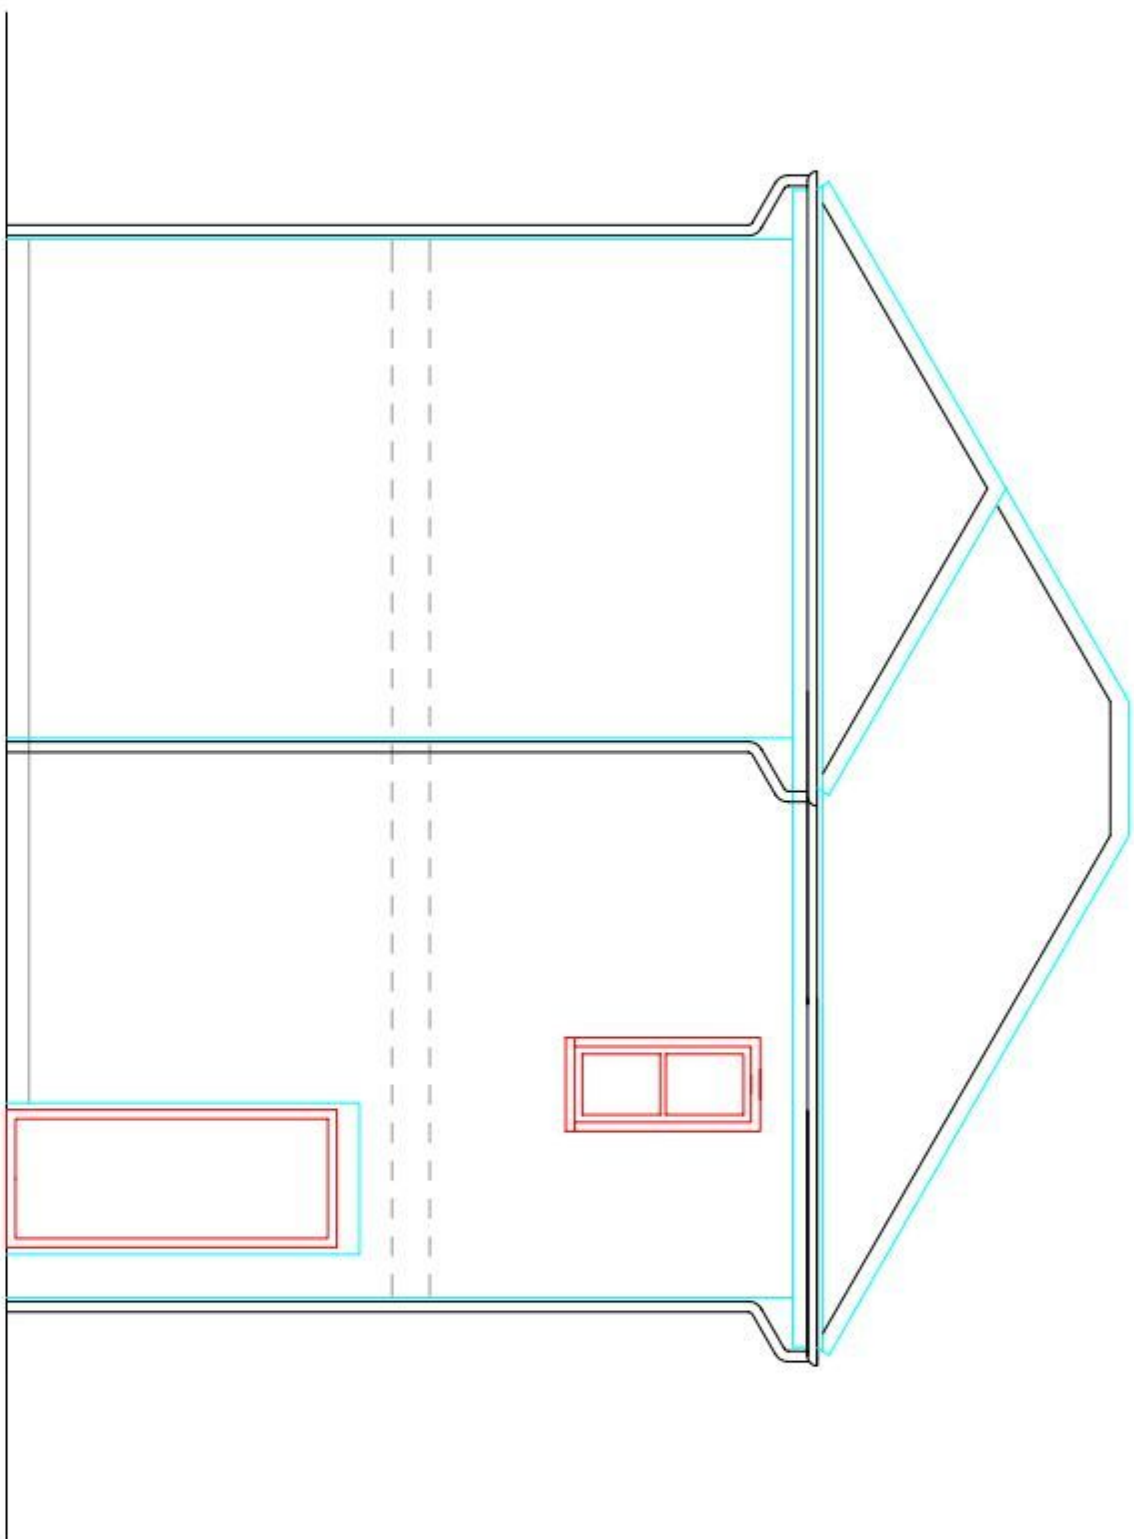


North

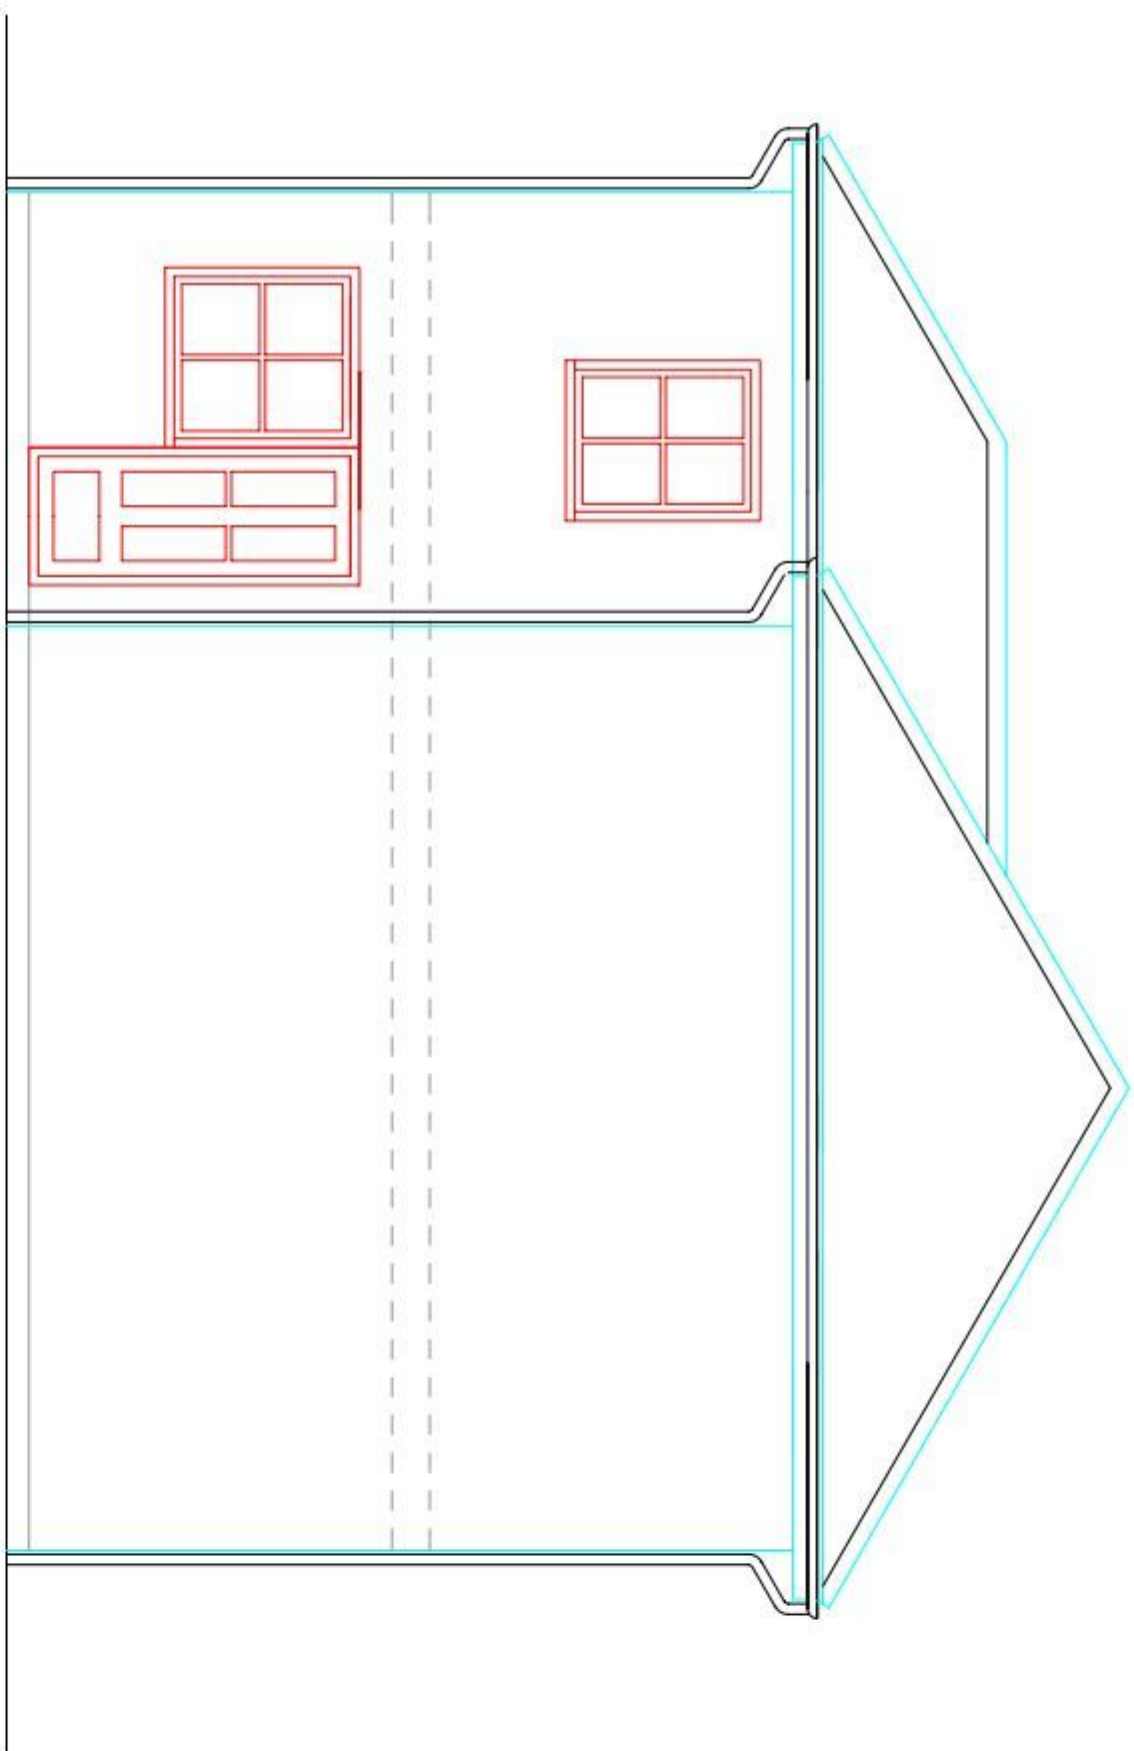

West

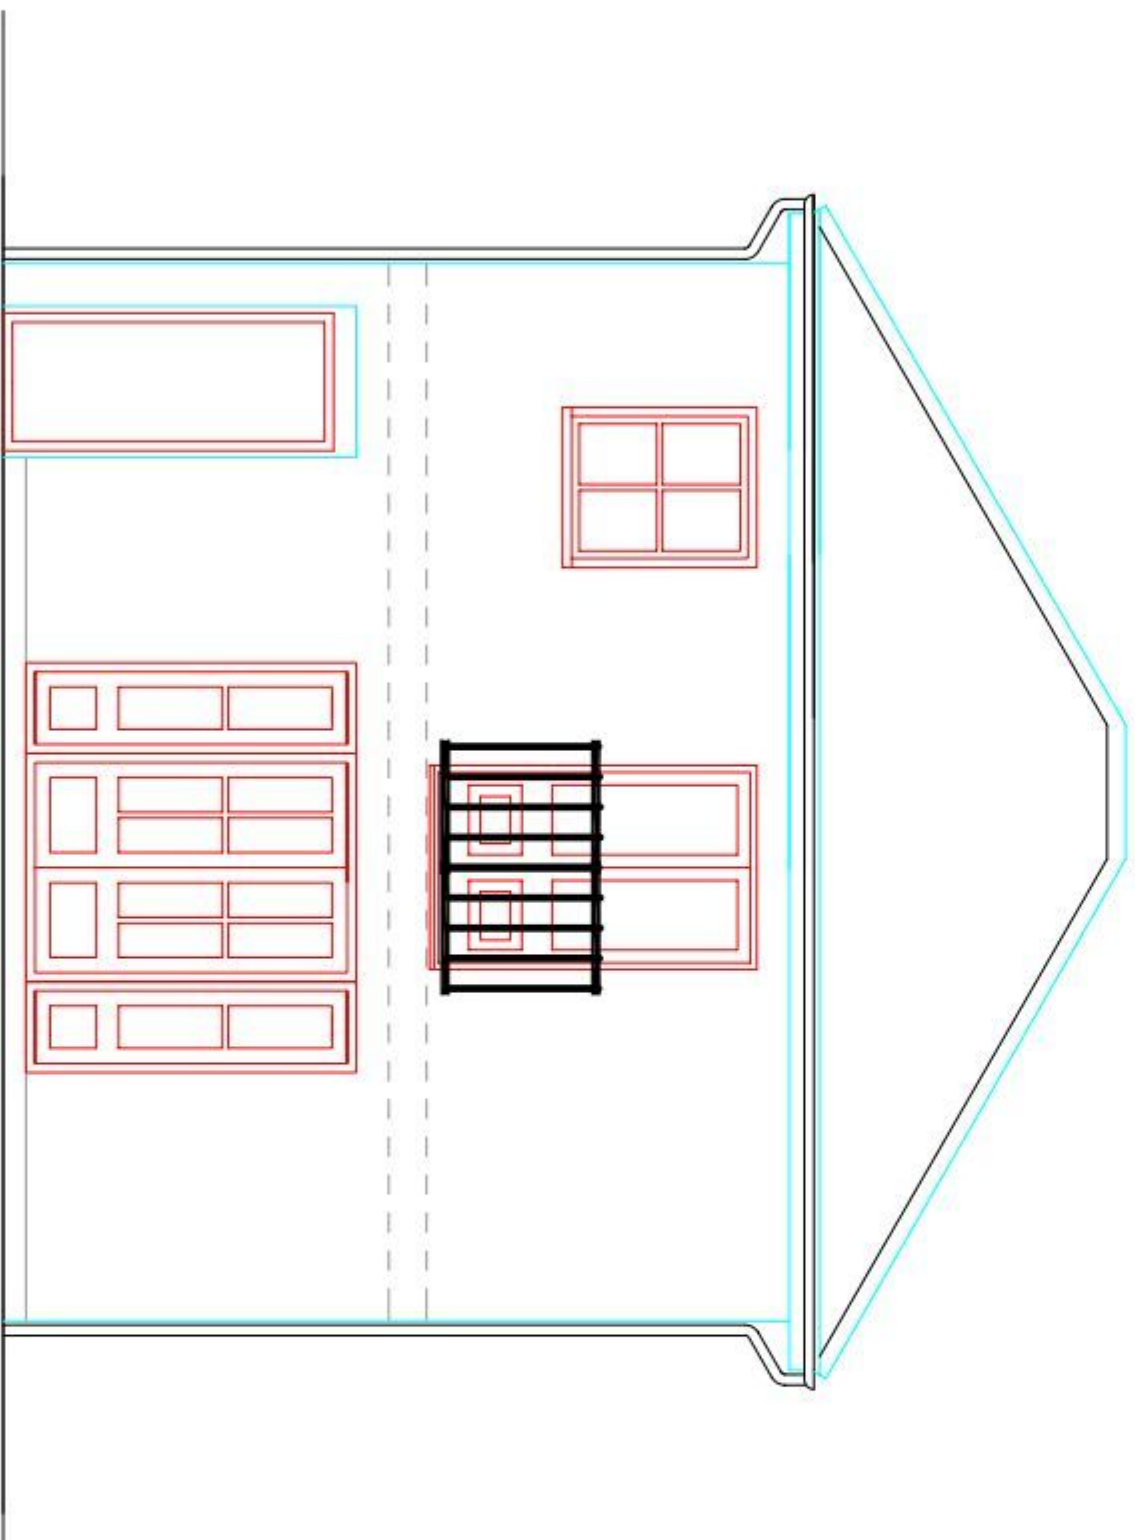

South

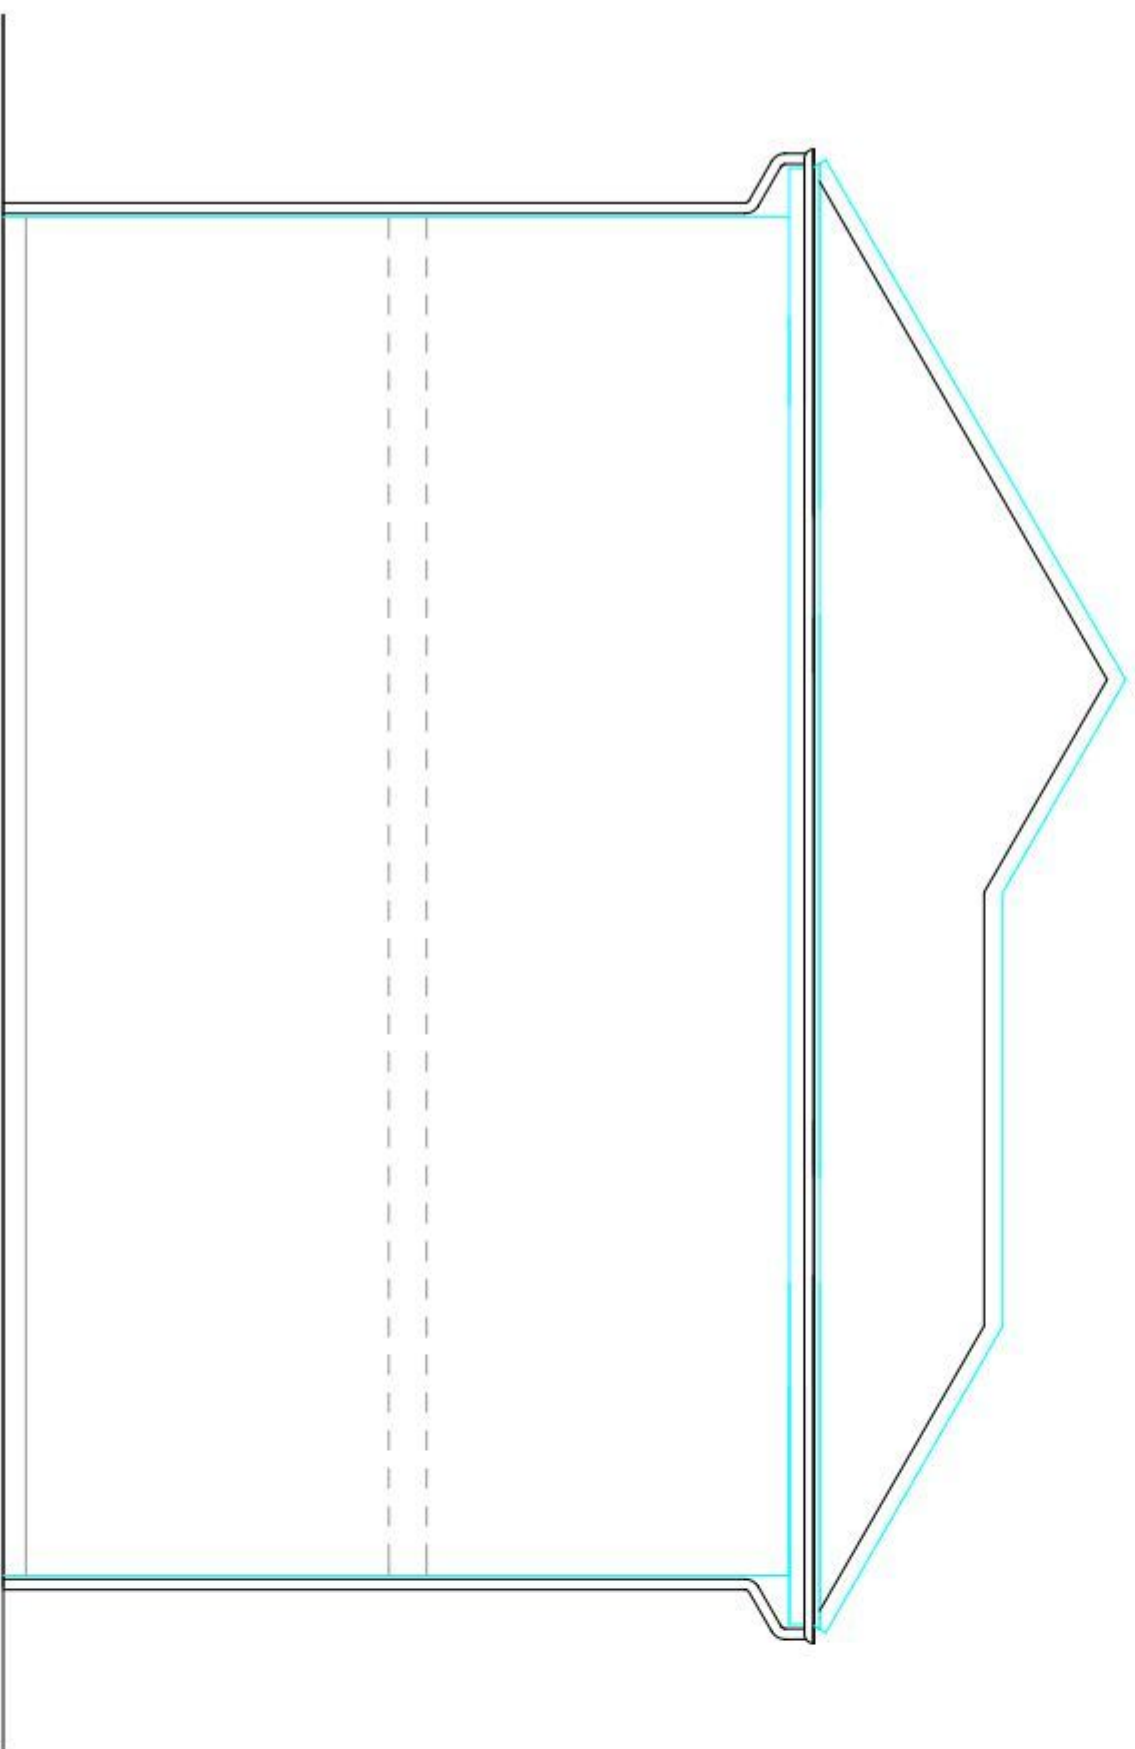

East

General Notes

No.	Revision/Issue	Date

From Name and Address
STEPHEN JUPP MRTPI
CHARTERED TOWN PLANNER
348 CHICHESTER ROAD
BOGNOR REGIS
PO21 5BX
T: 01243 822113
E: steve@planning-solutions.co.uk

Project Name and Address
Elevations
2no Flats
L/A Wheelwrights PH
HAVANT

Project	OTH/2/10	Sheet
Date	04.02.2010	4
Scale	1:50 @ A1	