
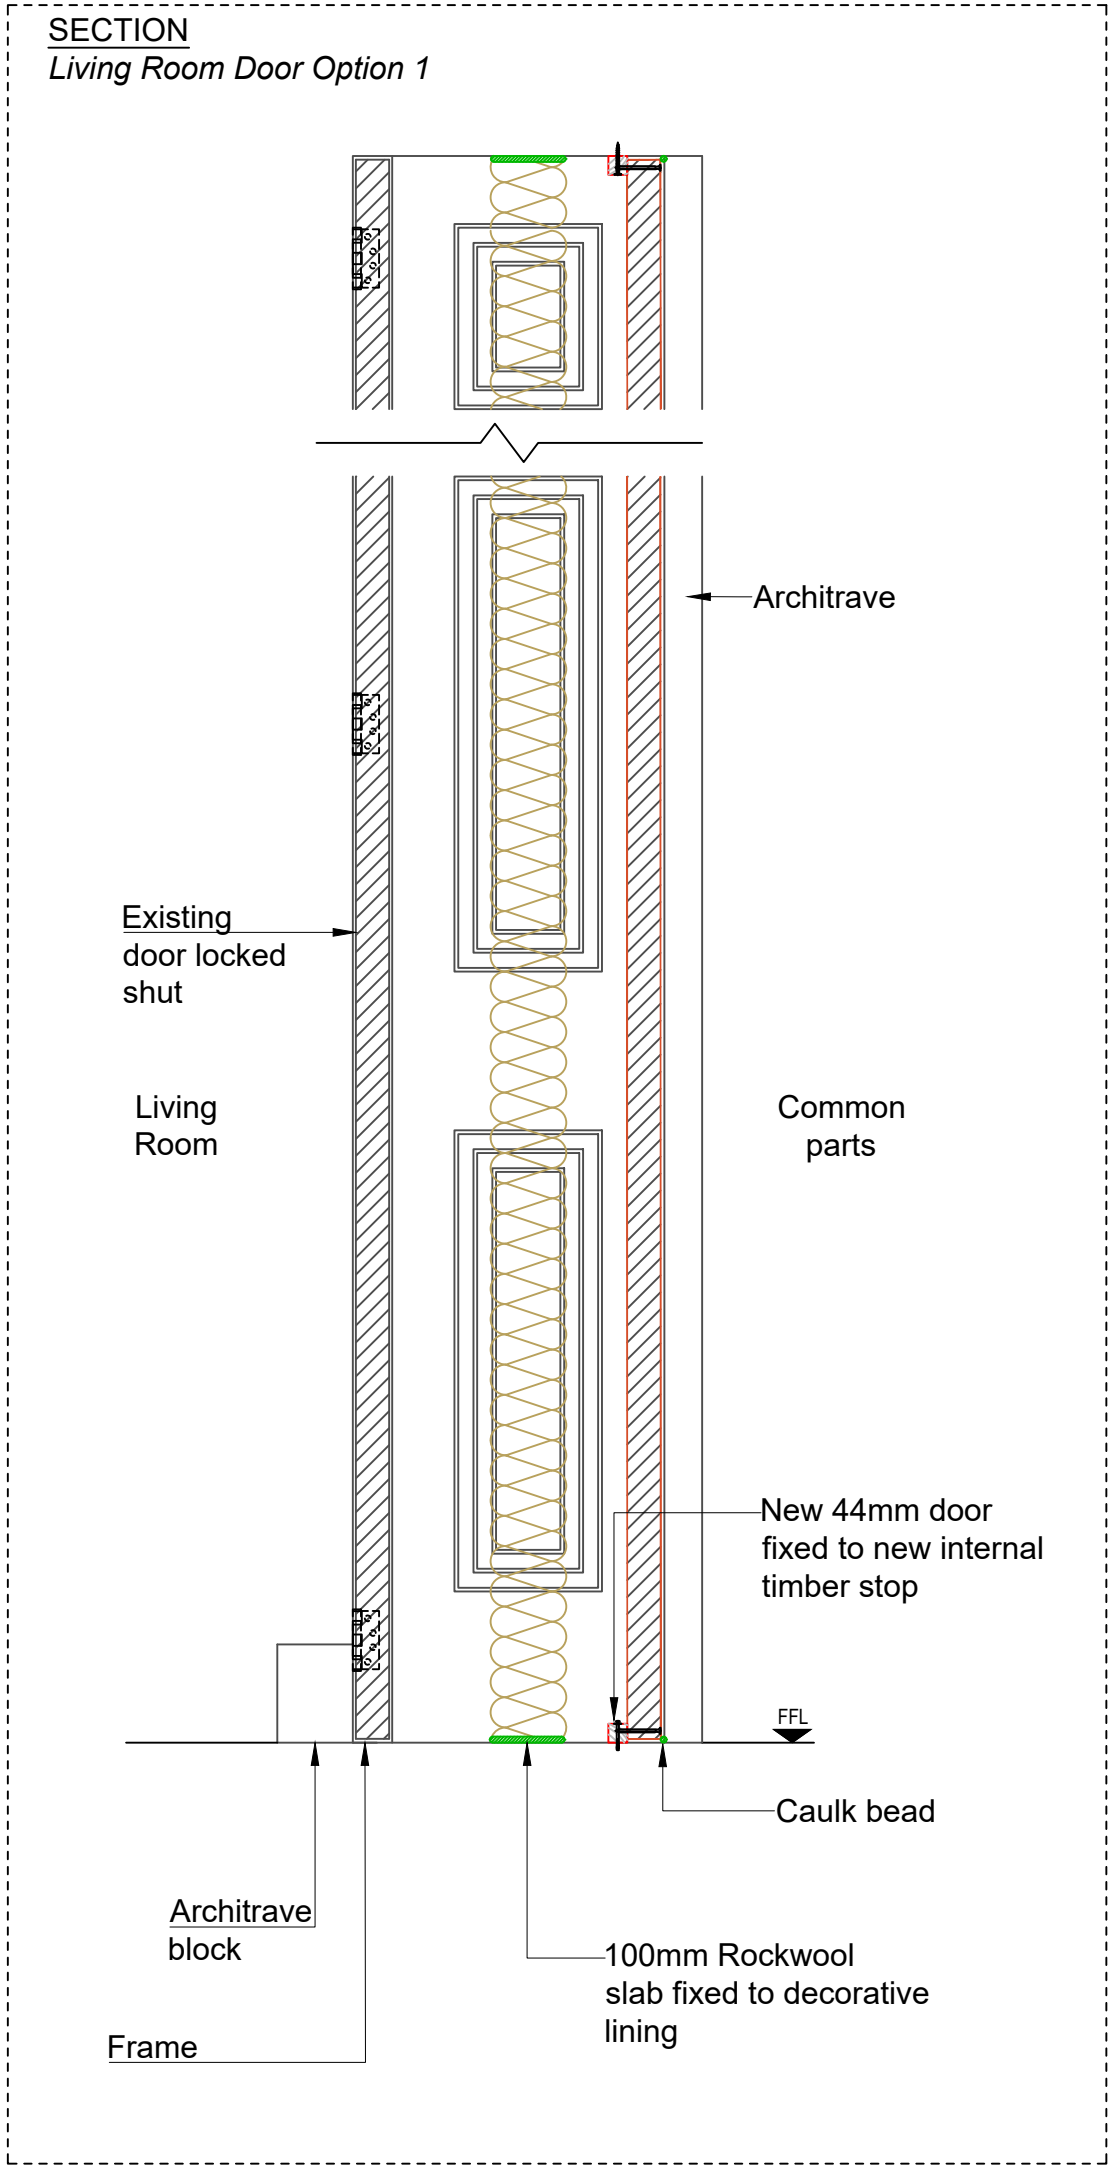



CONSERVATION
DETAIL 01
DETAIL FOR COMMENT / APPROVAL

NOTE:
All partitions, dry lining and ceilings to be built in accordance with the material and installation method referenced in the latest edition of the white book. Any details not described in the white book or on these drawings should be discussed with the office first for approval before build commencement.

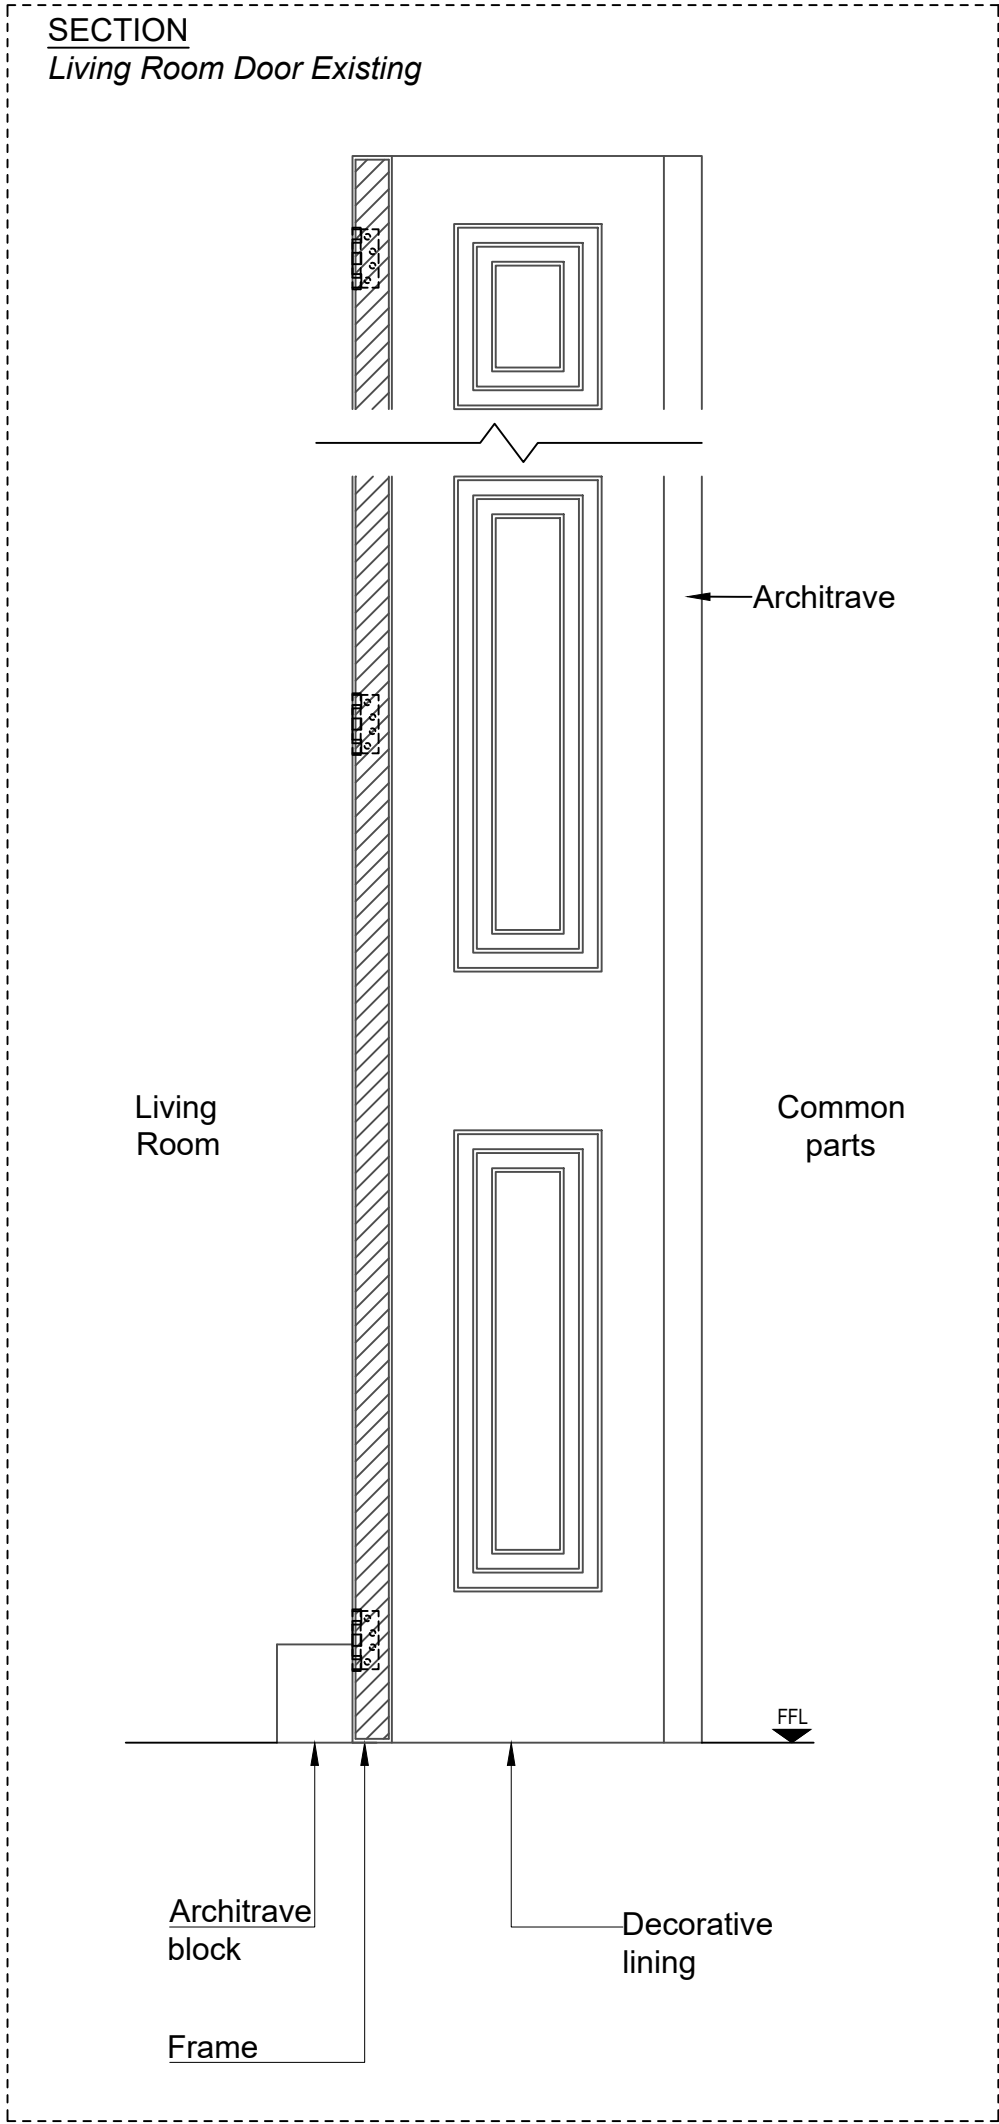

Note new door blank to have beading detail applied to match existing. Existing ironmongery removed from concealed side of existing door and reused on new door blank facing common parts.

SCALE BAR 1:10

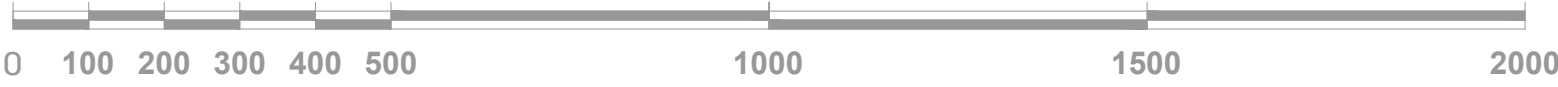

© FSL GROUP Property & Copyright. Use of drawings is not permitted nor can they be copied, duplicated or distributed without the consent of FSL Group. All designs are the sole property of FSL Group, and may not be used, transferred, or disclosed to a third party without the express permission of FSL Group. Electronic copies of this drawing are supplied for convenience only. No dimensions or other information should be used from the electronic copy.

Minor amendments		HC	CMH	22.08.23
B	Conservation alteration Up Issue	HC	CMH	21.08.23
Rev:	Description:	Drawn:	Checked:	Date:
Drawing Status:				
PLANNING				
CONCEPT - TENDER - APPROVAL - CONTRACT - CONSTRUCTION - AS BUILT				
		M4, The Millennium Centre, Crosby Way, Farnham Surrey GU9 7XX +44 (0)1252 745200 info@fsl-group.co.uk www.fsl-group.co.uk		
Client:		Site Address:		
Bargate Homes		Southleigh Park House Havant PO9 2PE		
Floor & Drawing: Door Infill Detail				
Drawing Number: 28473 — Gen — DT01 — C				
Project Number		Building	Drawing Code	Revision
Produced By:		HJC		
Creation Date:		14/12/20		
Scale:		SCALE 1:10@A1		
Drawing Notes: Figured dimensions only are to be taken from this drawing - DO NOT SCALE. Contractors must verify all dimensions prior to construction and any discrepancies are to be reported.Design © FSL Group				