



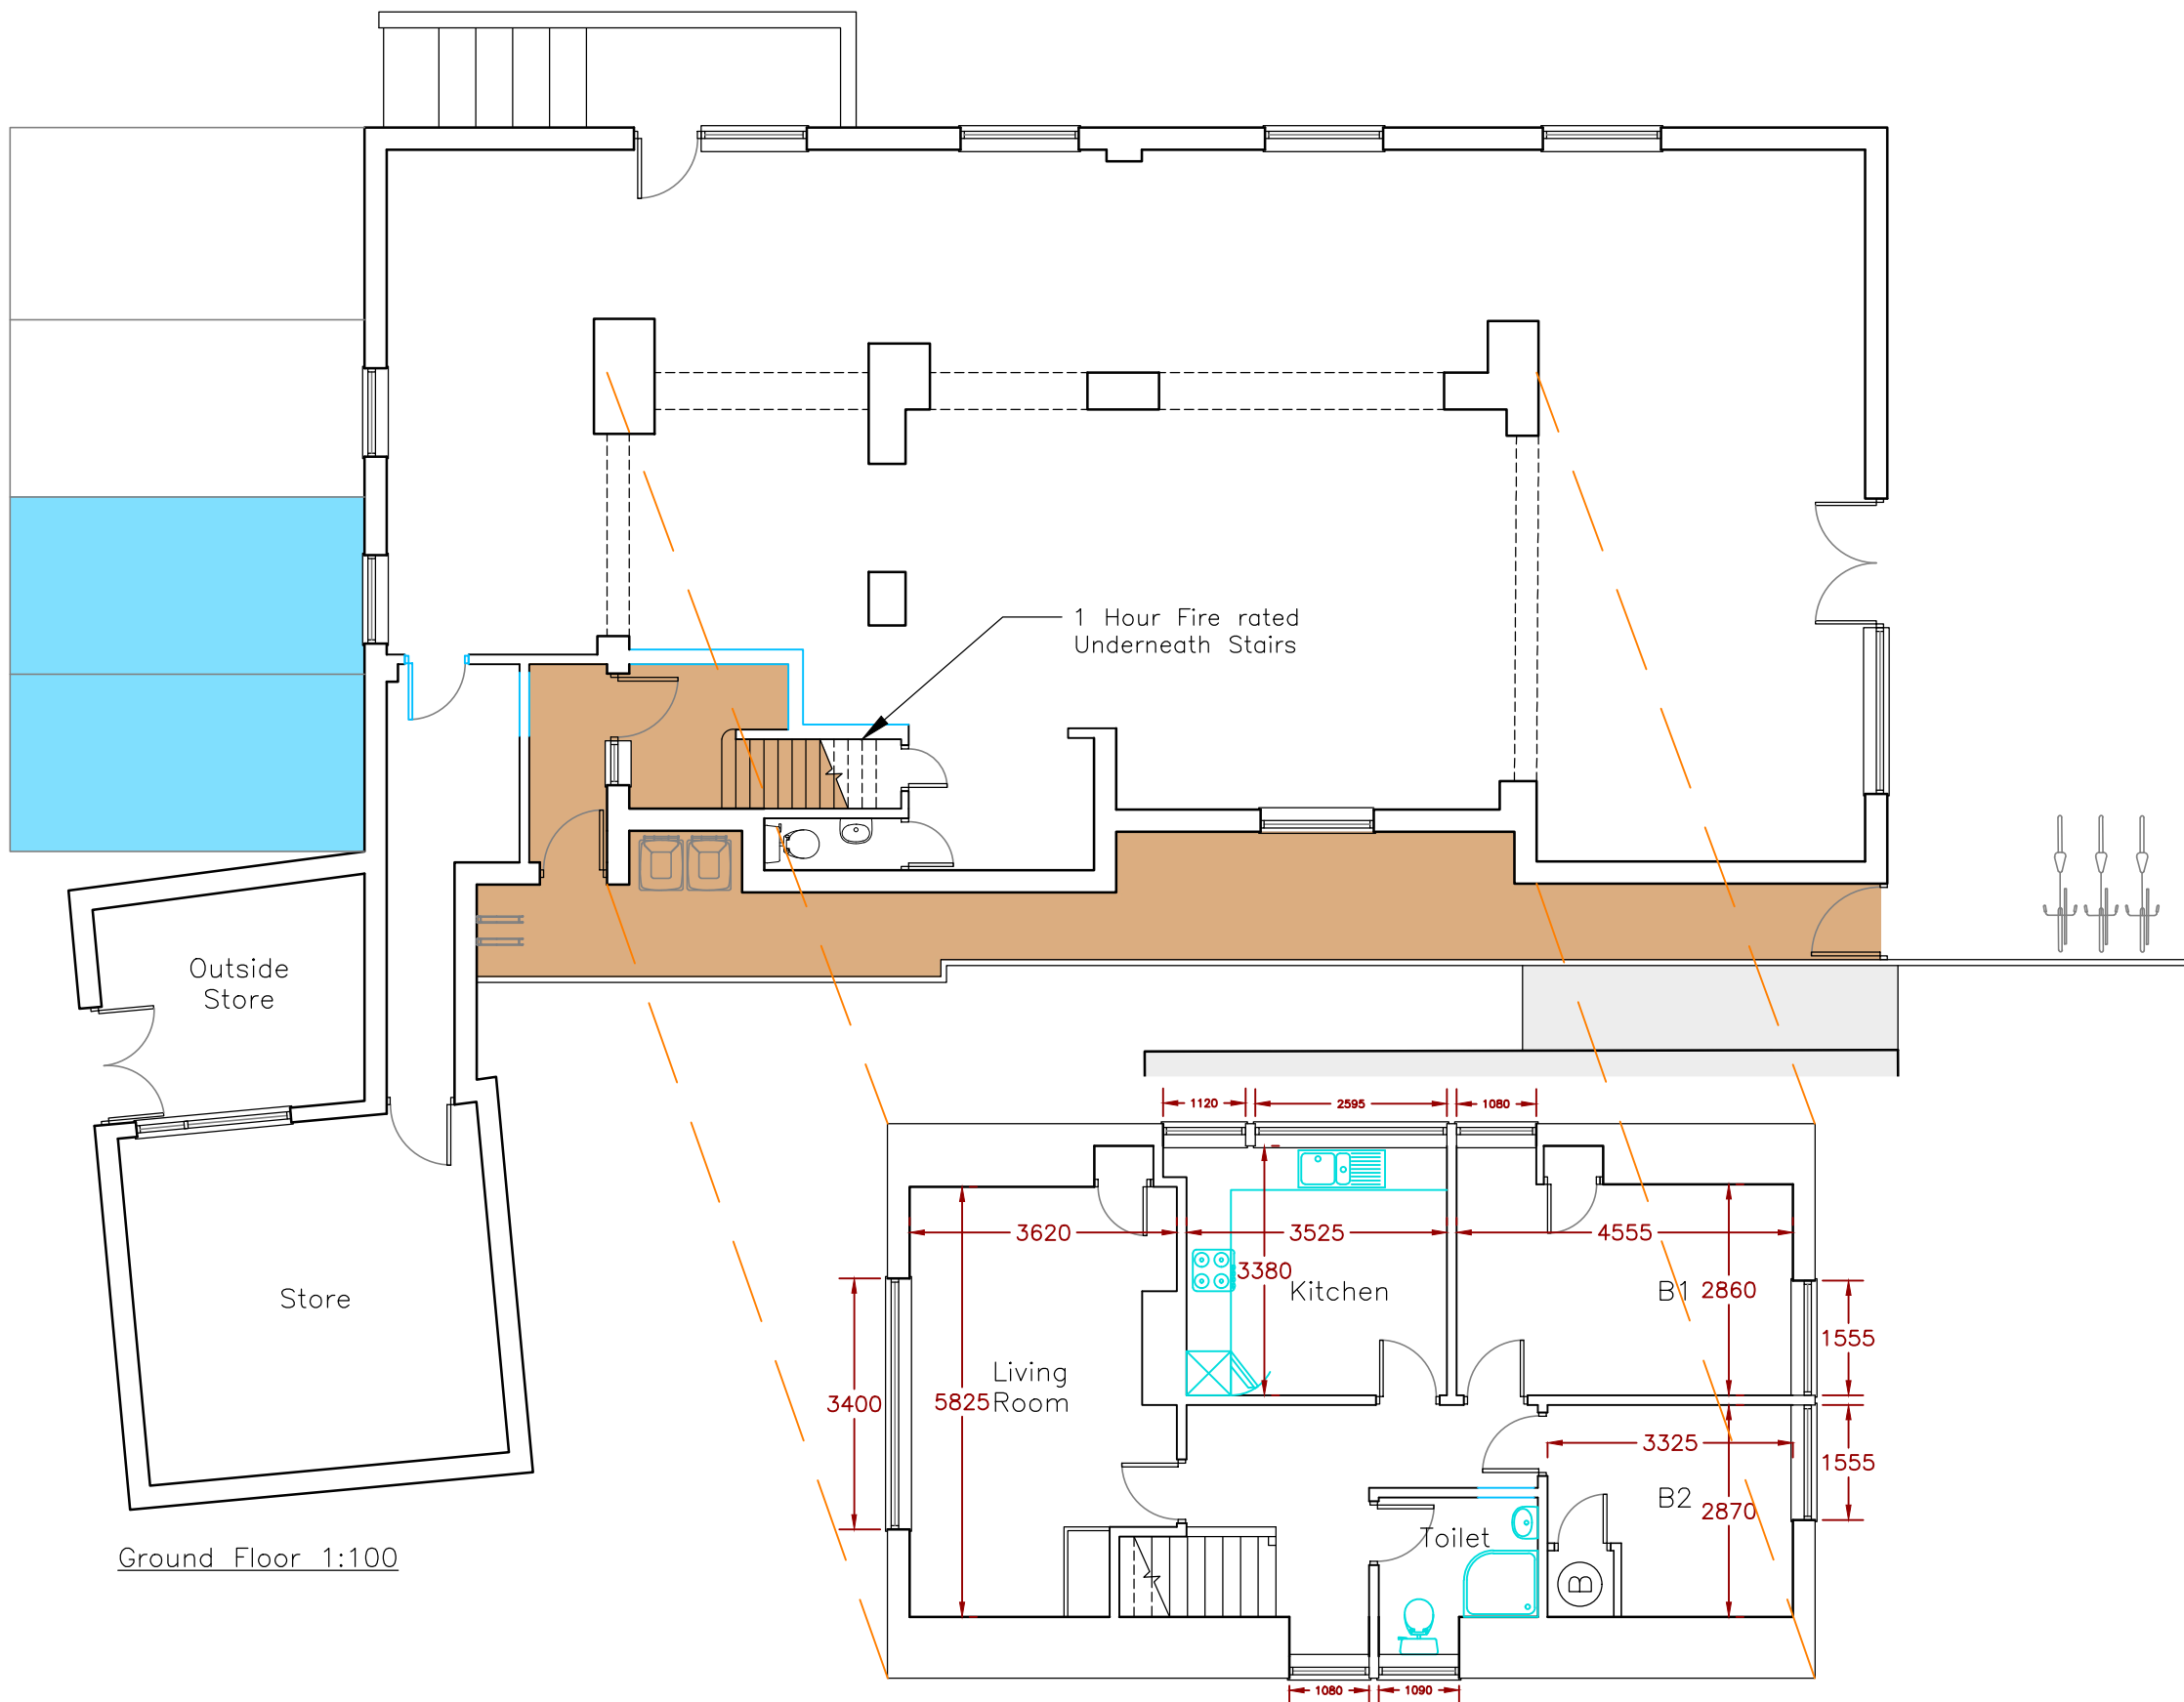

Ground Floor 1:100

First Floor 1:100

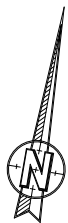

Total Area of Flat: 74.7sqm



Location Plan 1:1250

- Access to Flat
- Parking space for Flat

Rev	Revision	By	Date	
KNIGHT Consulting ARCHITECTURE - SURVEYING - PLANNING admin@knight-consulting.co.uk www.knight-consulting.co.uk First Floor Unit 7 The Quarterdeck Port Solent PO6 4TP T: 01489 660194				
Client	PRANAY PATEL			
Project	158A STAKES HILL ROAD, WATERLOOVILLE, PO7 7BS			
Drawing	PROPOSED PLANS			
Scale	1:100@A3	Date	AUG 2024	
Project no.	Sequential	Bldg/Floor	Detail	Rev
KC	03	A	EX	D