


GENERAL NOTES:
1. This drawing is the copyright of Rheal Architecture Ltd and may not be copied, altered or reproduced in any form or passed on to a third party without written consent. If in doubt ASK.
2. The drawing reflects current standards and legislation agreed for this project at the time of original issue.

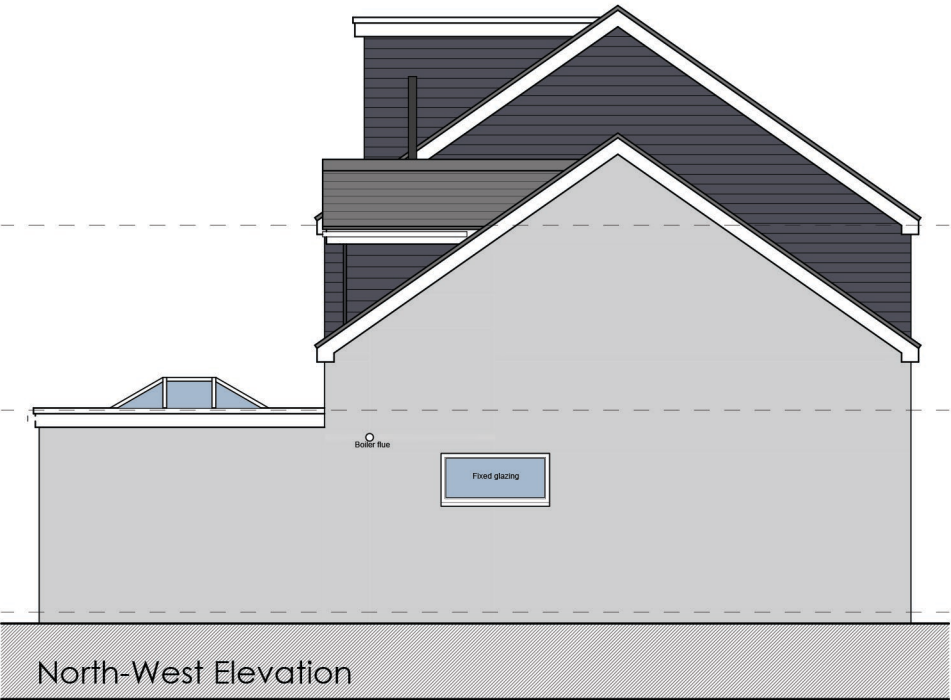

PROJECT
6 Park Lane,
Cowplain,
Waterlooville,
PO8 8AB

DRAWING TITLE
Proposed Elevations

PROJECT NO./ DRAWING NO.
079 PD121D

0 1 2 5 10
SCALE 1:100 @ A3

REVISION
A - 25.10.2023 - First Issue
B - 06.11.2023 - Minor amendment to client comment
C - 22.12.2023 - Alternative materials
D - 05.01.2024 - Alternative materials