


14 The Florins, Widley, PO7 5RJ

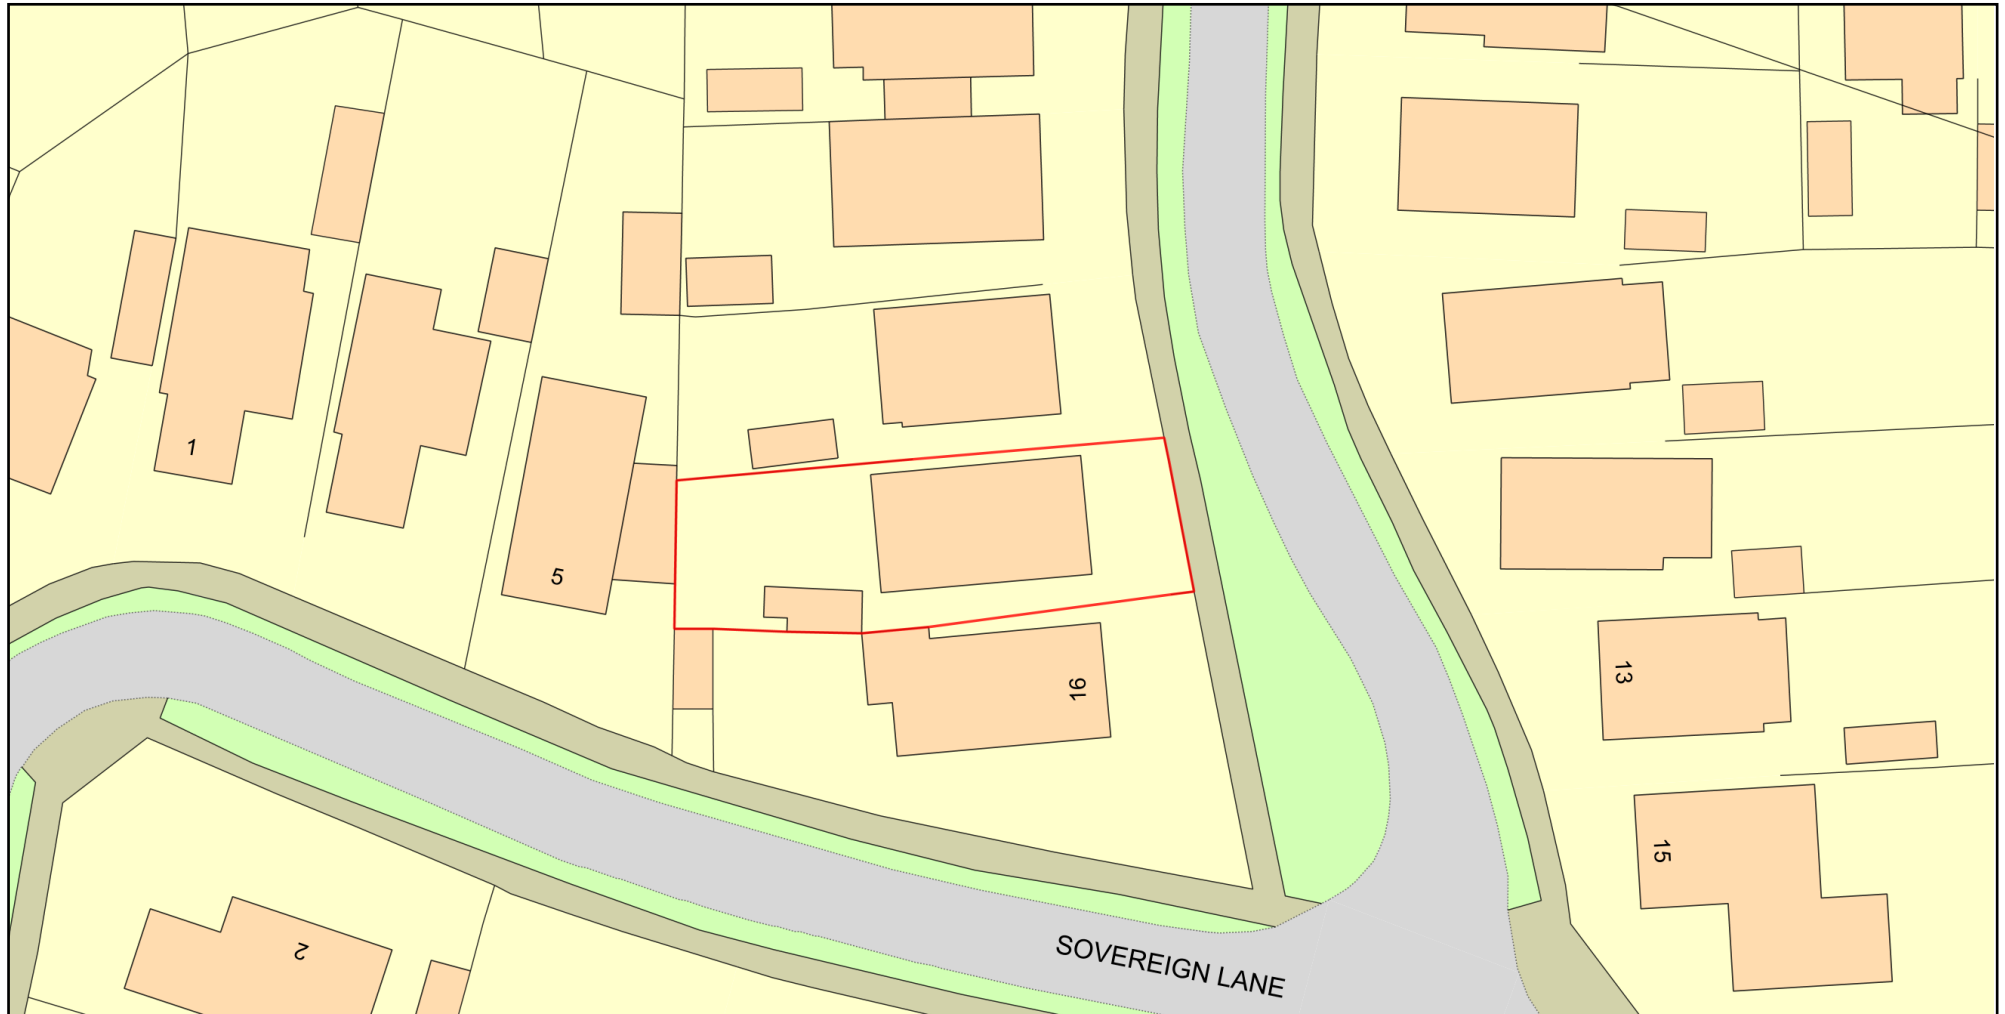

0 20
Metres



Plan Produced for: Mr & Mrs Pook
Date Produced: 02 Jan 2024
Plan Reference Number: TQRQM24002115224685
Scale: 1:500 @ A4

© Crown copyright and database rights 2023 OS 100042766

