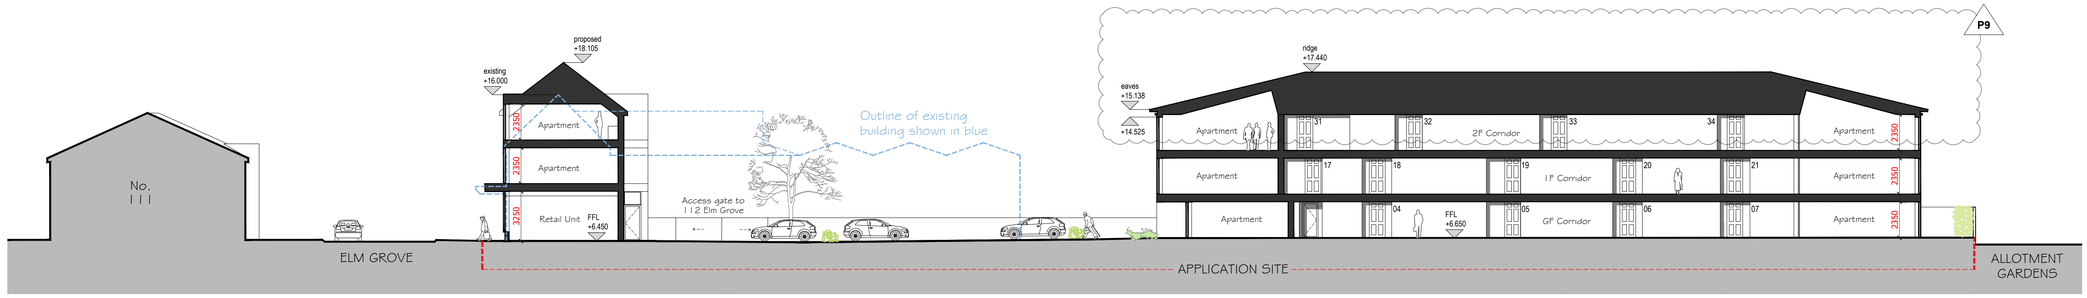

SECTION A

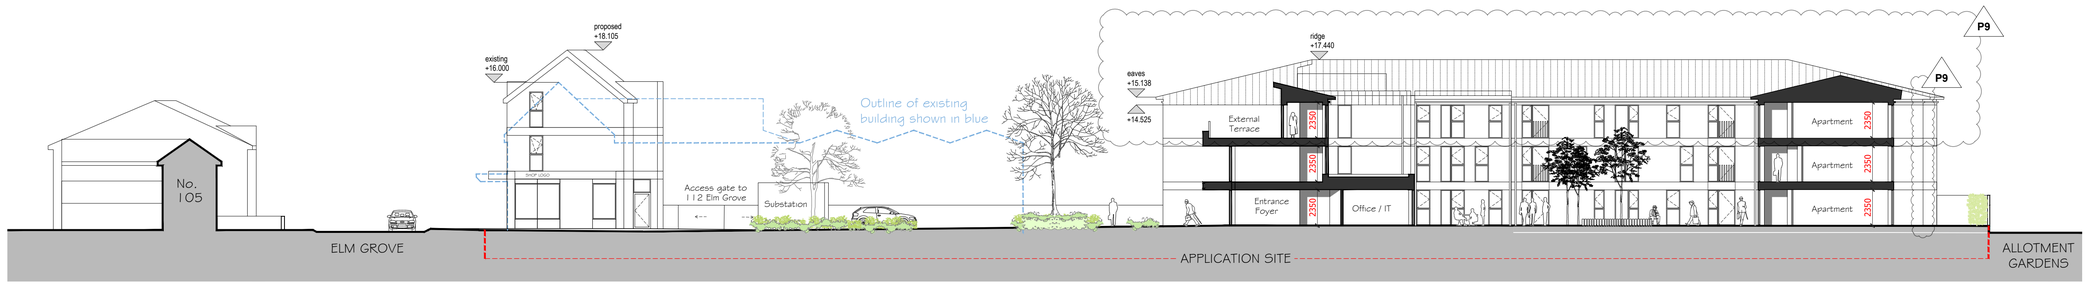

SECTION B

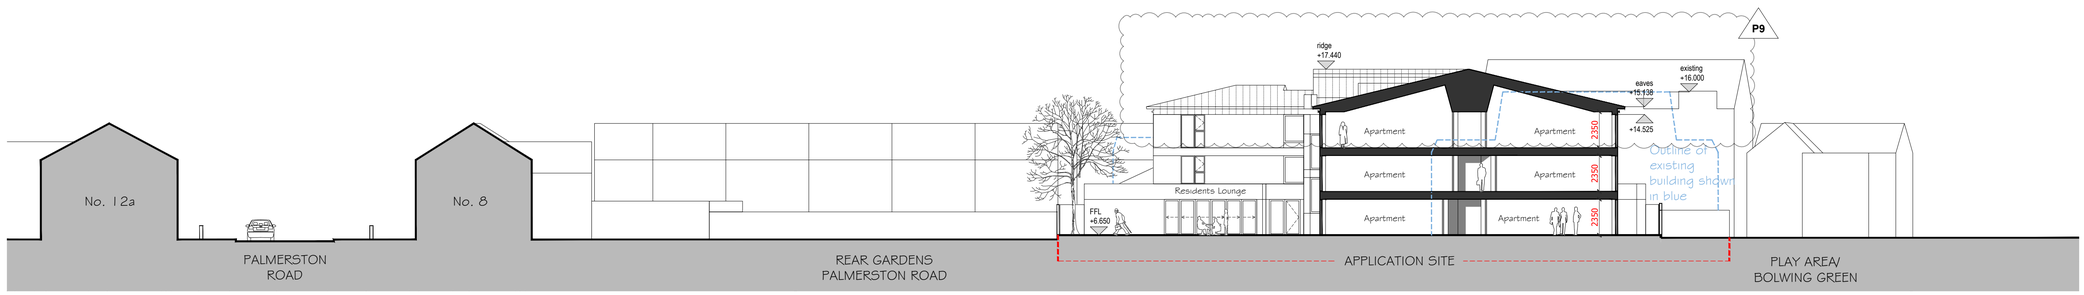

SECTION C

Sections 1:200 @ A1

2 0 2 4 6 8 10 12 14 16 18m

1:200

Notes

1. This drawing is the copyright of MH Architects Ltd
2. Do not scale this drawing except for Local Authority planning purposes
3. All dimensions must be checked on site by the contractor prior to commencement of the works.

Client Approval

X	A - Approved
X	B - Approved with comments
X	C - Do not use

Rev.	Revision Note/Purpose of Issue	Drw By	Date	Chk By	Date
P2	Retail unit amended	MW	22/10/19	/	/
P3	Retail unit amended	MW	01/11/19	NKS	01/11/19
P4	PLANNING ISSUE	MW	12/11/19	NKS	11/11/19
P5	S73 APPLICATION	MW	03/02/22	NKS	03/02/22
P6	S73 APPLICATION Structural support to roof added	MW	12/05/22	NKS	12/05/22
P7	S73 APPLICATION Roof structure simplified by omitting kink	MW	09/06/22	NKS	09/06/22
P8	S73 APPLICATION	MW	14/06/22	NKS	14/06/22
P9	S73 APPLICATION Roof structure simplified to ease maintenance Structural Support to roof omitted	MW	06/09/23	NKS	06/09/22

Sheltered Housing Development

Elm Grove, Hayling Island,
Hampshire
Hamlet Homes

Drawing title

Proposed Site Sections

Drawn	Date	Checked	Date	Scale at A1
NKS	Oct 19	CP	Oct 19	1:200

Job No.	Pro.	Org.	Zone	Level	Type	Role	No.	Rev.
19-030	EGV	MHA	XX	00	DR	A	011	P9

Purpose of Issue

PRELIMINARY

Ground Floor | Bicentennial Building
Southern Gate | Chichester
West Sussex | PO19 8EZ

t. 01243 774748
e. admin@mharchitects.co.uk
www.mharchitects.co.uk

Limited Company
Registered in England No.1994733

mh ARCHITECTS