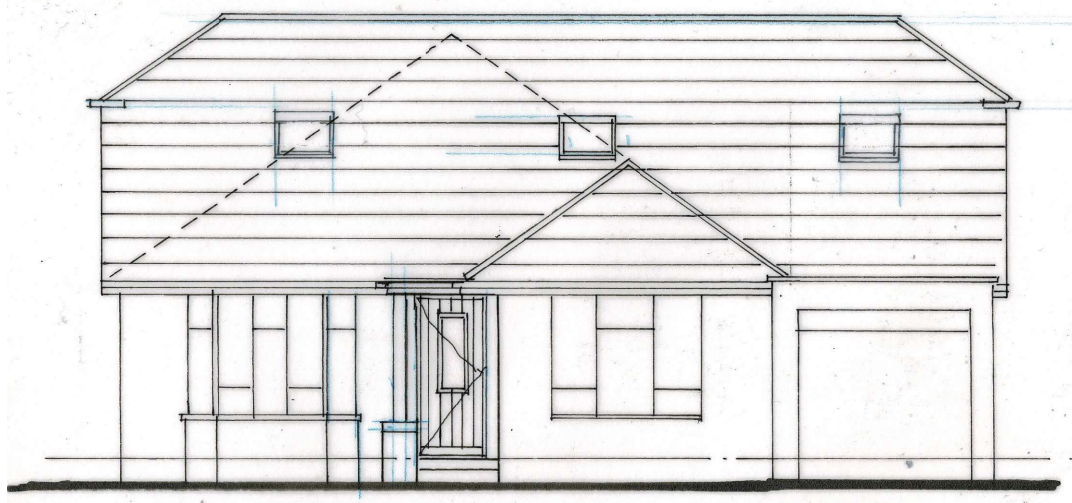

FRONT

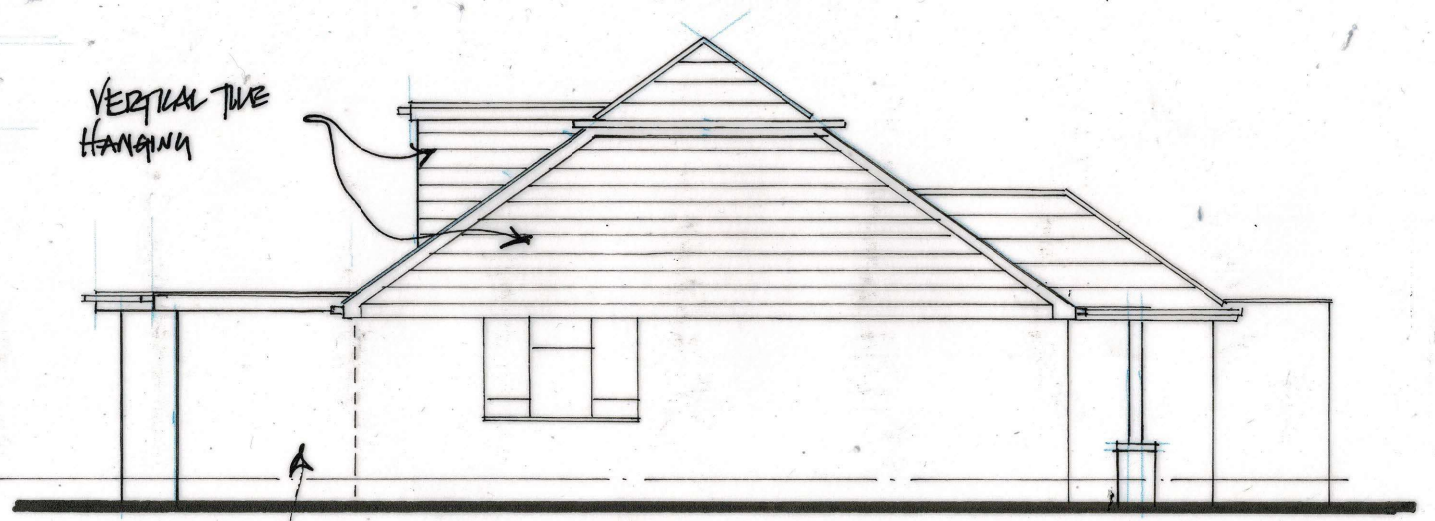

SIDE

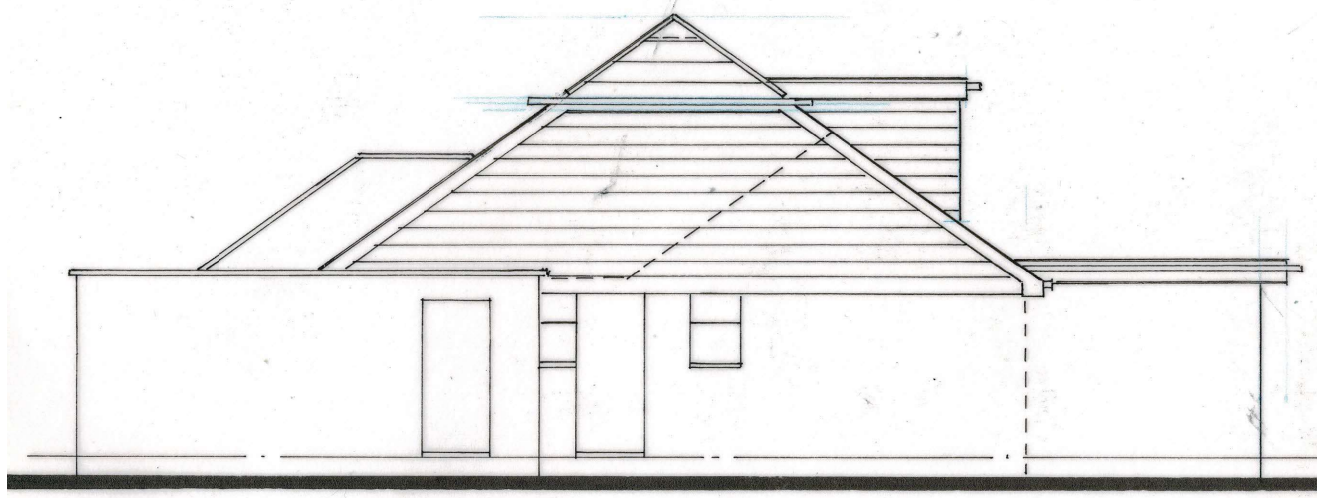

SIDE

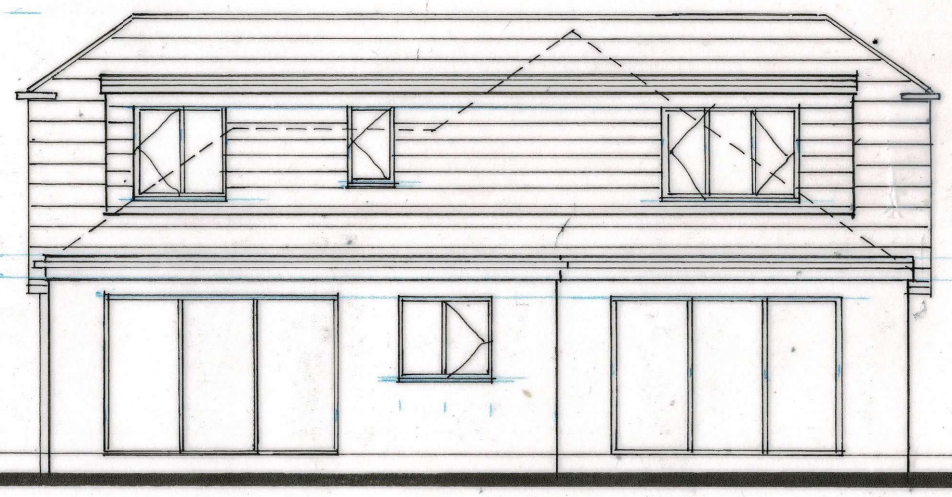

REAR

0 1 2 3 4

A	OCT '24	VELUX ADDED TO FRONT ELEV.	DT

DEREK TREAGUS ASSOCIATES

ARCHITECTURAL SERVICES

Tel: 07956 624094

Email: derek.treagus@gmail.com

Project	REAR EXTENSION & LOFT CONVERSION AT 17 VALETTA PARK, EMSWORTH, HAMPSHIRE.
Client	Mr & Mrs H Pead
Subject	Planning Drawing Elevations

Date: July 2024	Scale: 1: 100
Rev: A	Drg. No. **24/392/05**

- **Copyright reserved.**
- **All dimensions are to be site confirmed and should not be scaled unless for Planning purposes.**
- **Verify all queries with the office.**