



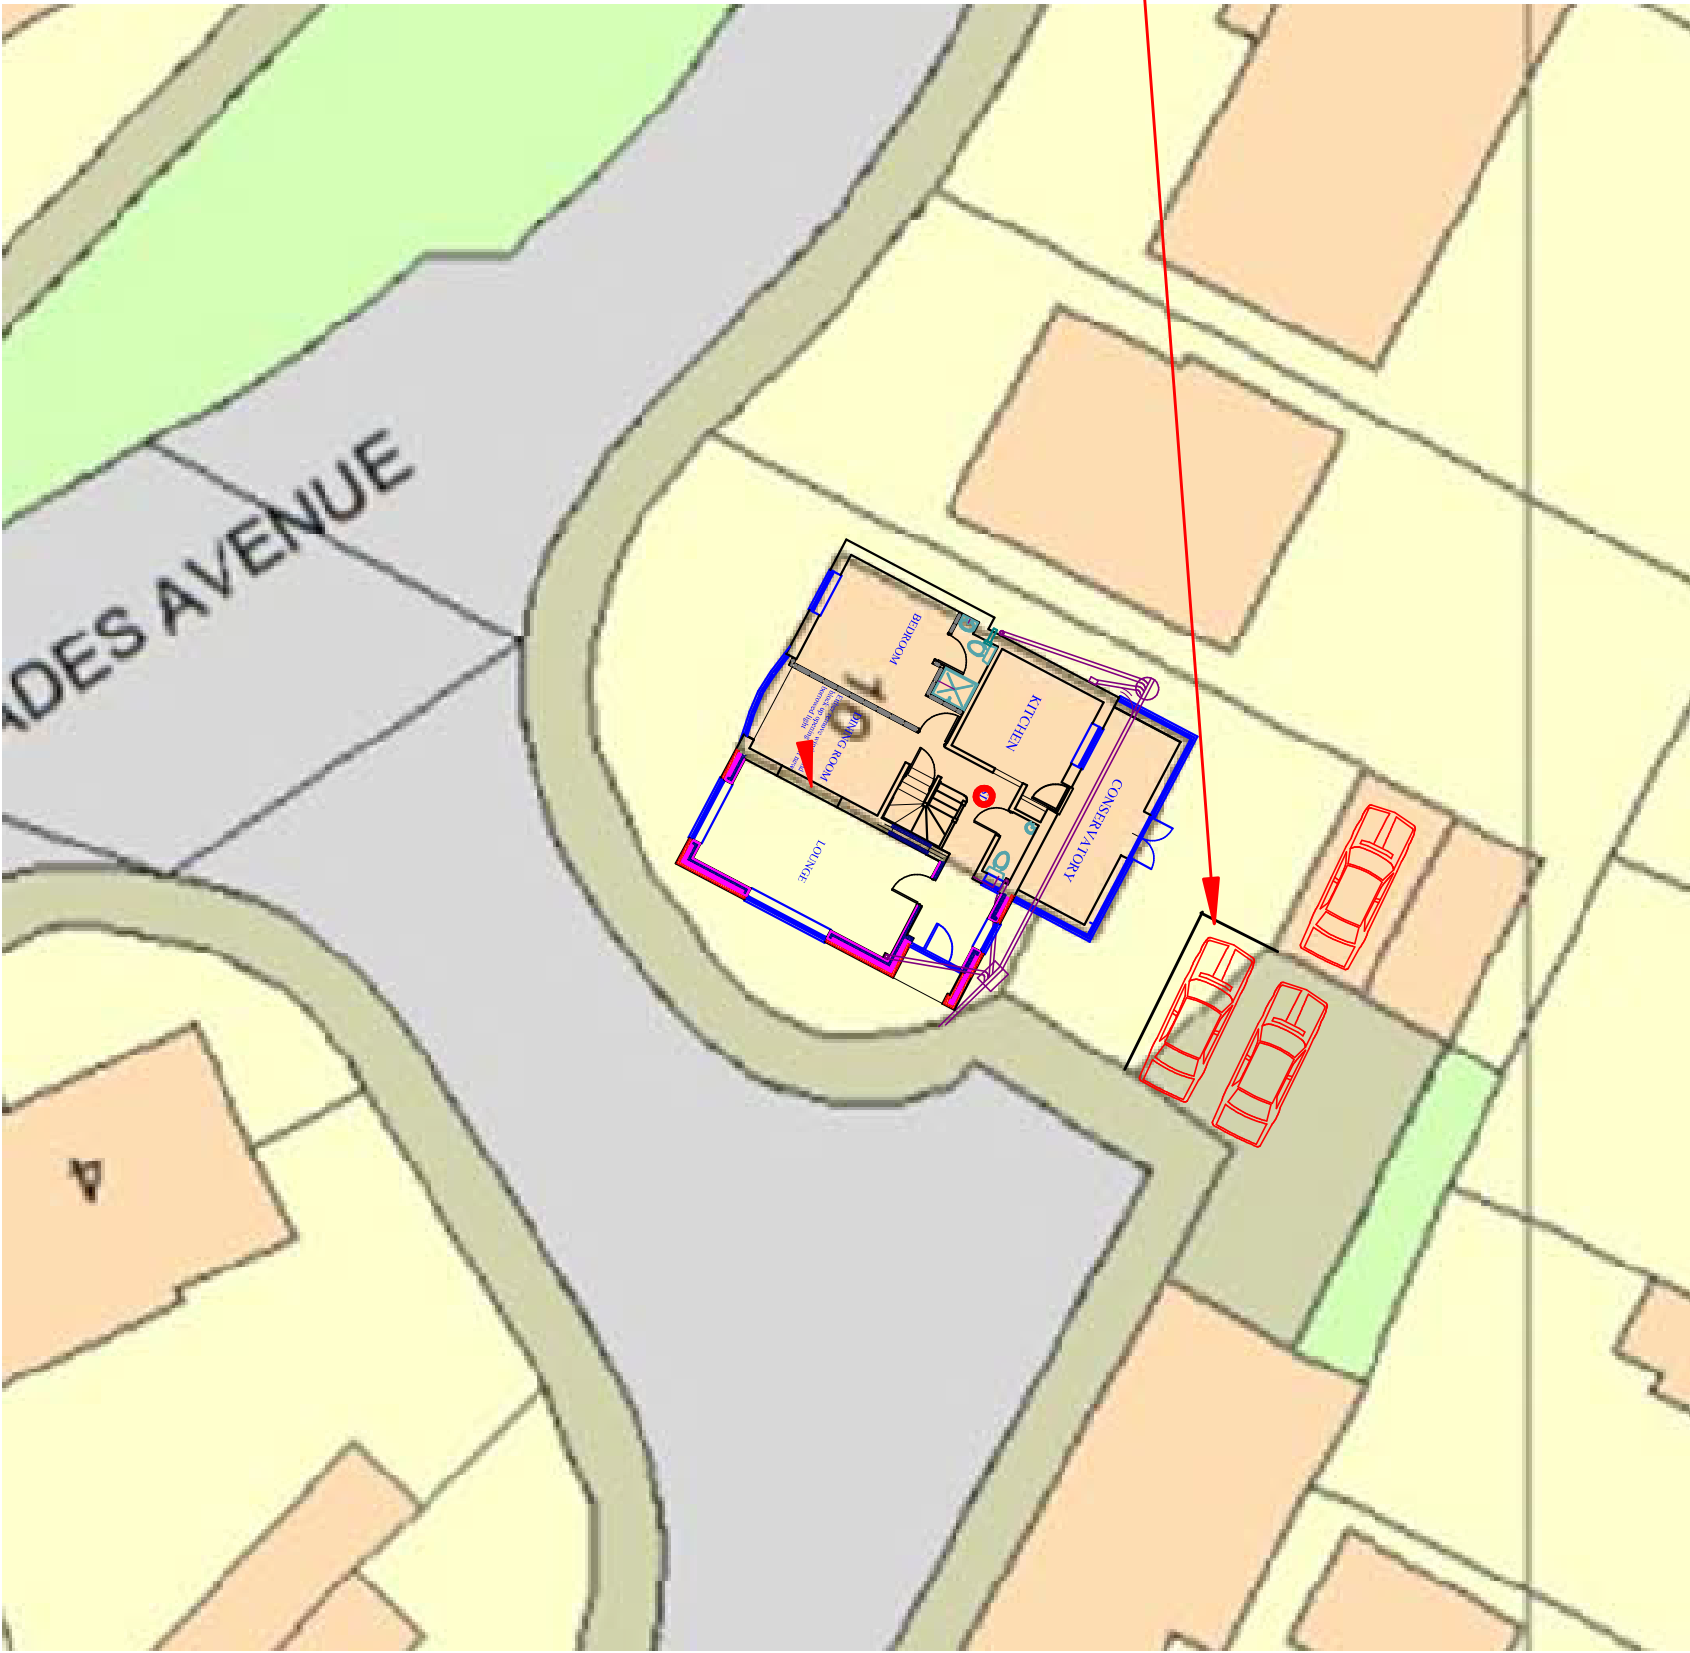

Hardstanding extended for
Third Parking Space

SITE PLAN

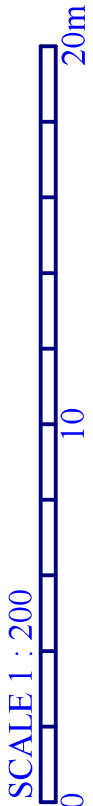

PROPOSED TWO STOREY
EXTENSION AT :
10 EVERGLADES AVENUE
WATERLOOVILLE
PO8 8NA
for Mr T Davis

A.J.GLADMAN

43 Portchester Road
Fareham
Hampshire
PO16 8AL

Tel 01329 232796
Mob 07704 563002
Fax 08707 059393
email tony@plan4.me.uk