


107788

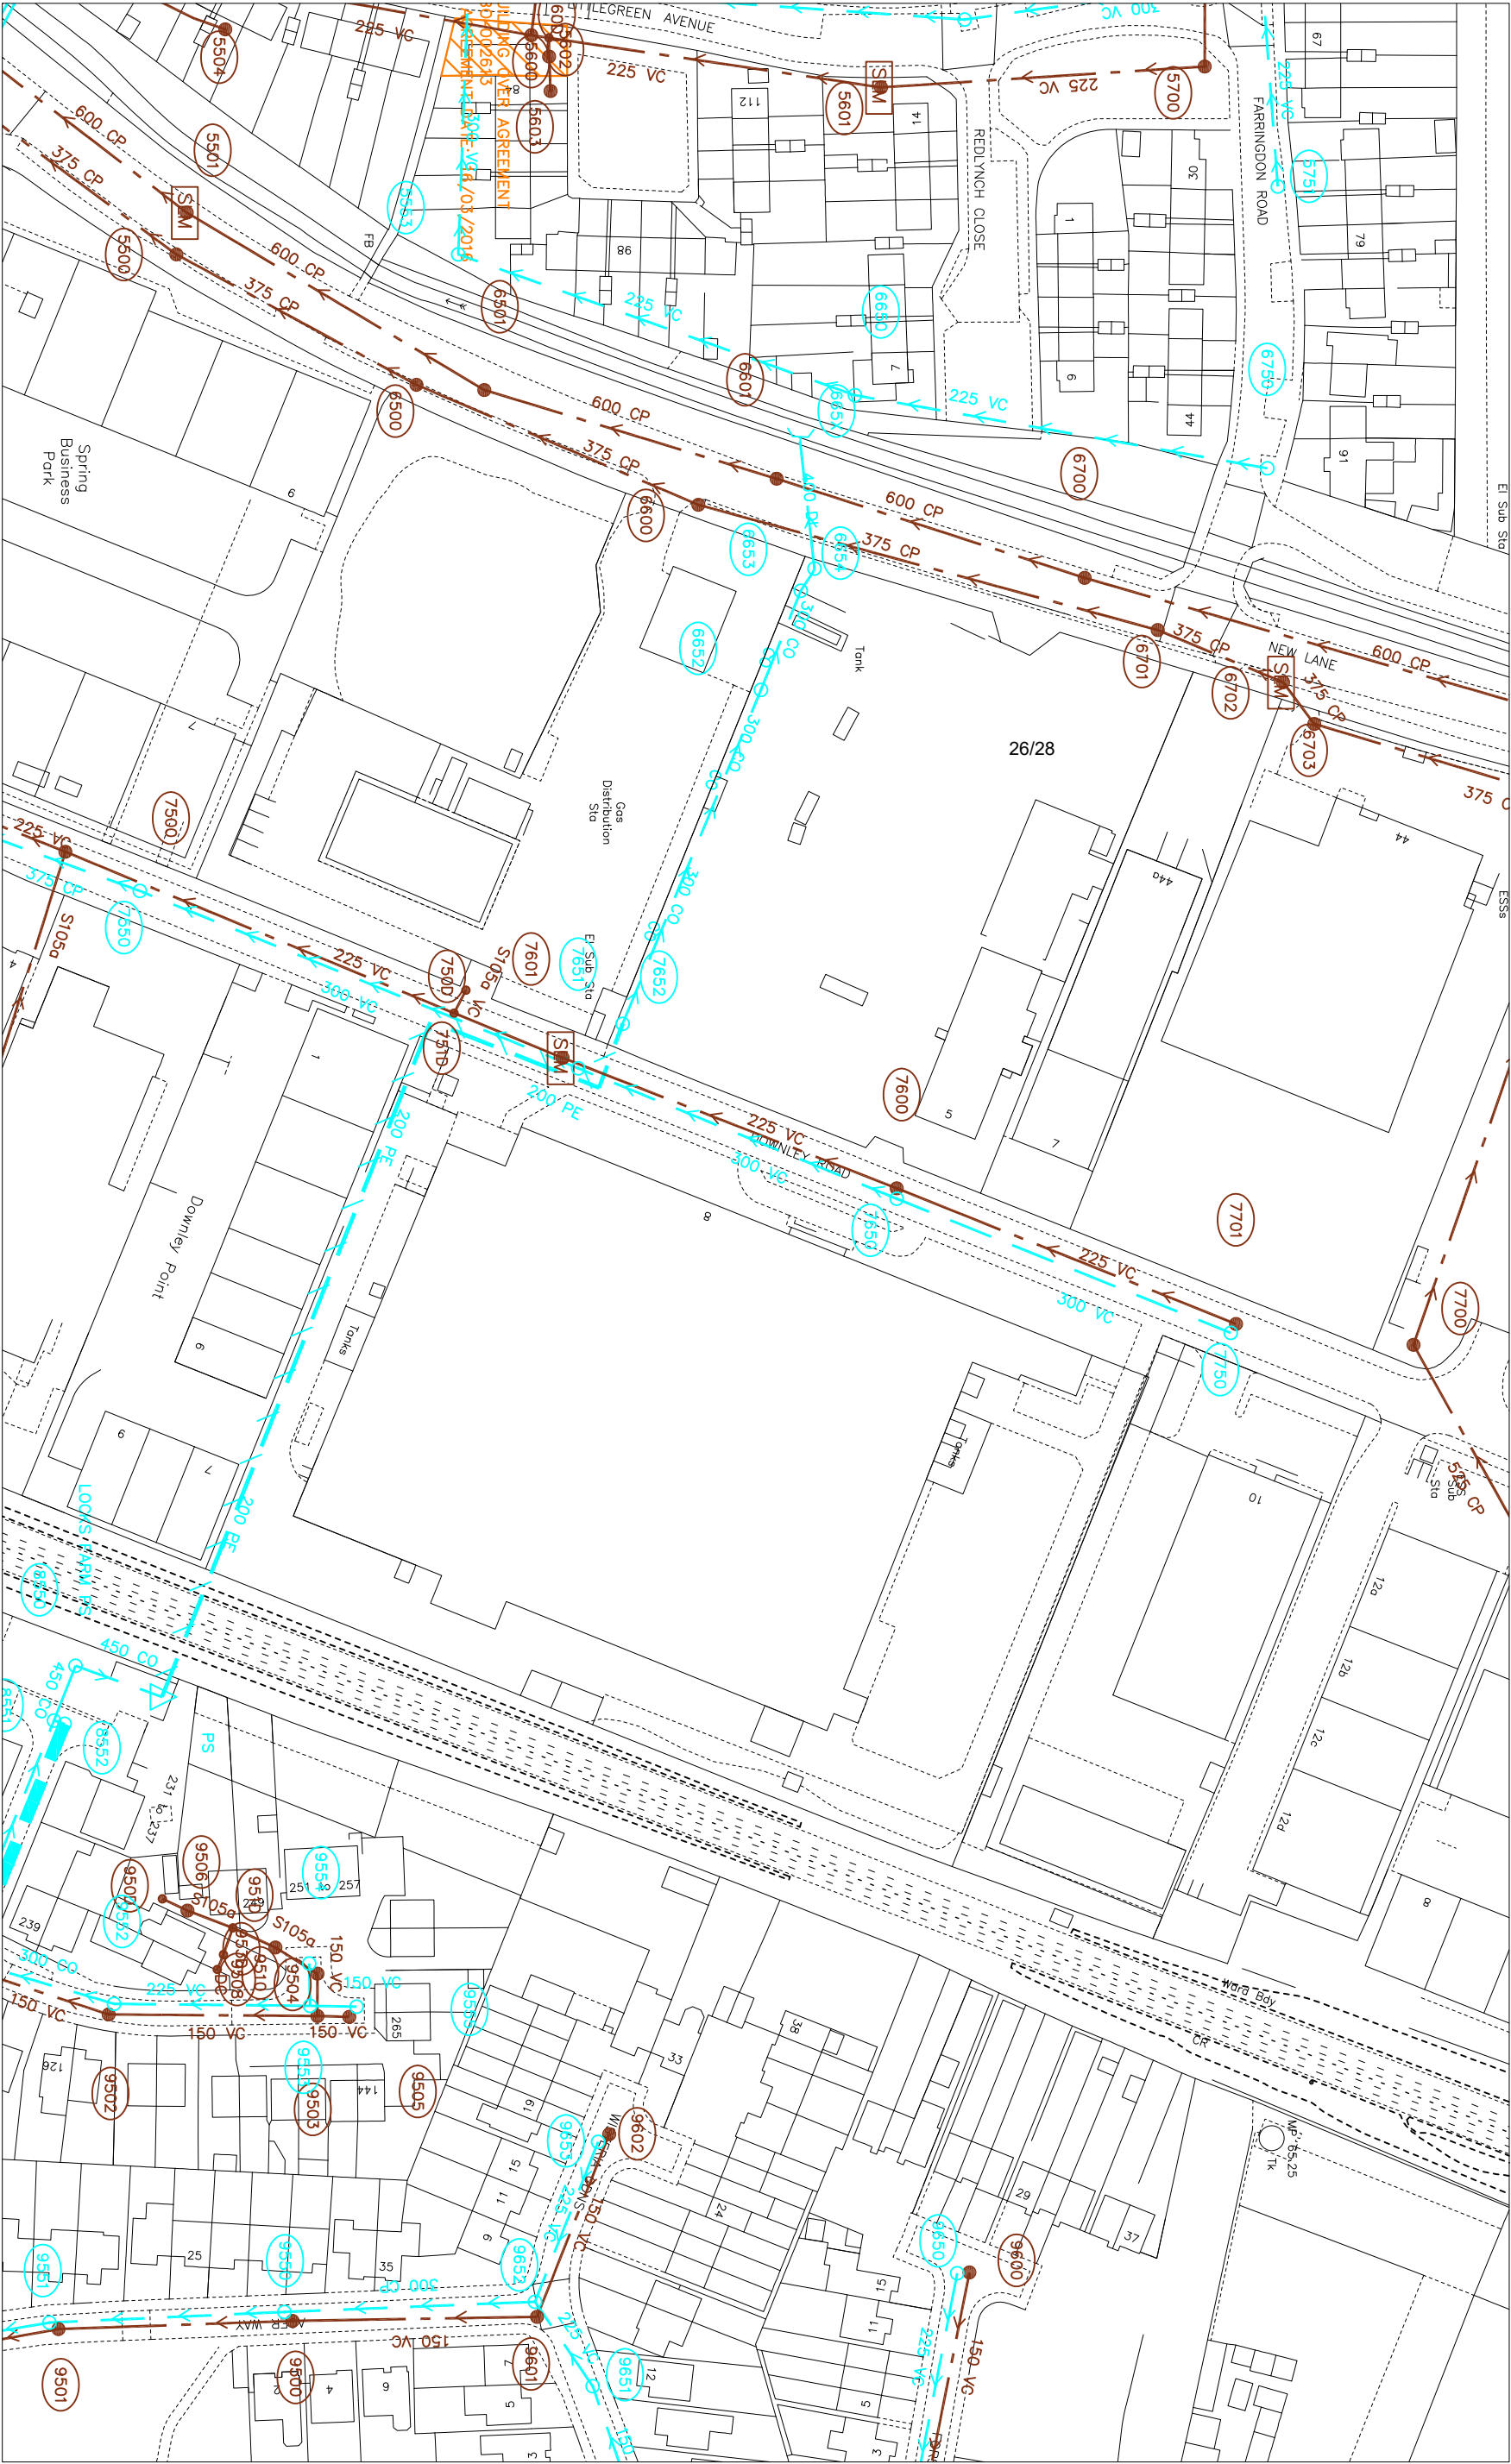

107500

O.S. REF.		Drawn by: kumarshar	The positions of pipes shown on this plan are believed to be correct, but Southern Water Services Ltd accept no responsibility in the event of inaccuracy. The actual positions should be determined on site. WARNING: BAC pipes are constructed of Bonded Asbestos Cement WARNING: Unknown (UNK) materials may include Bonded Asbestos Cement
SU7207NE			
Title: 8 Downley Road		Scale: 1:1250	Based upon Ordnance Survey Digital Data with the permission of the controller of H.M.S.O. Crown Copyright Reserved Licence No. WU 298530.
Date: 31/10/2023			
		N	

472537

473008