




EAST ELEVATION

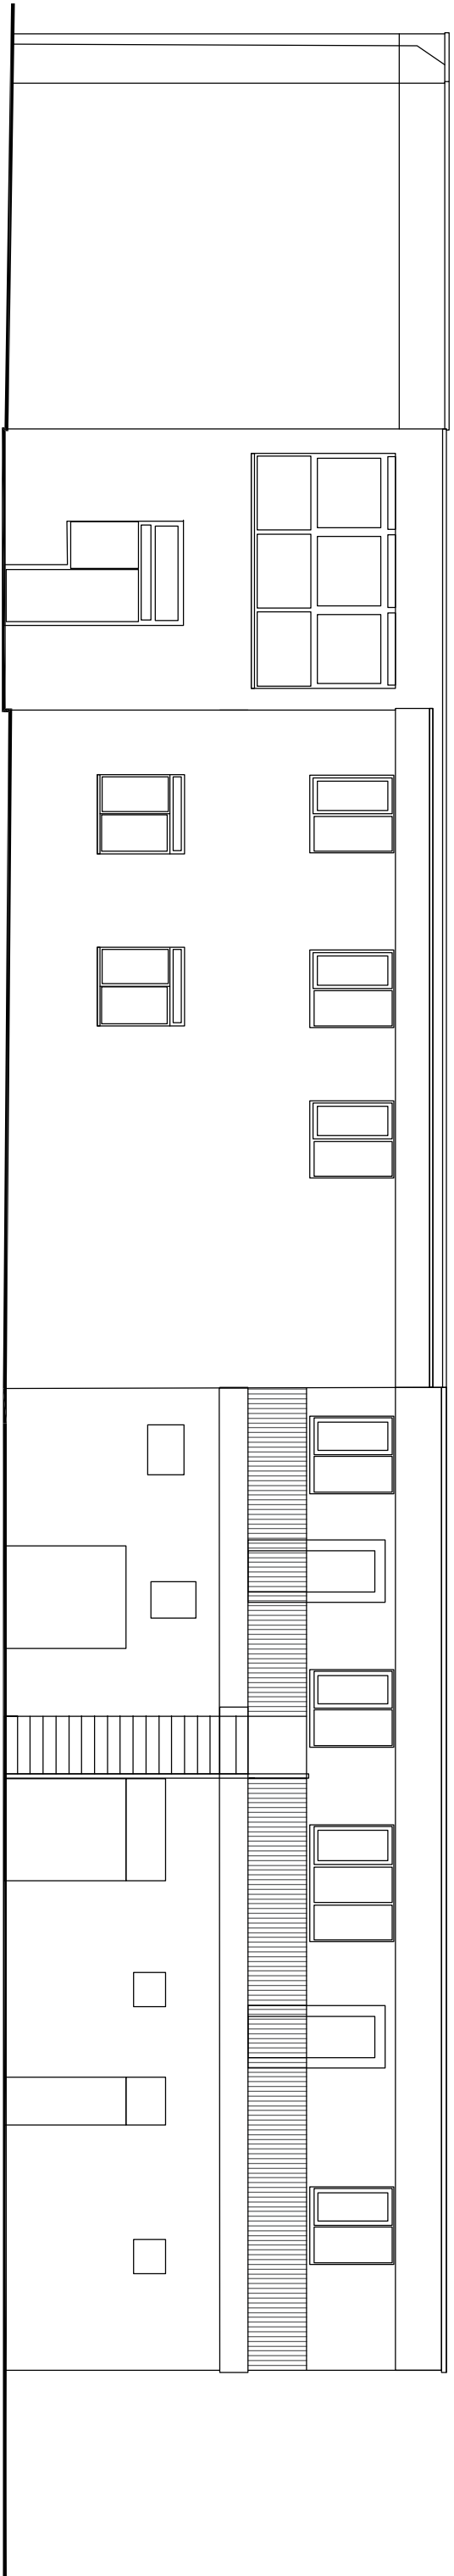

WEST ELEVATION

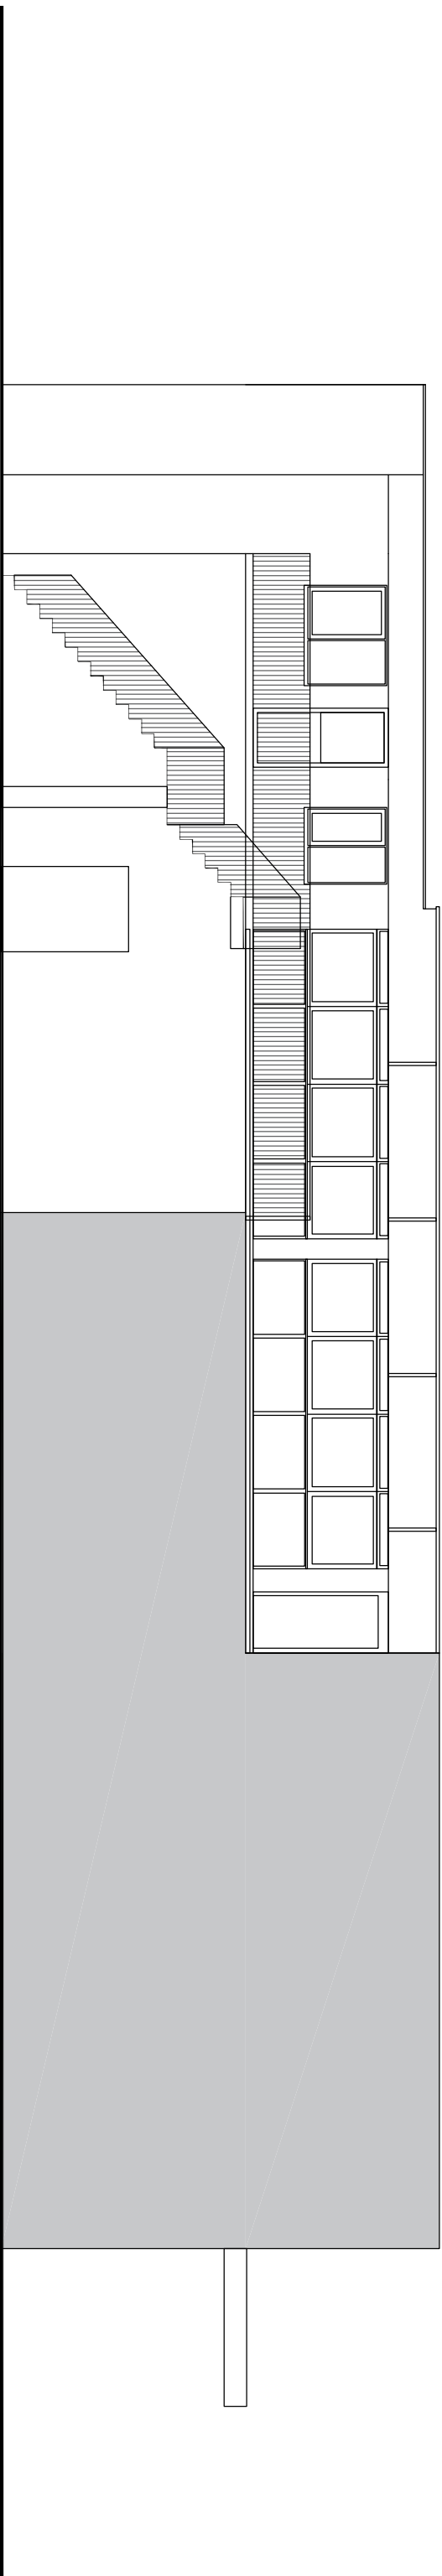

SOUTH ELEVATION

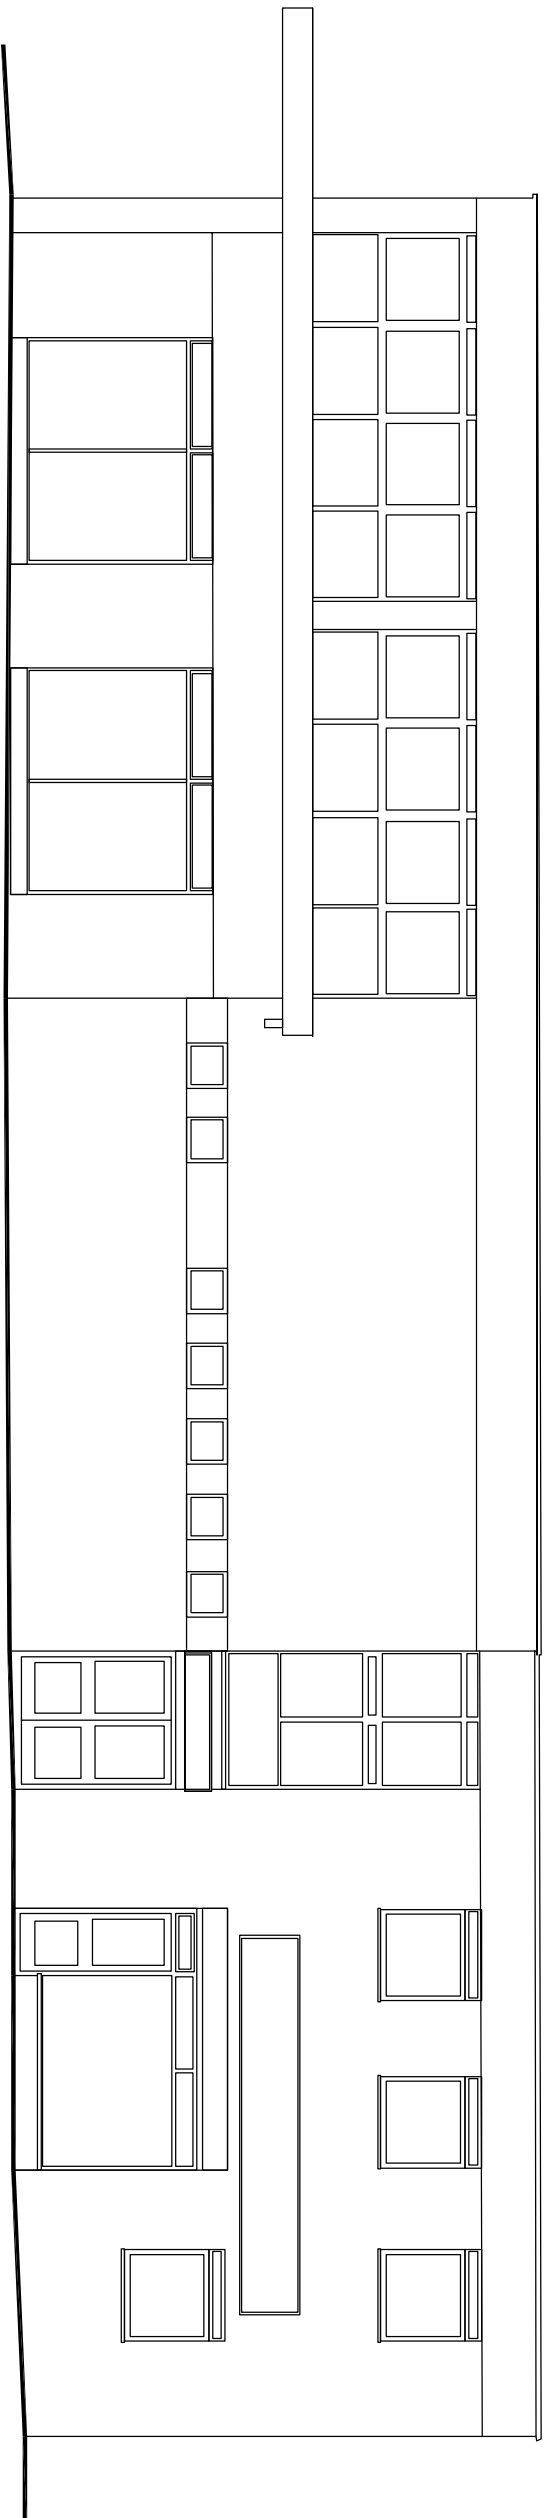

NORTH ELEVATION

Revised	Drawings	Date	Project
21/07/24	P1	A1	1-100
CFA FULL P1 A1 1-100			
PLANNING			
Chris Flint Associates Ltd			
CHARTERED SURVEYORS - PROJECT MANAGERS			
DEVELOPMENT CONSULTANTS			
2 Howard Close Watlington, Oxford OX7 2NZ			
Tel: 01235 433884 Fax: 01235 338854			
Email: info@chrisflint.co.uk			