



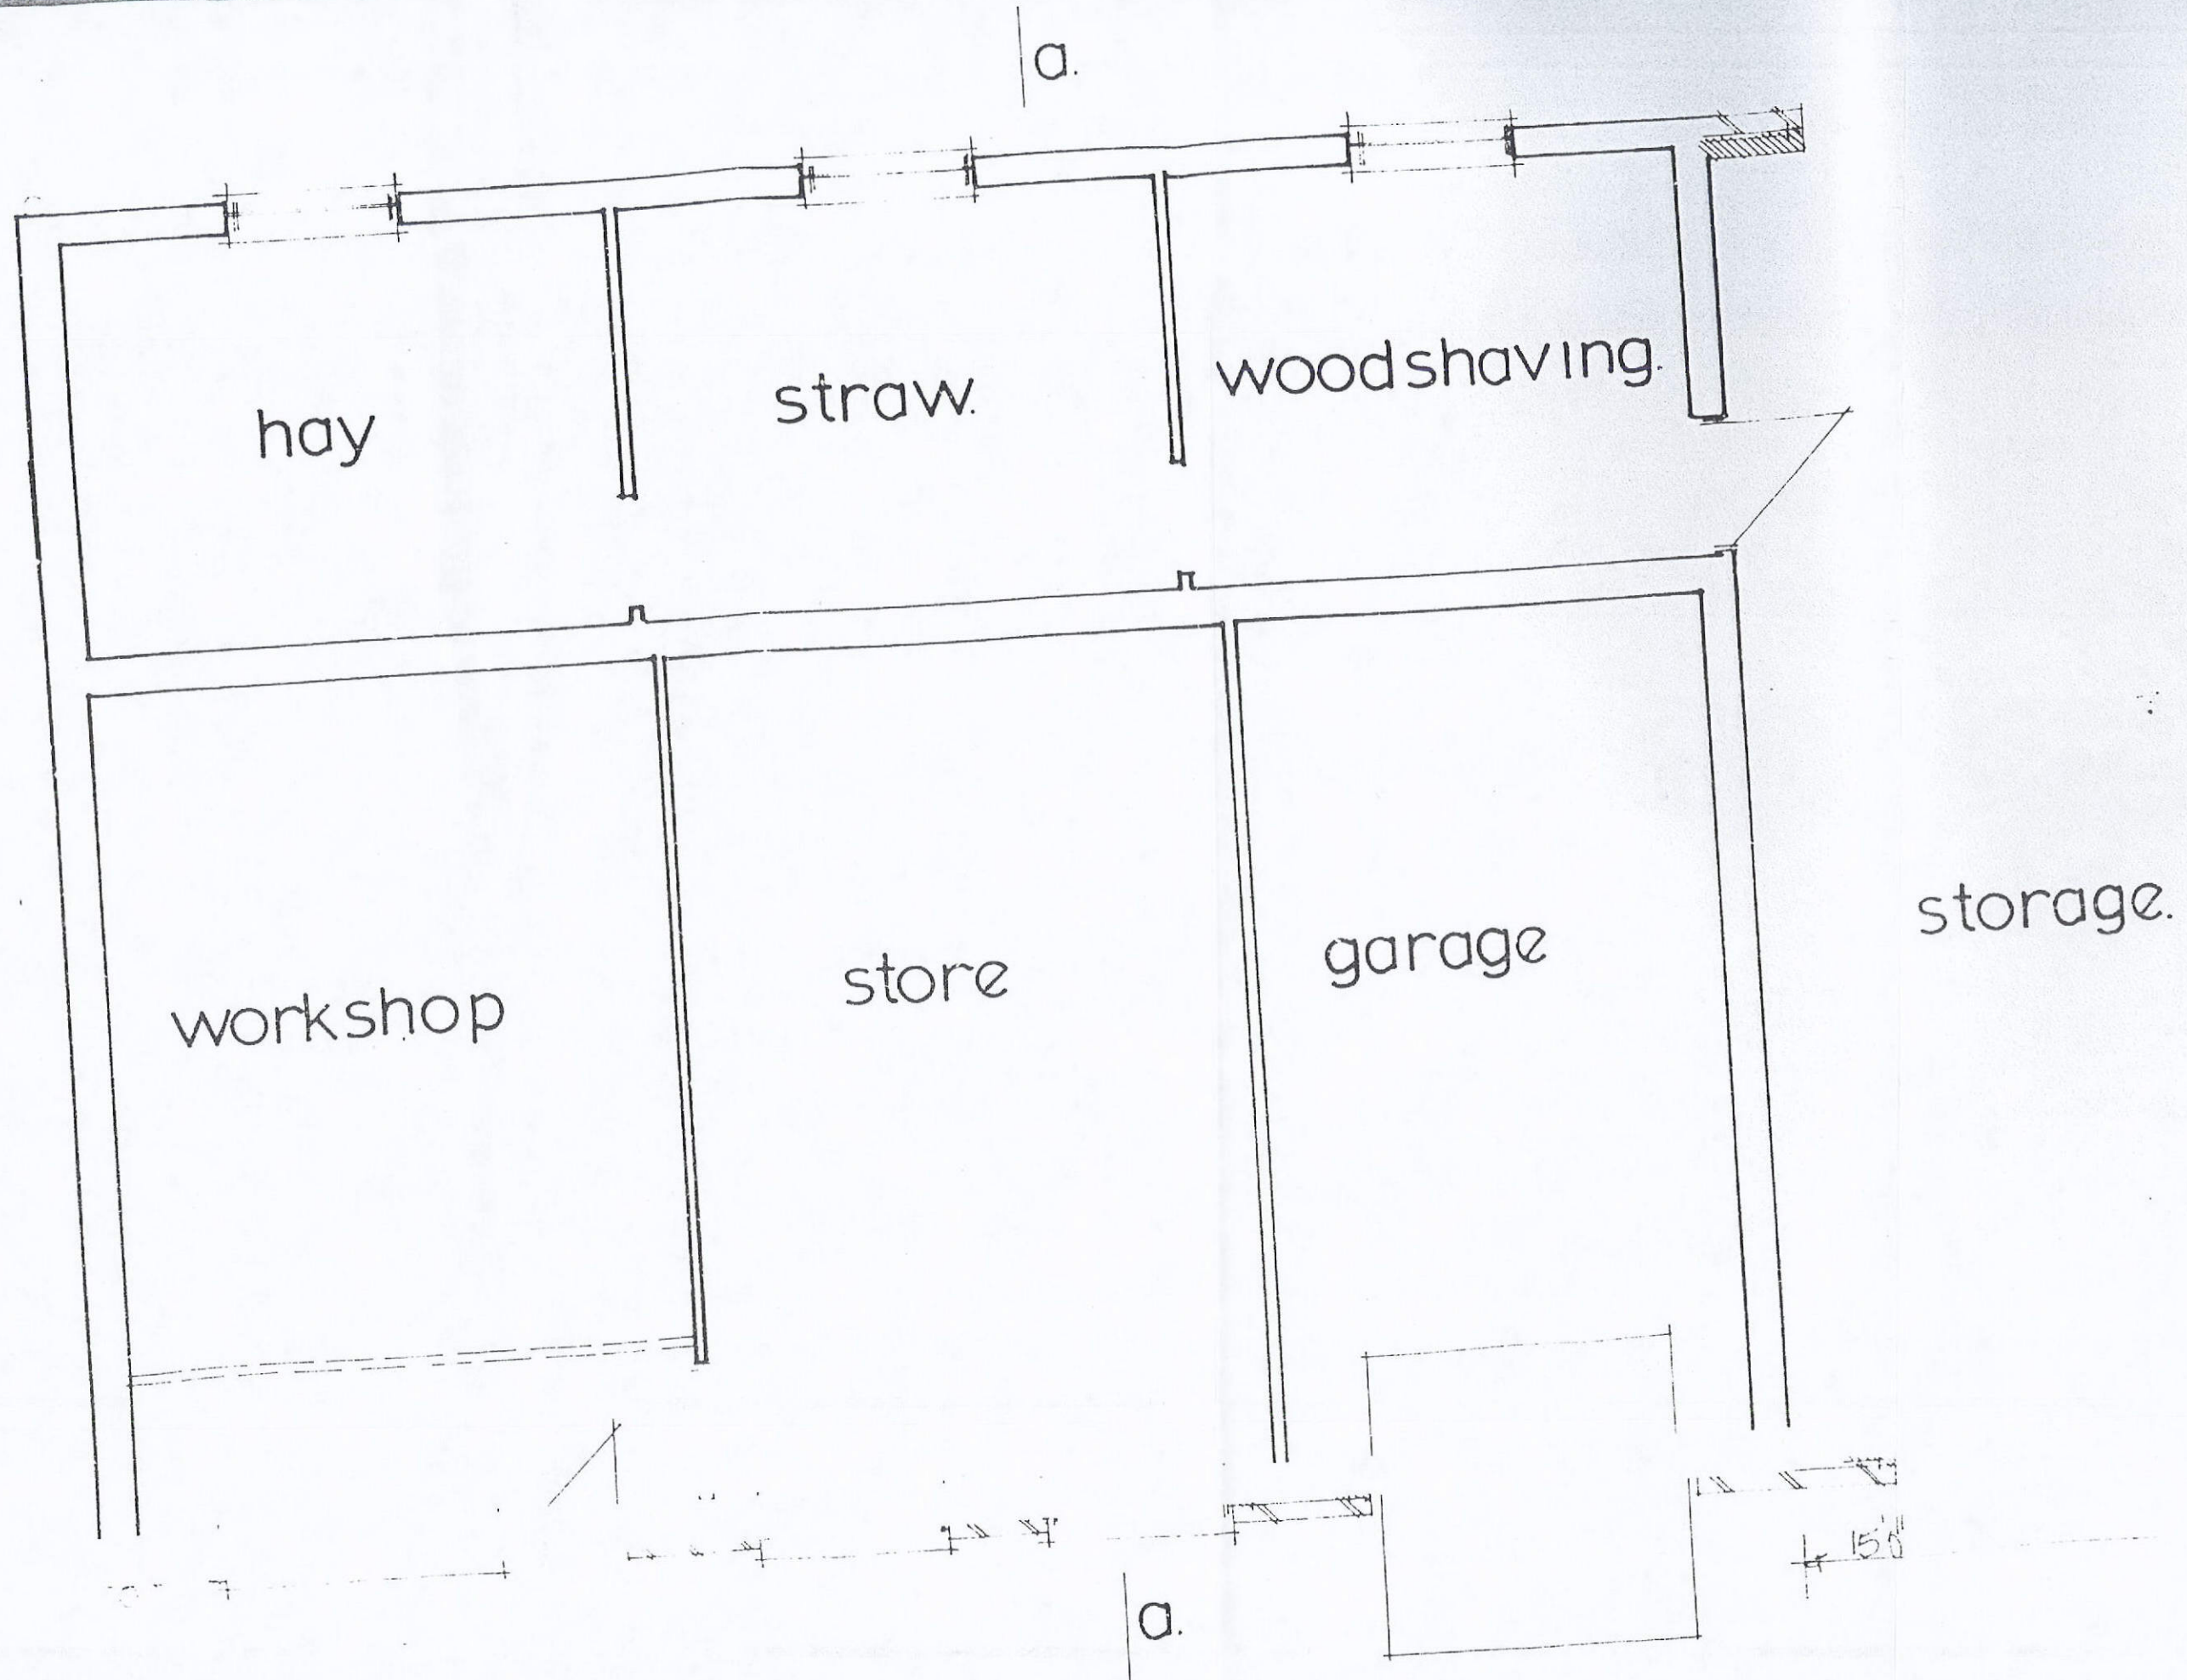

Drawn By:	No. Common Name.	Botanical Name.
Scale: 1:1250		
Drawing No.:		
Date: 29/09/03		
D Kingaby, ARICS Dip.Tp MRTPI, Head of Planning & Development. Civic Offices, Civic Centre Rd, Havant, Hants. P09 2AX. Havant. (01705) 474174.		
 Havant Borough Council	Tree Preservation Order No. :	
	Title:	
Reproduced from the Ordnance Survey Digital Data with the permission of the Controller of HMSO, Crown Copyright Reserved 2003. Licence No LA078204.		

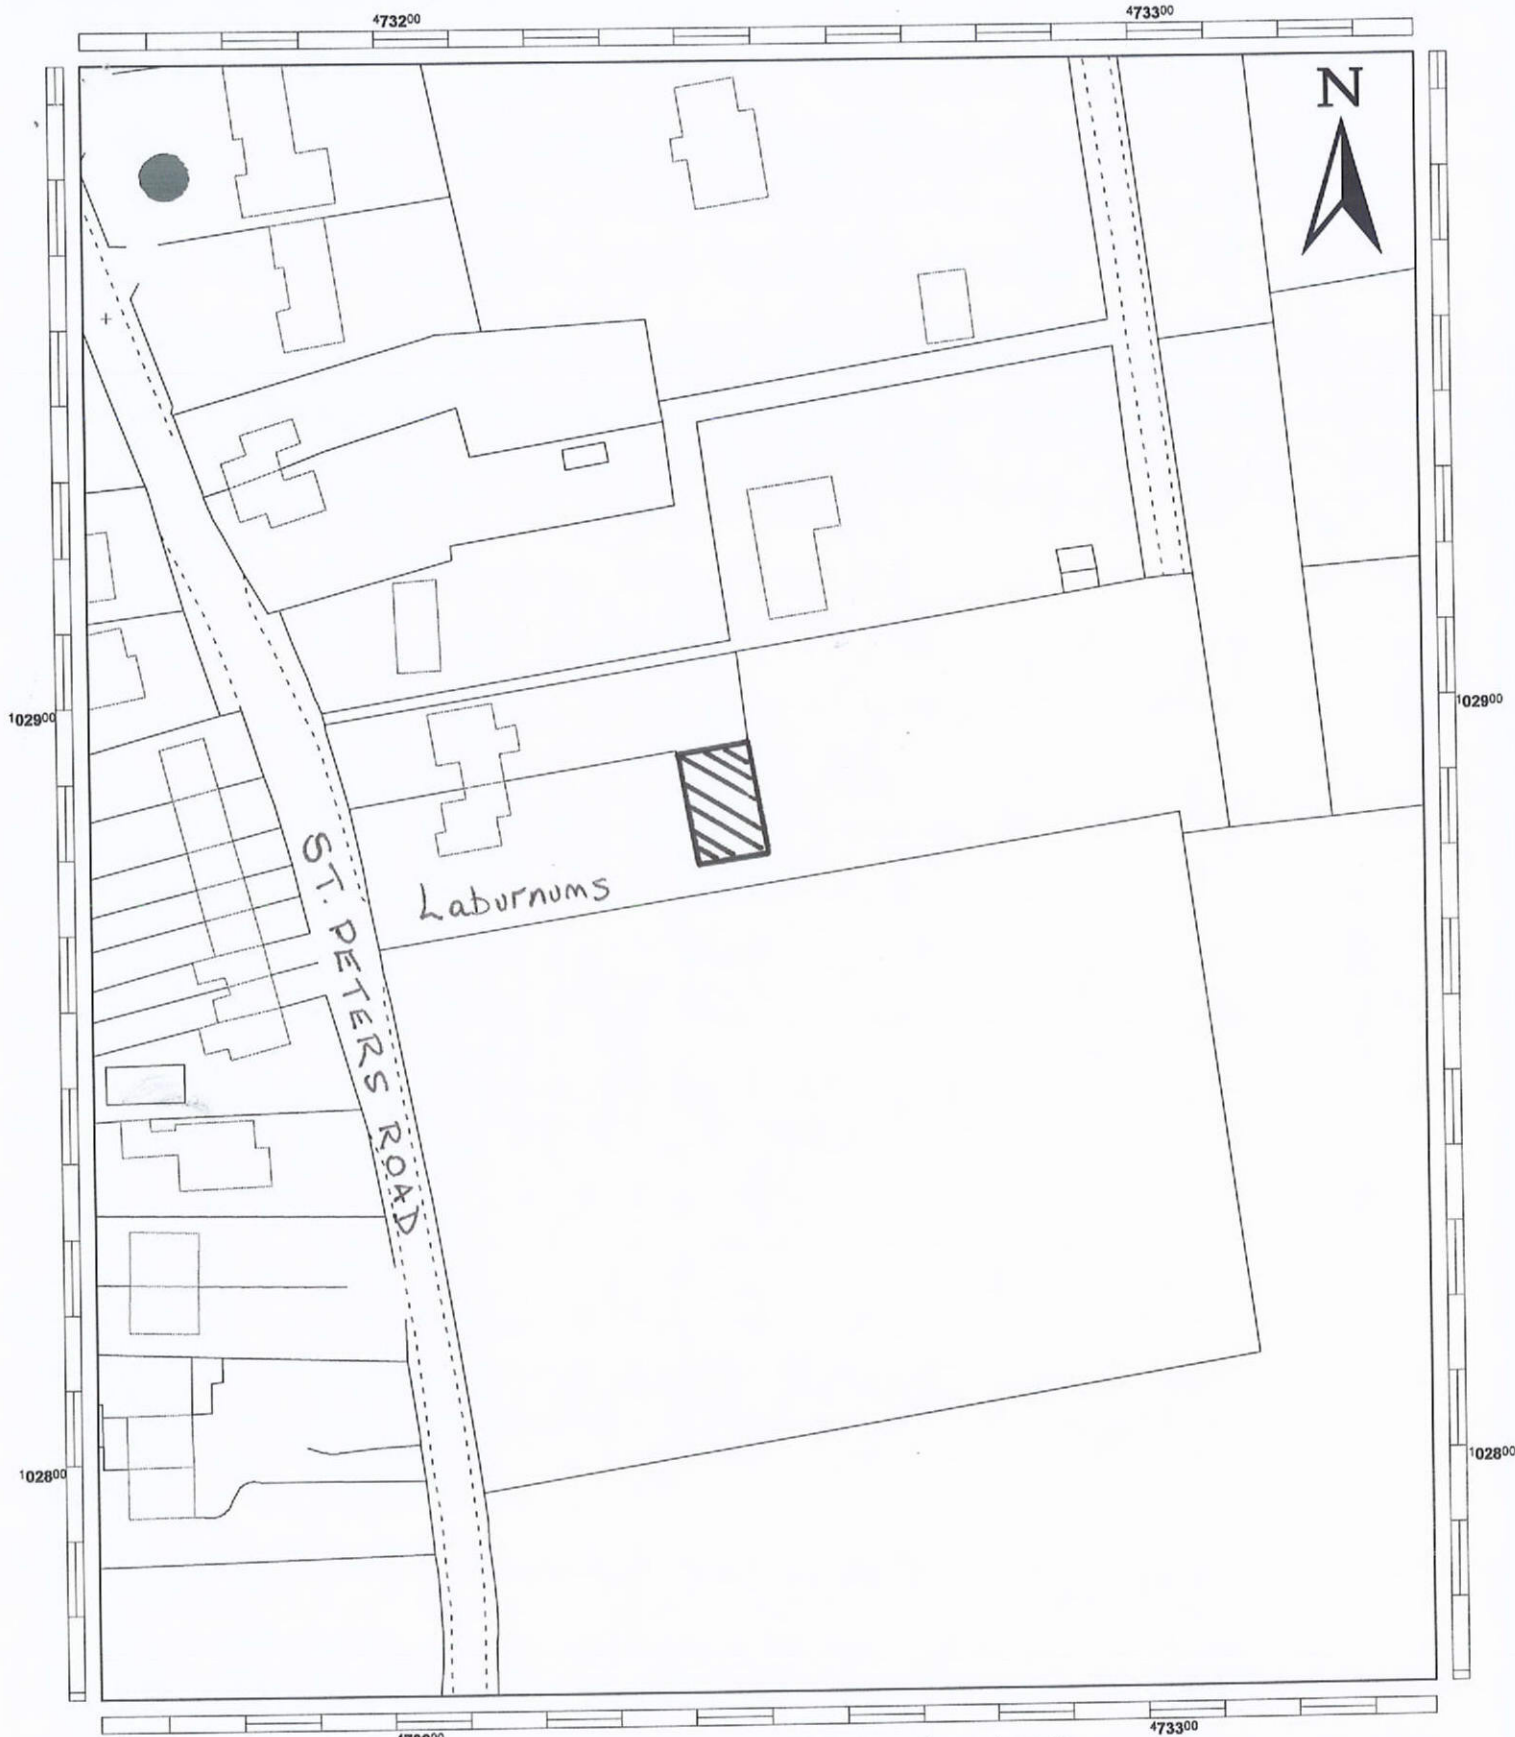

This copy has been produced specifically for Map Return Scheme purposes only. No further copies may be made.

Frank R Campbell BA (Hons) MRTPL,
Corporate Director Regeneration Group.

Civic Offices, Civic Centre Rd,
Havant, Hants. P09 2AX.
Havant.Havant. (023) 9247 4174.



Havant
BOROUGH COUNCIL

Title:

**Certificate of Lawfulness - Building
rear of Laburnums, St Peters Road
Hayling Island 03/52498/003**

Drawn By:

PW

Scale:

1:1000

Drawing No.:

PC36/7

Date:

06/07/04

Reproduced from the Ordnance Survey Digital Data with the permission of the Controller of HMSO,
Crown Copyright Reserved 2004. Licence No LA078204.



This copy has been produced specifically for Map Return Scheme purposes only. No further copies may be made.

Frank R Campbell BA (Hons) MRTPI,
Corporate Director Regeneration Group.

Civic Offices, Civic Centre Rd,
Havant, Hants. P09 2AX.
Havant.Havant. (023) 9247 4174.



Havant
BOROUGH COUNCIL

Title:

**Certificate of Lawfulness - Building
rear of Laburnums, St Peters Road
Hayling Island 03/52498/003**

Drawn By:

PW

Scale:

1:1000

Drawing No.:

PC36/7

Date:

06/07/04

Reproduced from the Ordnance Survey Digital Data with the permission of the Controller of HMSO,
Crown Copyright Reserved 2004. Licence No LA078204.



This copy has been produced specifically for Map Return Scheme purposes only. No further copies may be made.

Frank R Campbell BA (Hons) MRTPI,
Corporate Director Regeneration Group.

Civic Offices, Civic Centre Rd,
Havant, Hants. PO9 2AX.
Havant.Havant. (023) 9247 4174.



Havant
BOROUGH COUNCIL

Title:

**Certificate of Lawfulness - Building
rear of Laburnums, St Peters Road
Hayling Island 03/52498/003**

Drawn By:

PW

Scale:

1:1000

Drawing No.:

PC36/7

Date:

06/07/04

Reproduced from the Ordnance Survey Digital Data with the permission of the Controller of HMSO,
Crown Copyright Reserved 2004. Licence No LA078204.



This copy has been produced specifically for Map Return Scheme purposes only. No further copies may be made.

Frank R Campbell BA (Hons) MRTPI,
Corporate Director Regeneration Group.

Civic Offices, Civic Centre Rd,
Havant, Hants. P09 2AX.
Havant.Havant. (023) 9247 4174.



Havant
BOROUGH COUNCIL

Title:

**Certificate of Lawfulness - Building
rear of Laburnums, St Peters Road
Hayling Island 03/52498/003**

Drawn By:

PW

Scale:

1:1000

Drawing No.:

PC36/7

Date:

06/07/04

Reproduced from the Ordnance Survey Digital Data with the permission of the Controller of HMSO,
Crown Copyright Reserved 2004. Licence No LA078204.



This copy has been produced specifically for Map Return Scheme purposes only. No further copies may be made.

Frank R Campbell BA (Hons) MRTPI,
Corporate Director Regeneration Group.

Civic Offices, Civic Centre Rd,
Havant, Hants. P09 2AX.
Havant.Havant. (023) 9247 4174.



Havant
BOROUGH COUNCIL

Title:

**Certificate of Lawfulness - Building
rear of Laburnums, St Peters Road
Hayling Island 03/52498/003**

Drawn By:

PW

Scale:

1:1000



Drawing No.:


PC36/7

Date:

06/07/04

Reproduced from the Ordnance Survey Digital Data with the permission of the Controller of HMSO,
Crown Copyright Reserved 2004. Licence No LA078204.

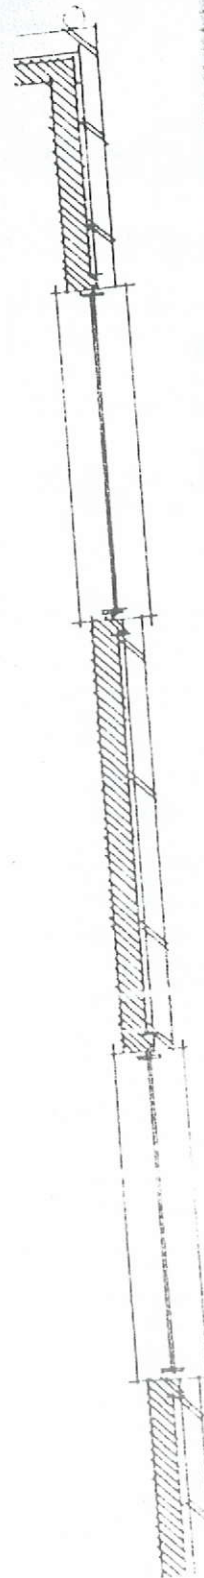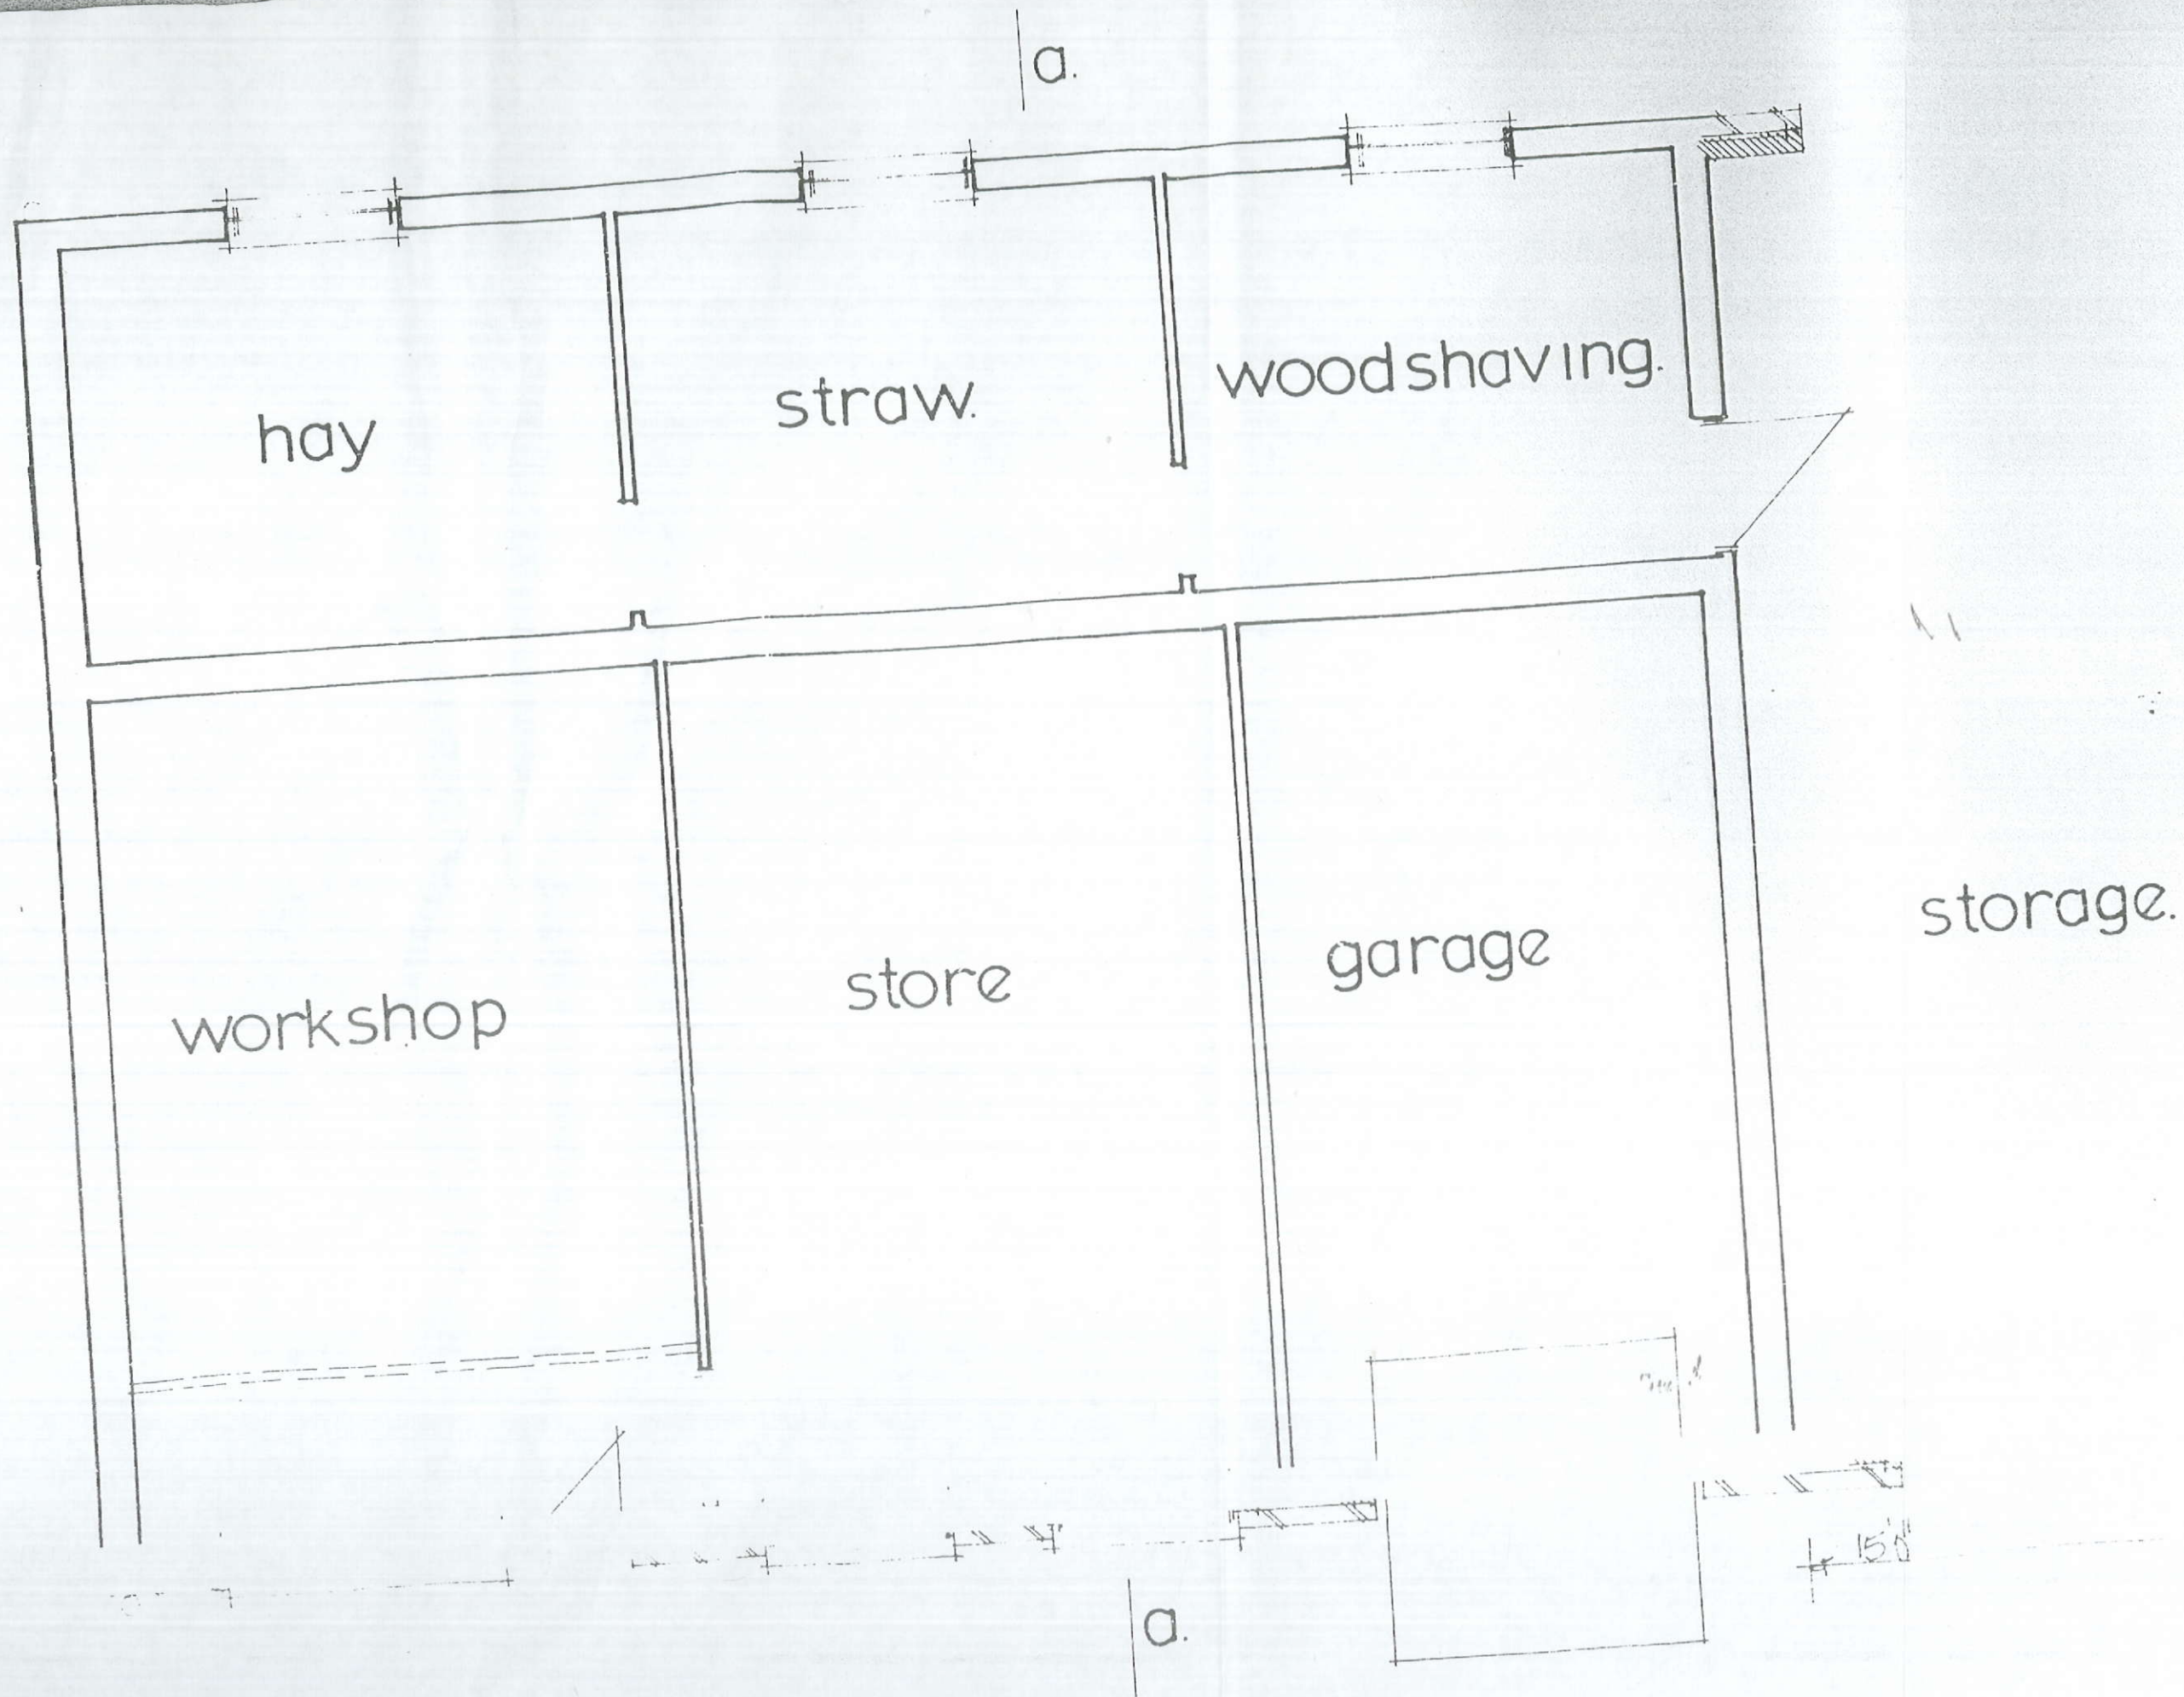

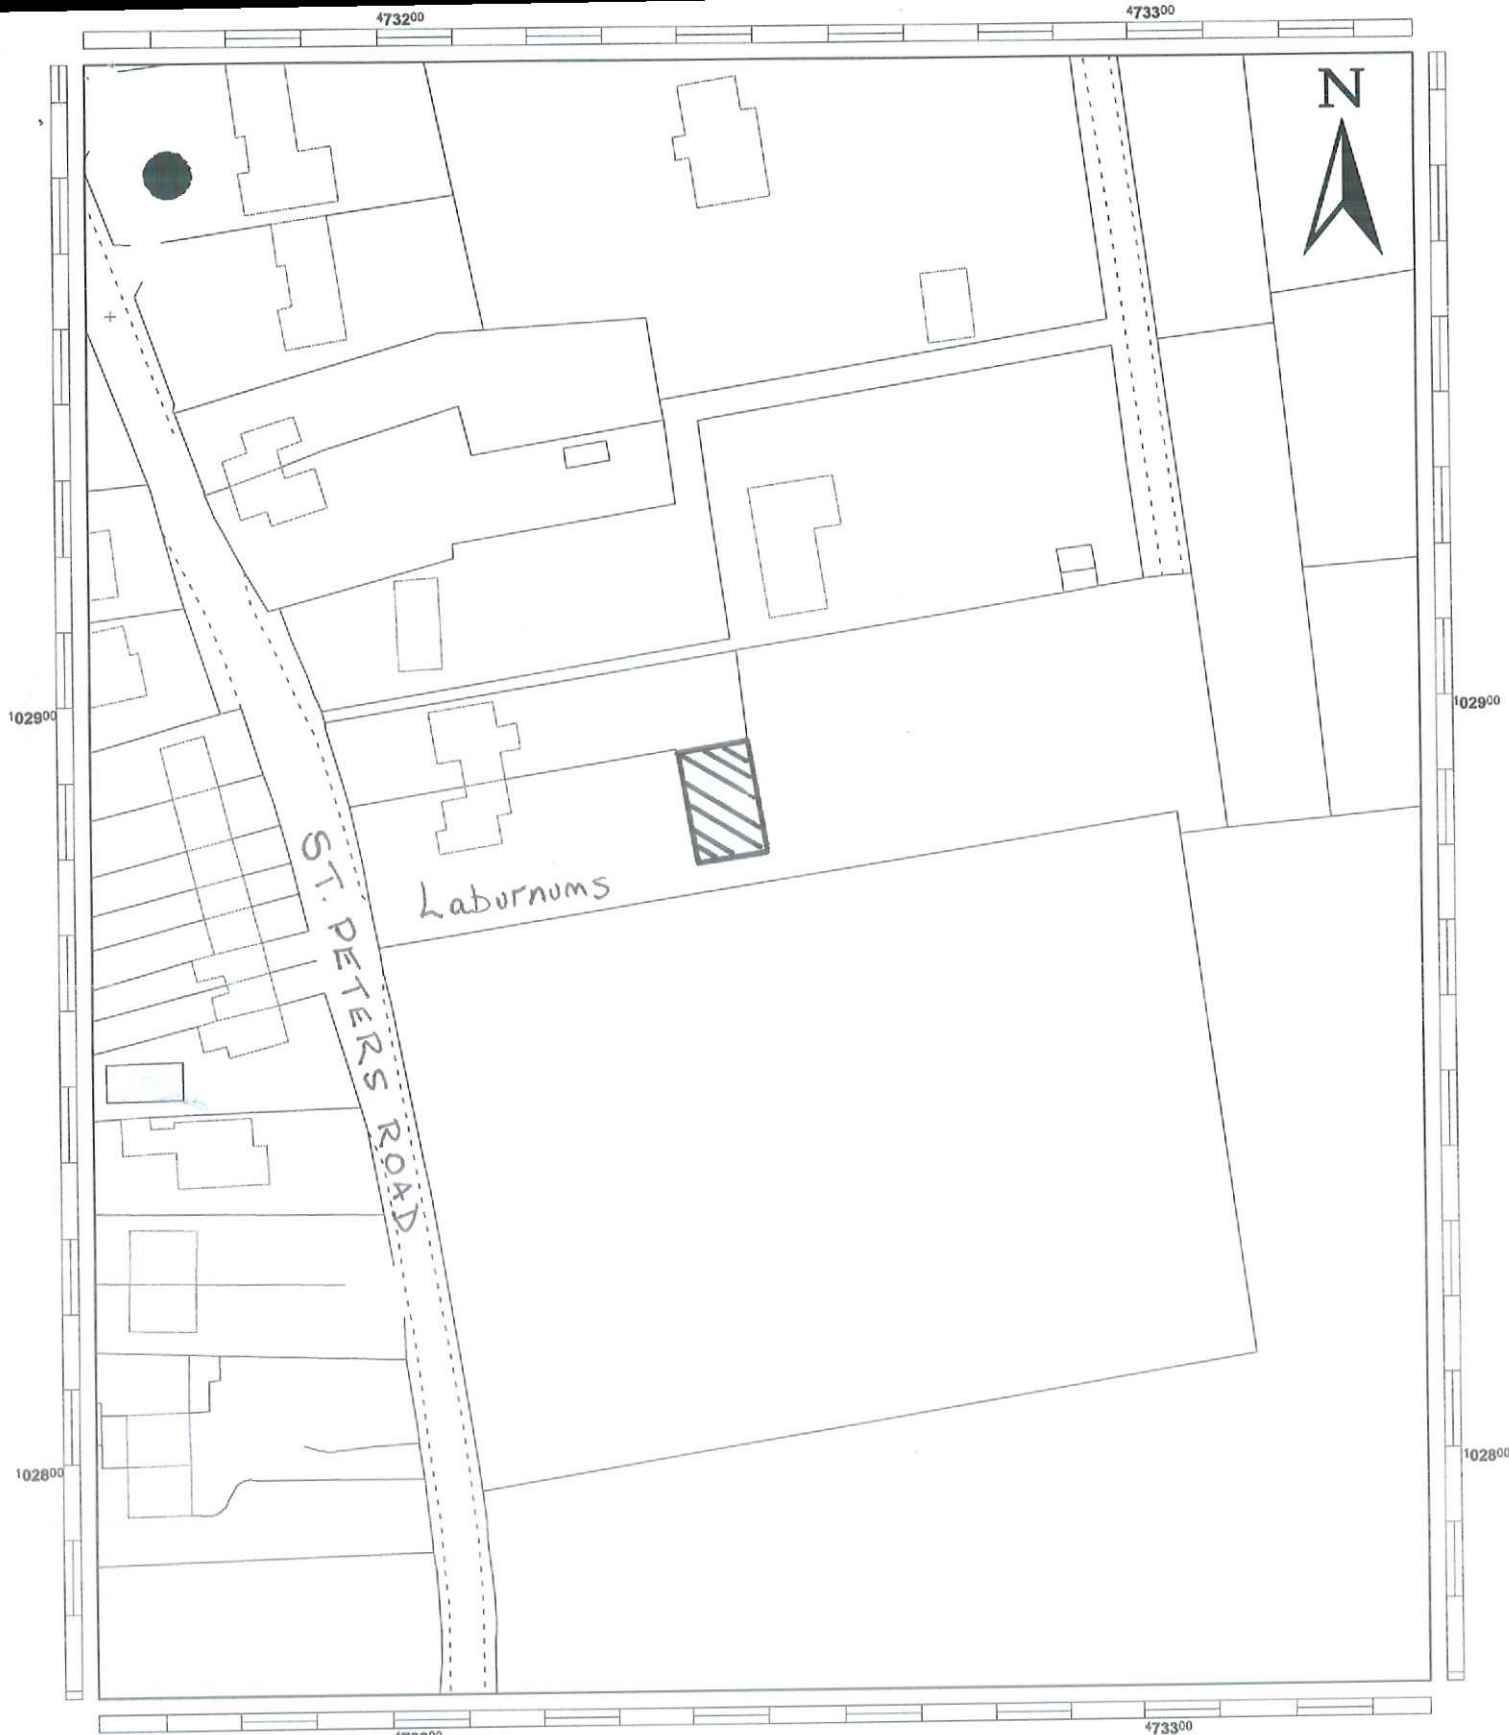

This copy has been produced specifically for Map Return Scheme purposes only. No further copies may be made.

Frank R Campbell BA (Hons) MRTPI,
Corporate Director Regeneration Group.

Civic Offices, Civic Centre Rd,
Havant, Hants. P09 2AX.
Havant.Havant. (023) 9247 4174.



Havant
BOROUGH COUNCIL

Title:

**Certificate of Lawfulness - Building
rear of Laburnums, St Peters Road
Hayling Island 03/52498/003**

Drawn By:

PW

Scale:

1:1000

Drawing No.:

PC36/7

Date:




06/07/04

Reproduced from the Ordnance Survey Digital Data with the permission of the Controller of HMSO,
Crown Copyright Reserved 2004. Licence No LA078204.

Amendment to original application for Extension of Outbuildings at Laburnums St. Peters Rd, Hayling I.

for Mr & Mrs G. Trepte

HAVANT BOROUGH COUNCIL
PLANNING AND ARCHITECTURE
DEPARTMENT
- 9 JUN 1989
RECEIVED

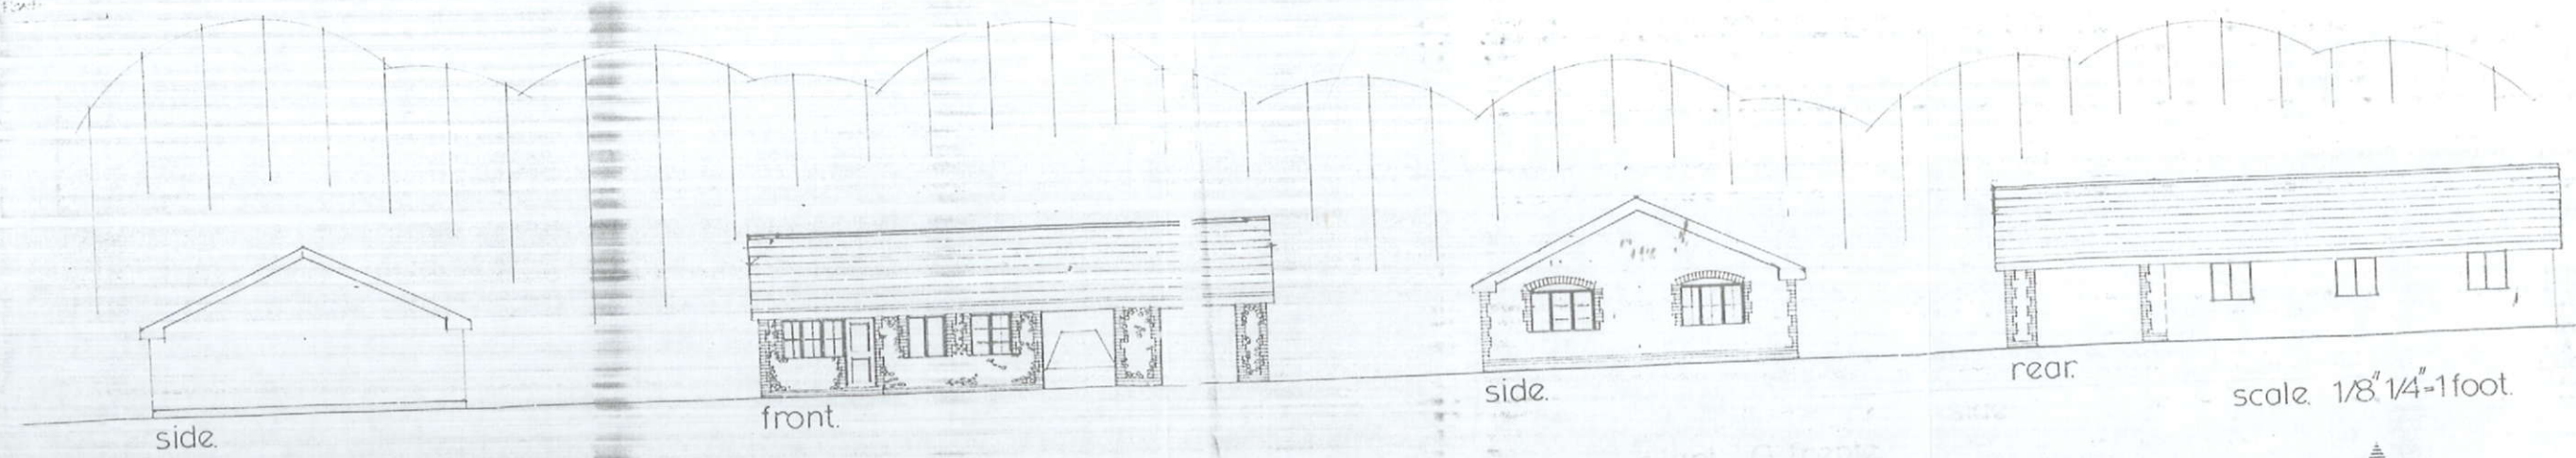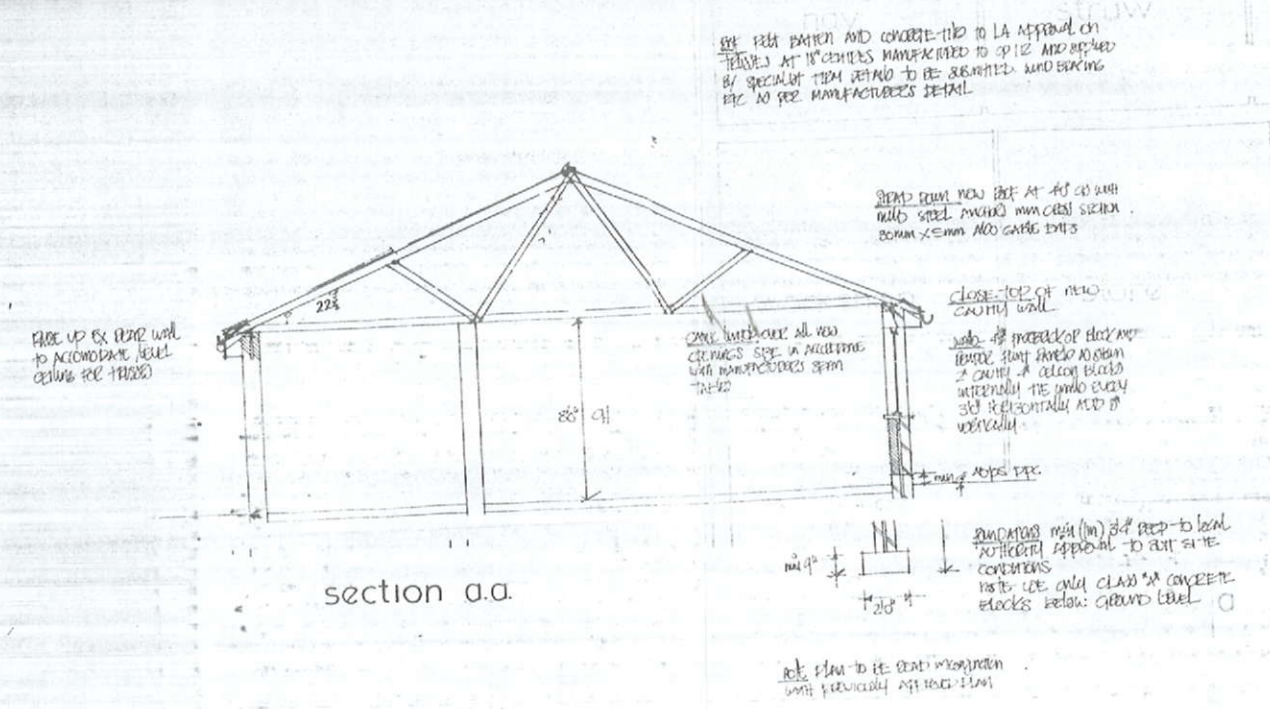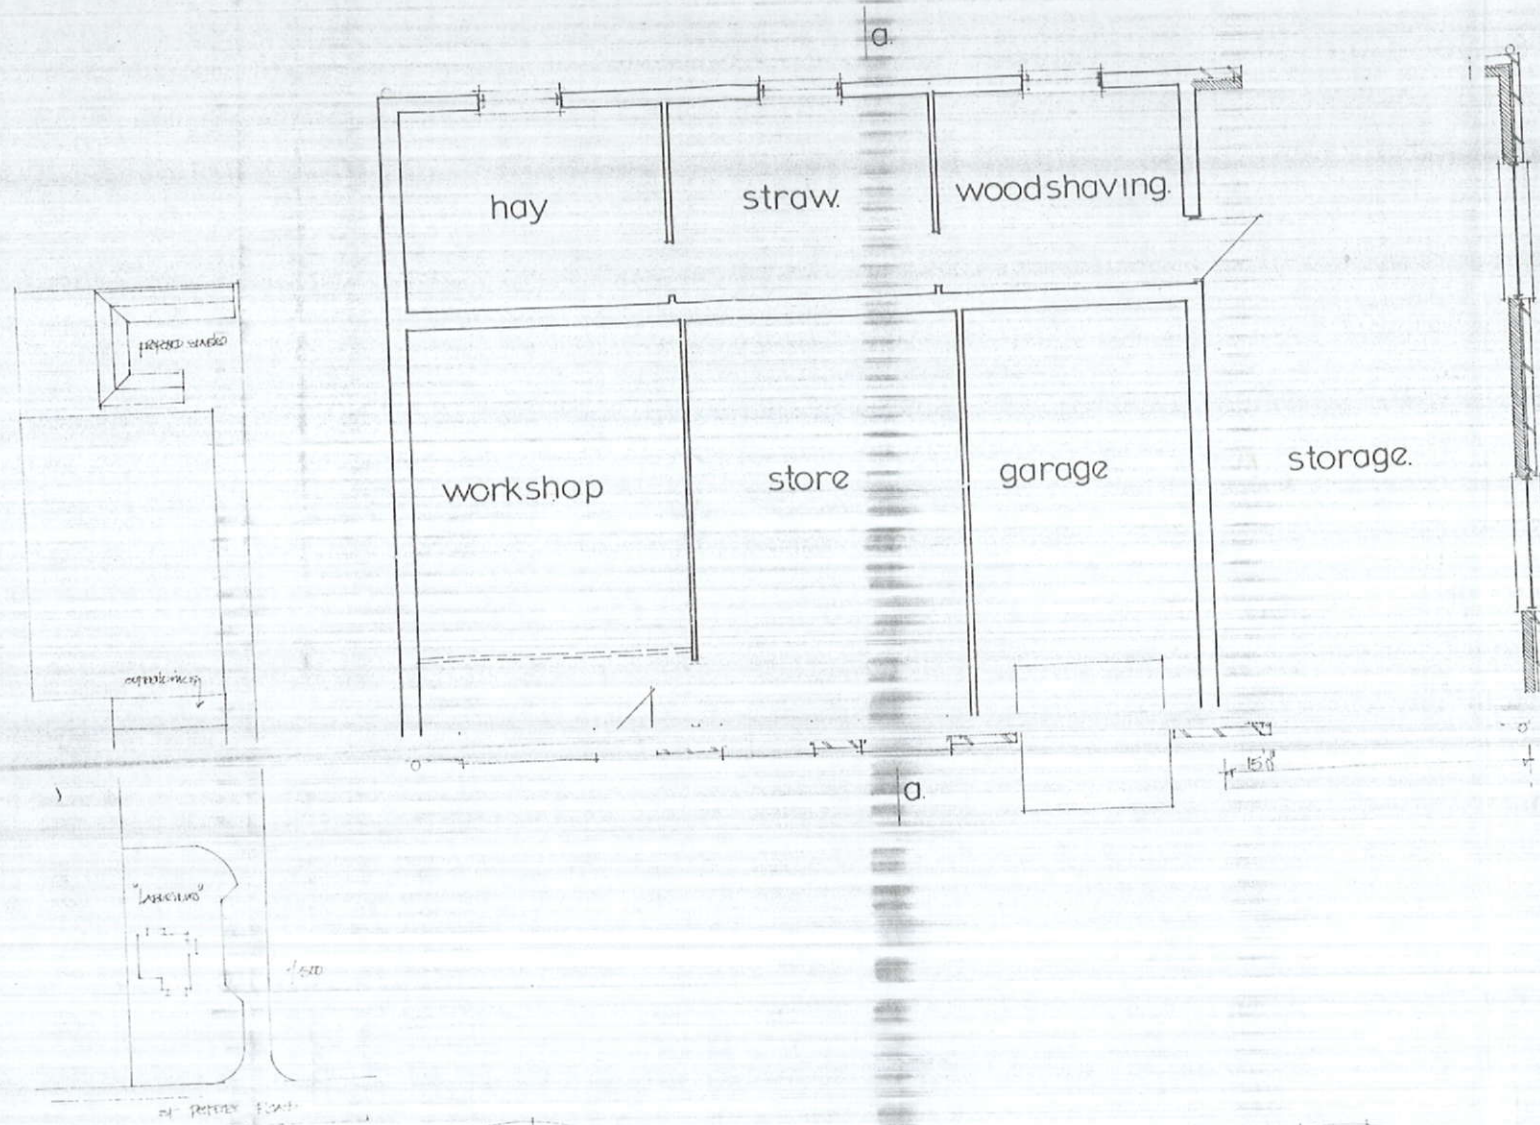

client G Trepte
date feb. 1989

scale 1/8" 1/4" = 1 foot

ISLAND DESIGN
Architectural Plans for Building Regulations, Planning Permission, Extensions, Alterations, Conversions and New Work
Peter J. Walker Tel 07051 467571

HUGH SYMONS MICROFILM SERVICES