


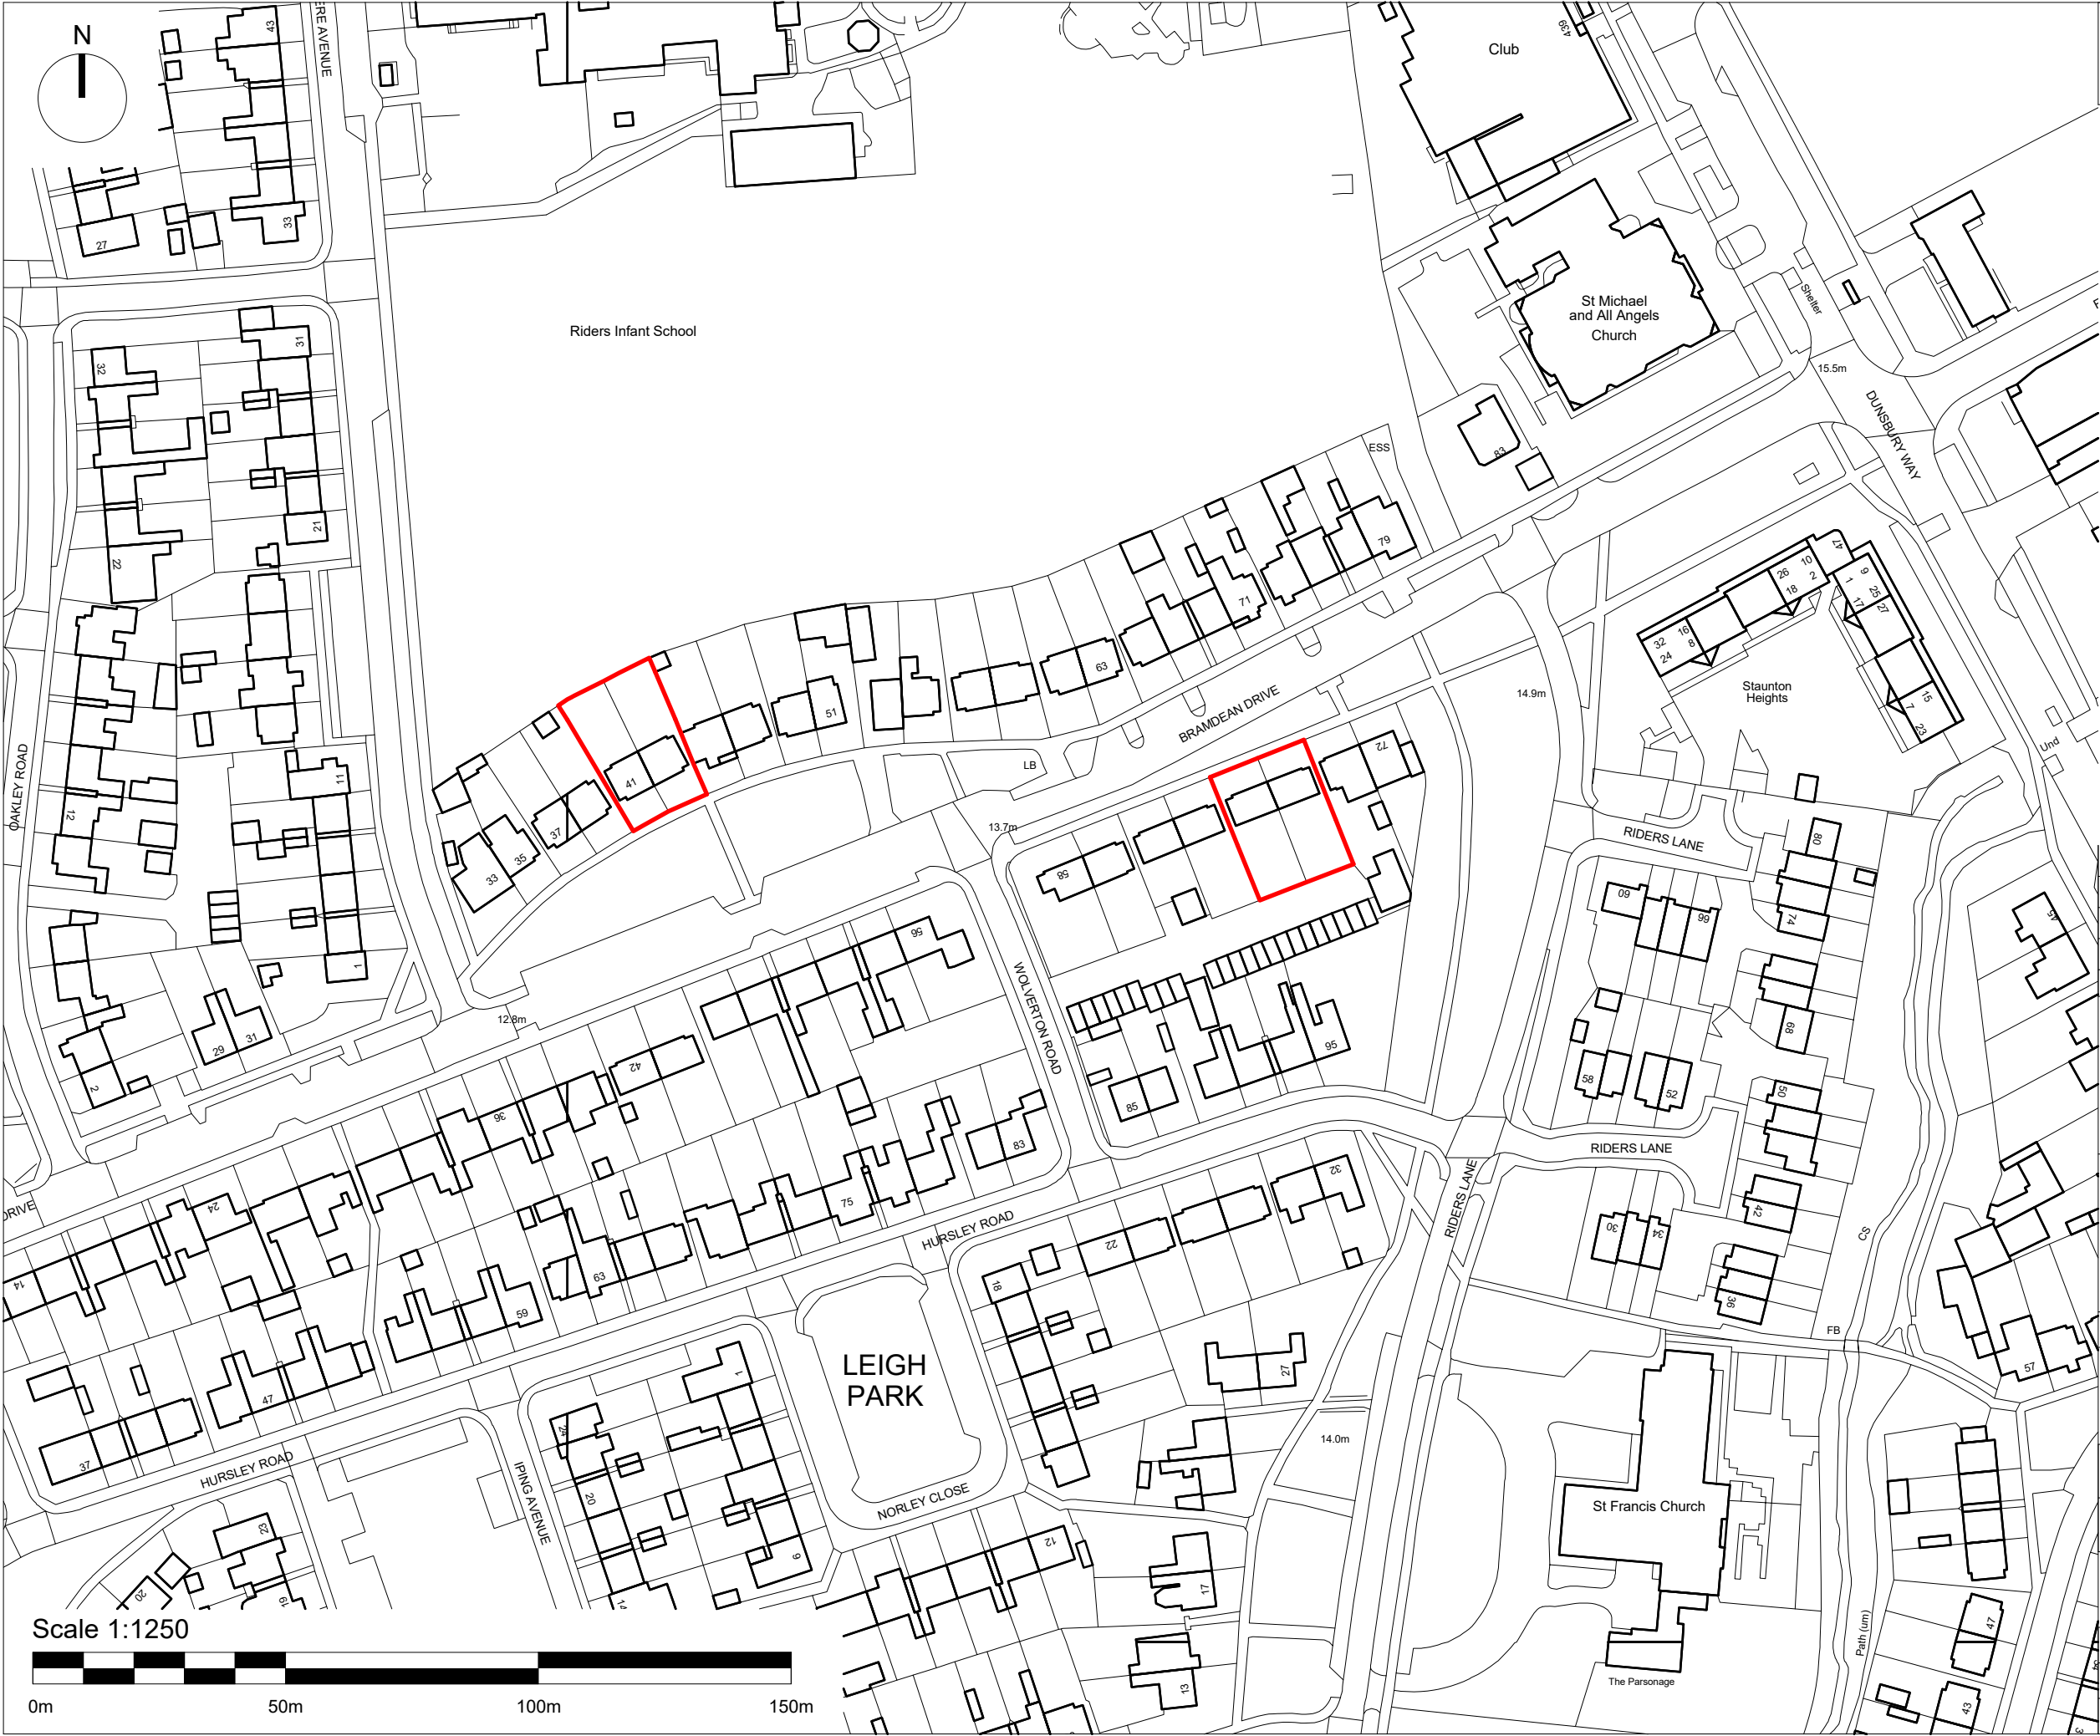

NOTE: All dimensions to be checked on site prior to commencement of any work

*** DO NOT SCALE FROM THIS DRAWING
EXCEPT FOR THE PURPOSES OF DETERMINING A PLANNING APPLICATION***
Notify C.A of any discrepancies before ordering materials.

© Crown copyright and database rights 2021 Ordnance Survey 100019671

- Address List
- 41 Bramdean Drive, Havant, PO9 4RR
43 Bramdean Drive, Havant, PO9 4RR
- 66 Bramdean Drive, Havant, PO9 4RU
68 Bramdean Drive, Havant, PO9 4RU

Rev	Date	Revision Details (Amended By)	Approved

Project

**Social Housing
Decarbonisation Fund**

Drawing Title

**Location Plan -
Bramdean Drive**

Date 19/07/24 Scale @ A3 1 : 1250

Housing, Neighbourhood & Building Services

**Portsmouth
CITY COUNCIL** JAMES HILL
Head of Service

DEPARTMENTAL SECTION:
ARCHITECTS GROUP - Andrew Malbon Principal Architect. Tel 023 92 834711

Design/ Survey By DL / TN	Drawn By CG	Checked By
------------------------------	----------------	------------

Drawing No

3810 / 1018 / P1

SURVEY	DESIGN	☒	WORKING DRAWING
FEASIBILITY	TENDER	☐	AS BUILT
INFORMATION	CONTRACT	☐	A.I.

