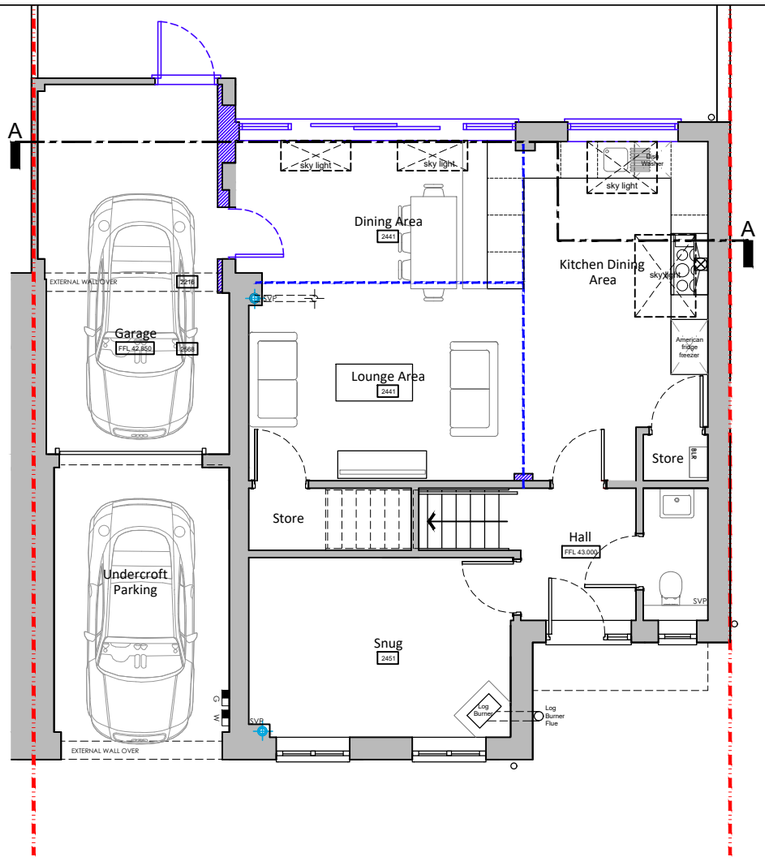

Ground floor plan scale 1:100

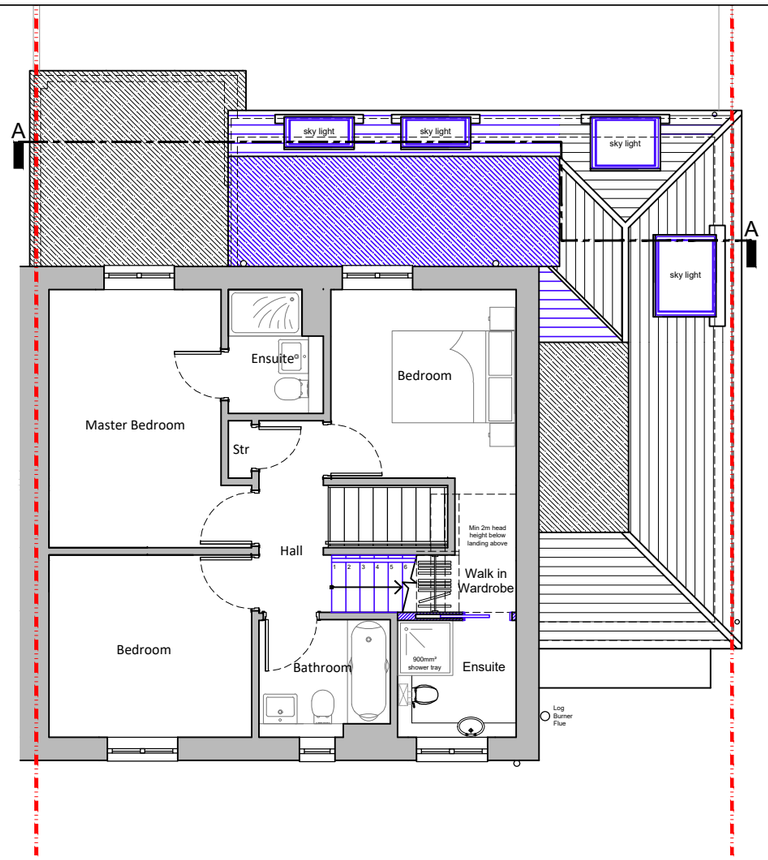

First floor plan scale 1:100

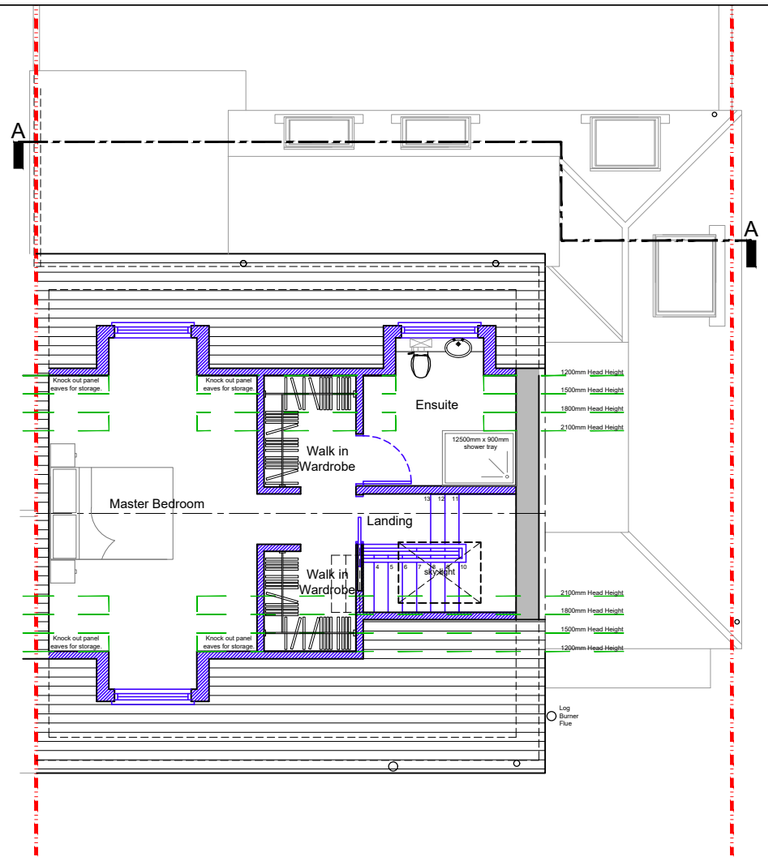

Second floor plan scale 1:100

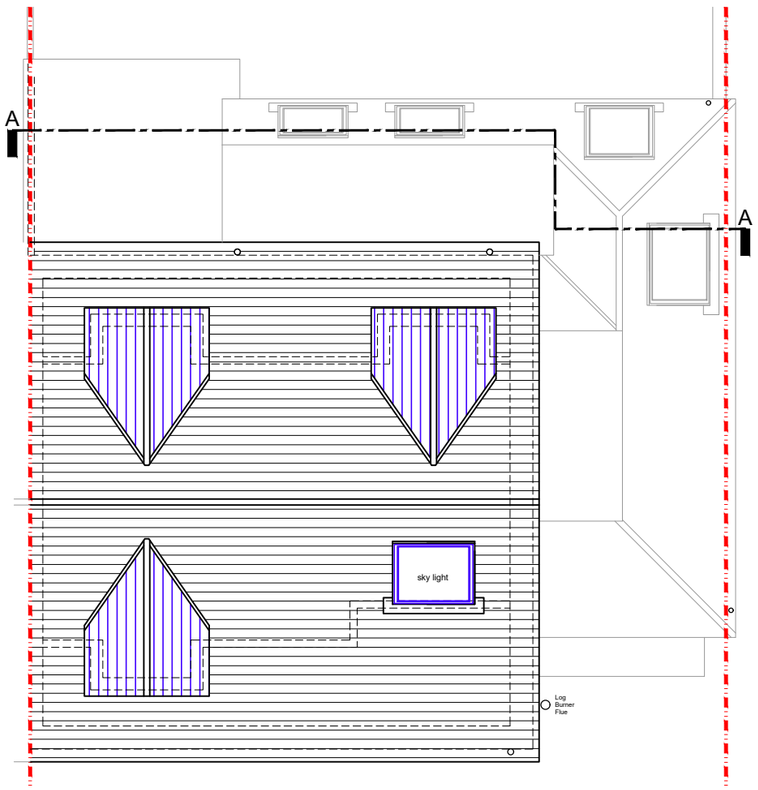

Roof floor plan scale 1:100

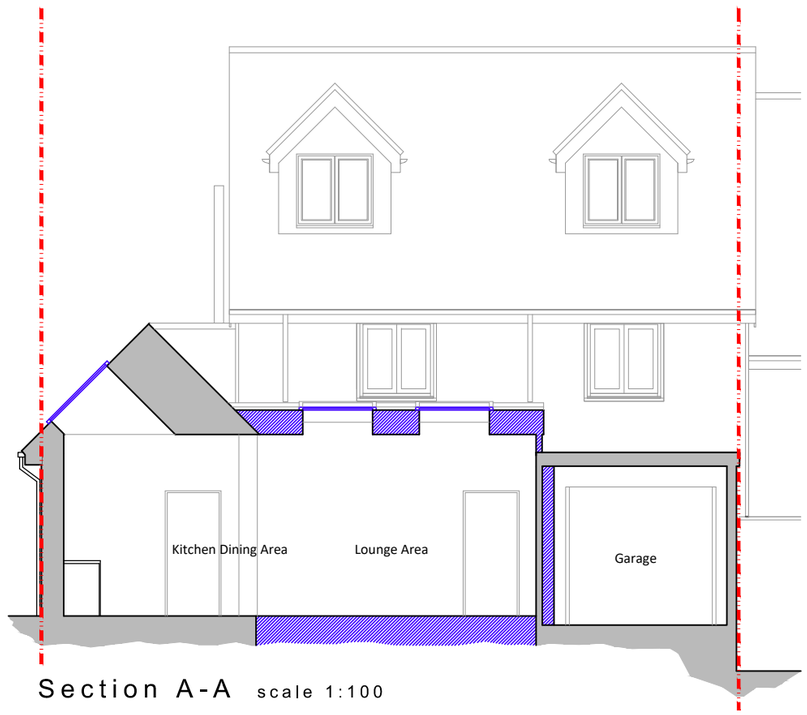

Section A-A scale 1:100

Boundary line — Removed structure

Existing walls — Proposed walls — Proposed structure

1 0 1 2 3 4 5 6 7 8 9m

1:100

NOTES:

Dimensions to be checked on site before commencing work. Any discrepancies shall be reported to the architect immediately.

Do not scale from these drawings except for planning purposes. Use figured dimensions only.

Where applicable this drawing is to be read in conjunction with other consultants' drawings.

For
MR & MRS SHACKLADY

Project
PROPOSED SINGLE STOREY REAR EXTENSION AT 8 GARDENER CLS, WATERLOOVILLE, HAMPSHIRE, PO7 7GW.

Title
PLANS & SECTION A-A AS PROPOSED

Date	Drawn	Scale	Checked
JULY 2023	SR	as noted @ A3	-

Job Number	Drawing Number	Revision
PL.714.23	04	B

Office Tel:
01243 933732

Email:
admin@jb-architecturedesign.com

Web:
www.jb-architecturedesign.com

JB ARCHITECTURE