


12 Sapphire Ridge Fence Plan (~~Existing~~ / Proposed)

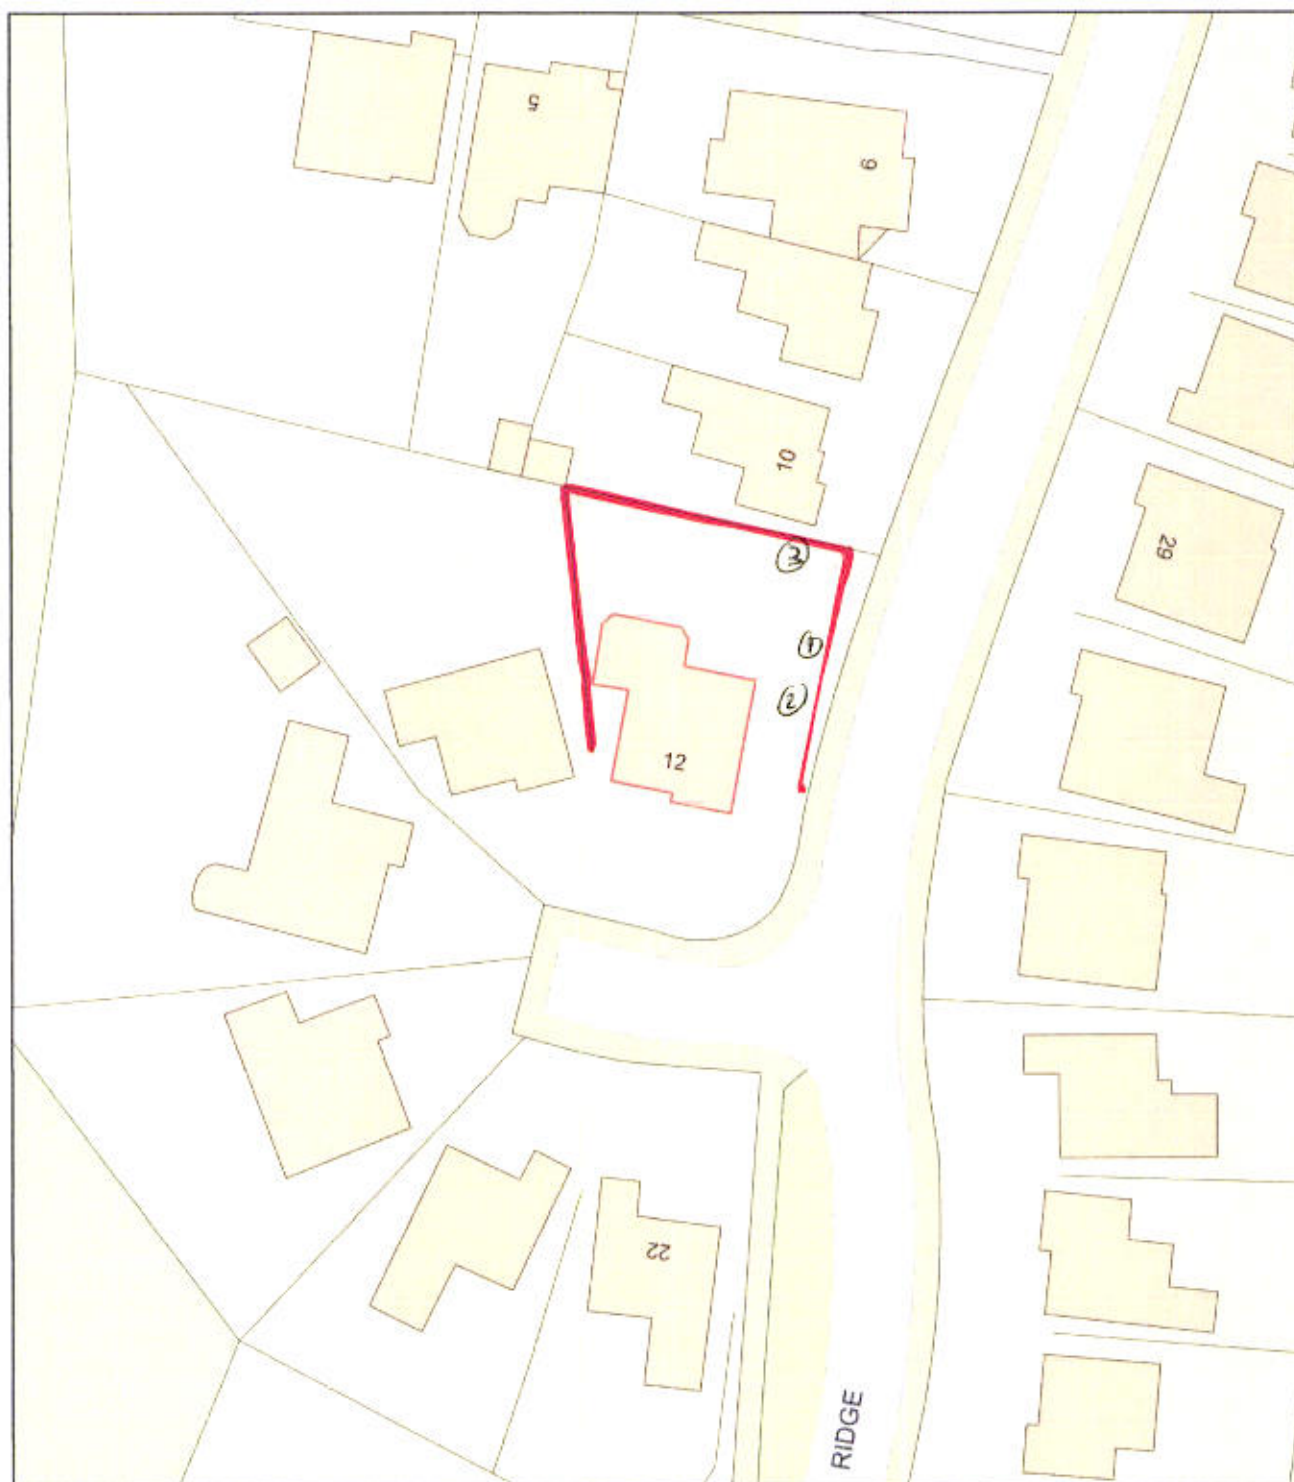

0 20
Metres



Plan Produced for: Daniel Chapman
Date Produced: 30 Jul 2023
Plan Reference Number: TQRQM23211195909225
Scale: 1:500 @ A4

HAVANT BOROUGH
COUNCIL

29 NOV 2023

RECEIVED