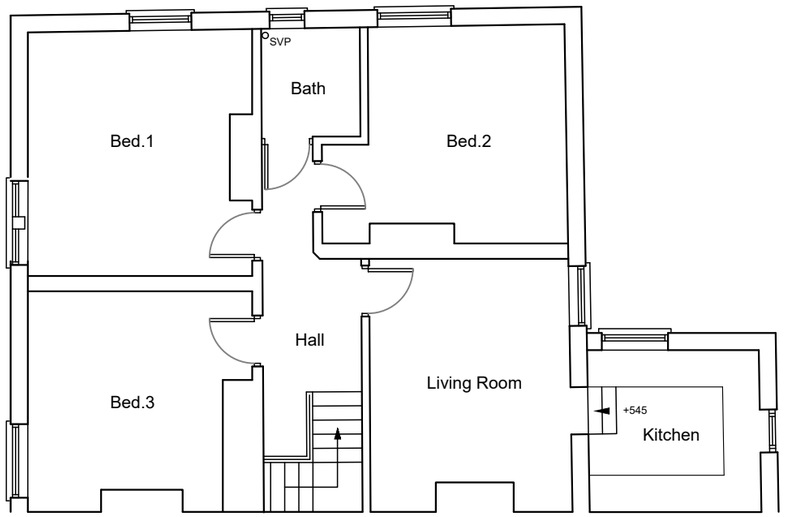

FIRST
Floor Plan

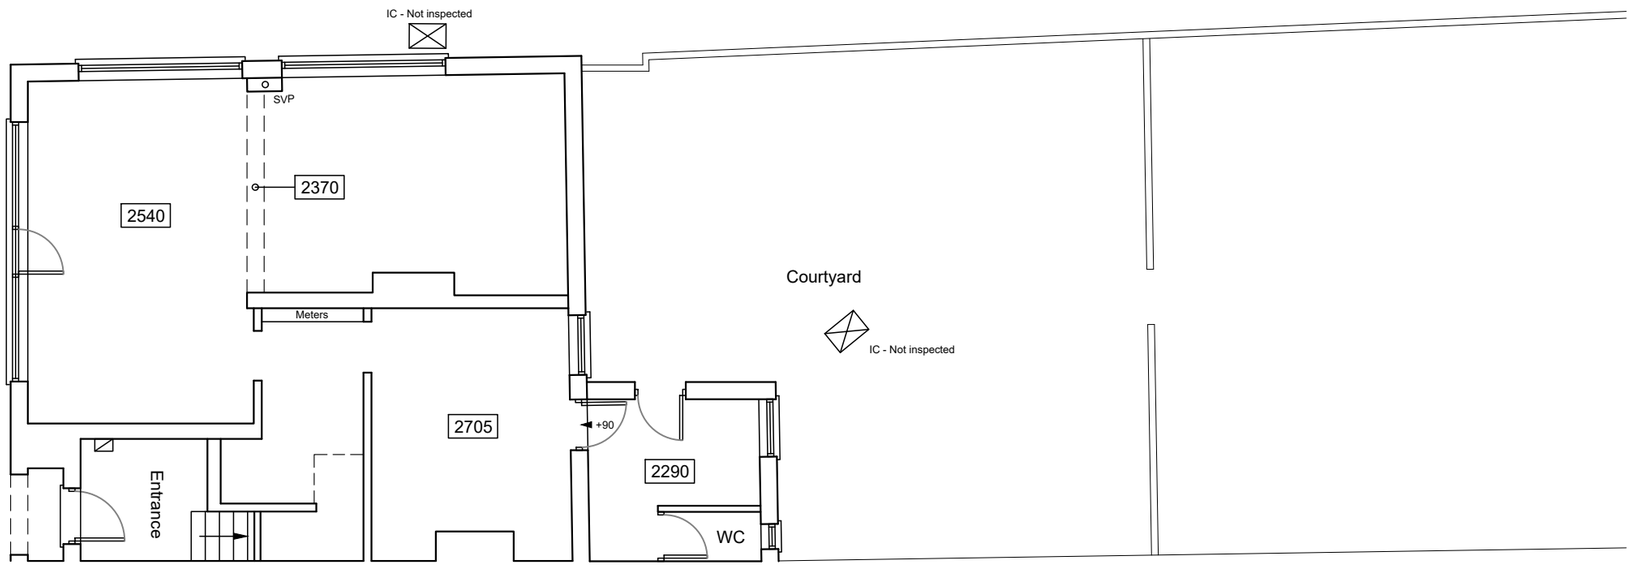

GROUND
Floor Plan

SCALE BAR 1:100

1m 10m 20m

NOTES

- The details shown are for design intent purposes only and are subject to further design development with suppliers and sub-contractors.
- Proposals subject to consultation and approval from Local Authority Planning Department and Building Control (or an Approved Inspector).
- All setting out dimensions should be checked on site prior to construction and any discrepancies and/or omissions should be reported to the Architect immediately.
- Do not scale from drawings, any dimensions shown are indicative only and are subject to verification on site.
- This drawing is to be read in conjunction with all other plans, structural calculations and specifications.

CAAD
Critchley Architecture And Design Ltd.
Contact: 02392 474 919 | info@caad.online
The Old Bakery, 34 North Street, Havant, PO9 1PT

Revisions

A. Drainage Added/22.11.23/SAR
B.
C.

Project Address

88 Elm Grove,
Hayling Island,
PO11 9EH

EXISTING FLOOR PLANS

Scale	A3 1:100
Drawn By	SAR
Date	16.11.2023

Project No.	Sheet No.	Rev.
23069	201	A