



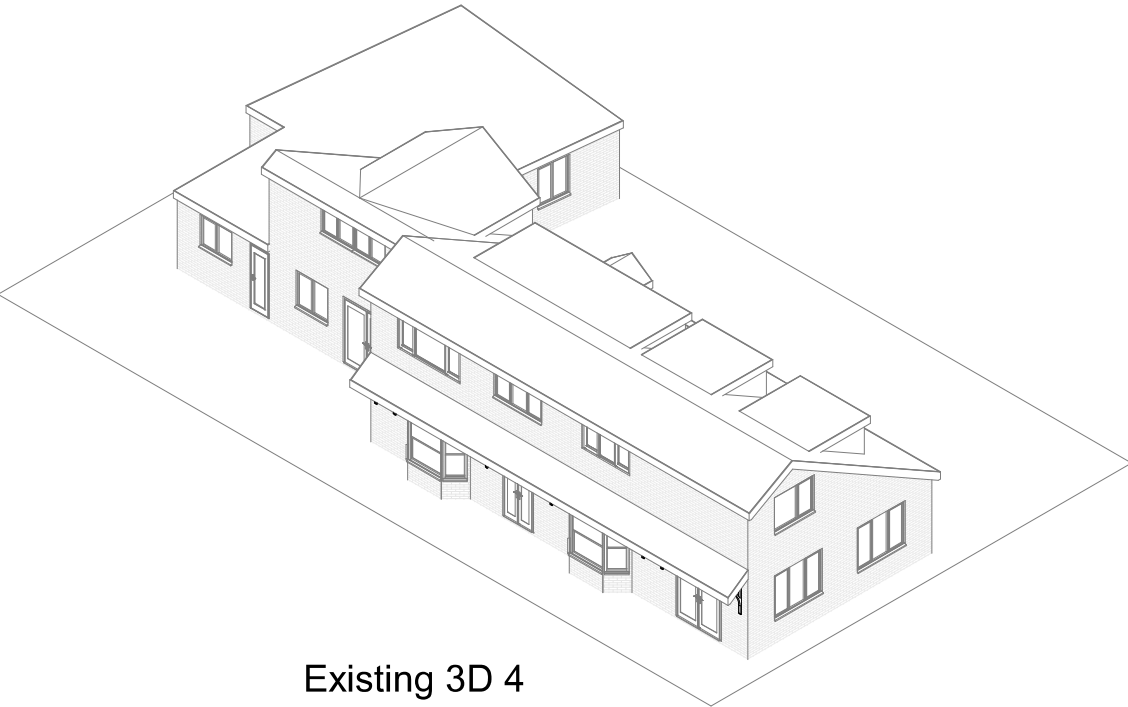

Existing 3D 4

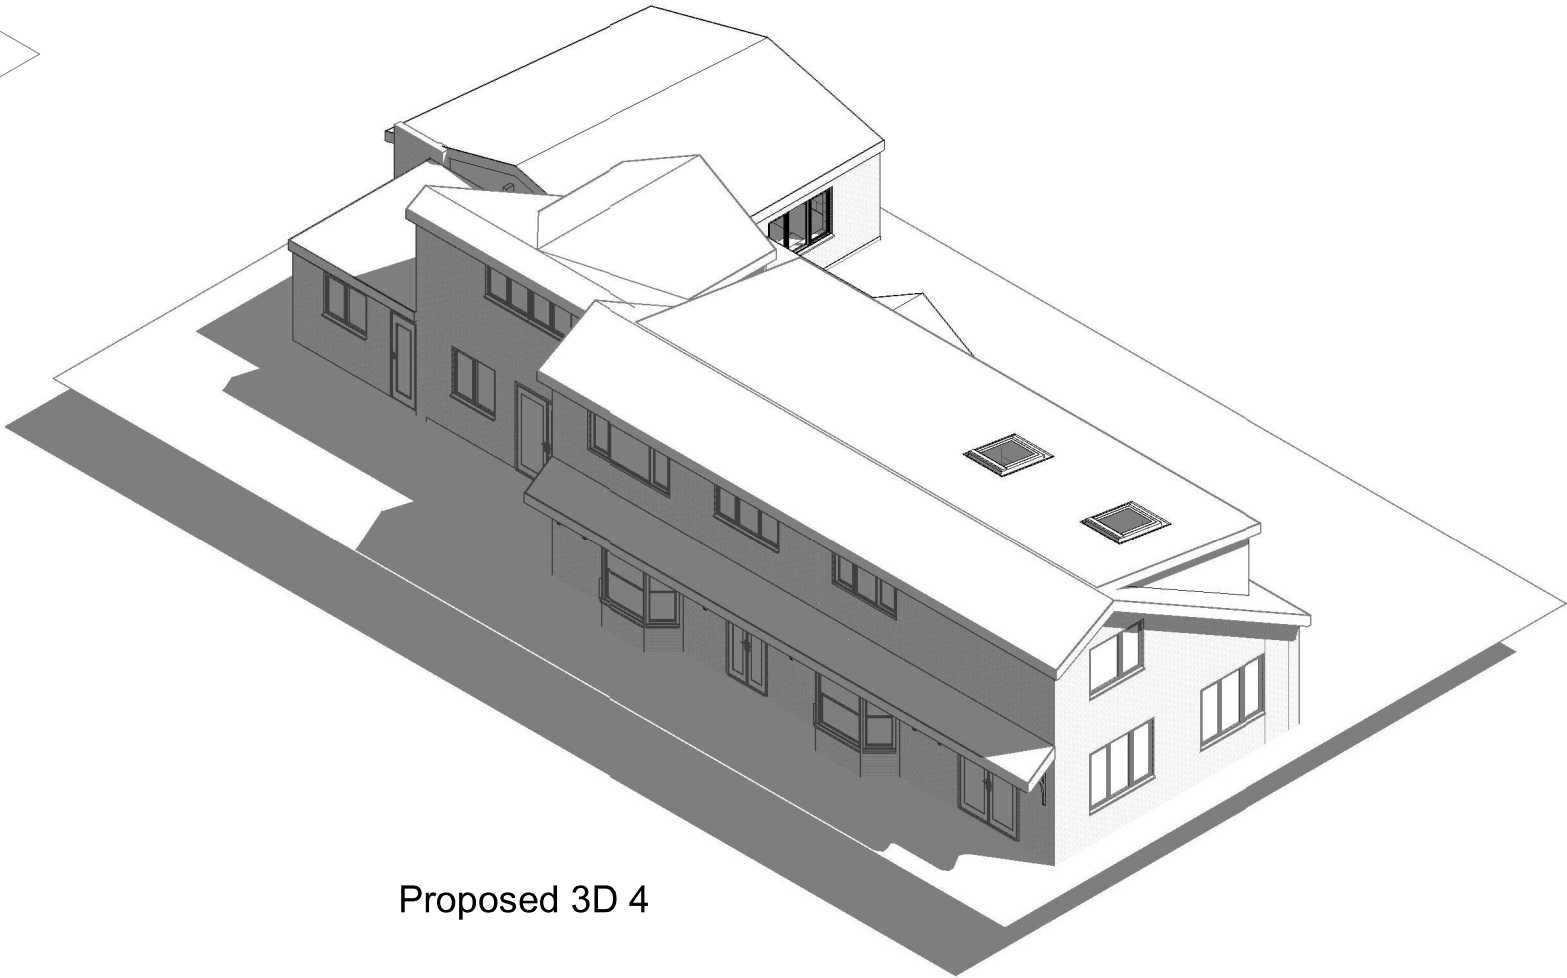

Proposed 3D 4

1:500		50
1:200		20
1:100		10
1:50		5



parkers

executive

design

All measurement to be checked on site prior to any commenent
(C) Copyright of Parkers Design (Southern) Limited. Any reproduction of these drawings will require written authority from the copyright owner.

Parkers Design Limited - The Studio @ 90, PO9 2PR www.pexd.co.uk - info@parkersdesign.com - 07776 008822

PROJECT Primrose Cottage Avenue Road PO11 0LX		CLIENT Metcalf	
		Date	Issue Date
SHEET 3D 4	Scale (@ A3)		REV
	Drawn by	SW	DRAWING NUMBER
	Checked by	SR	P 12 v2