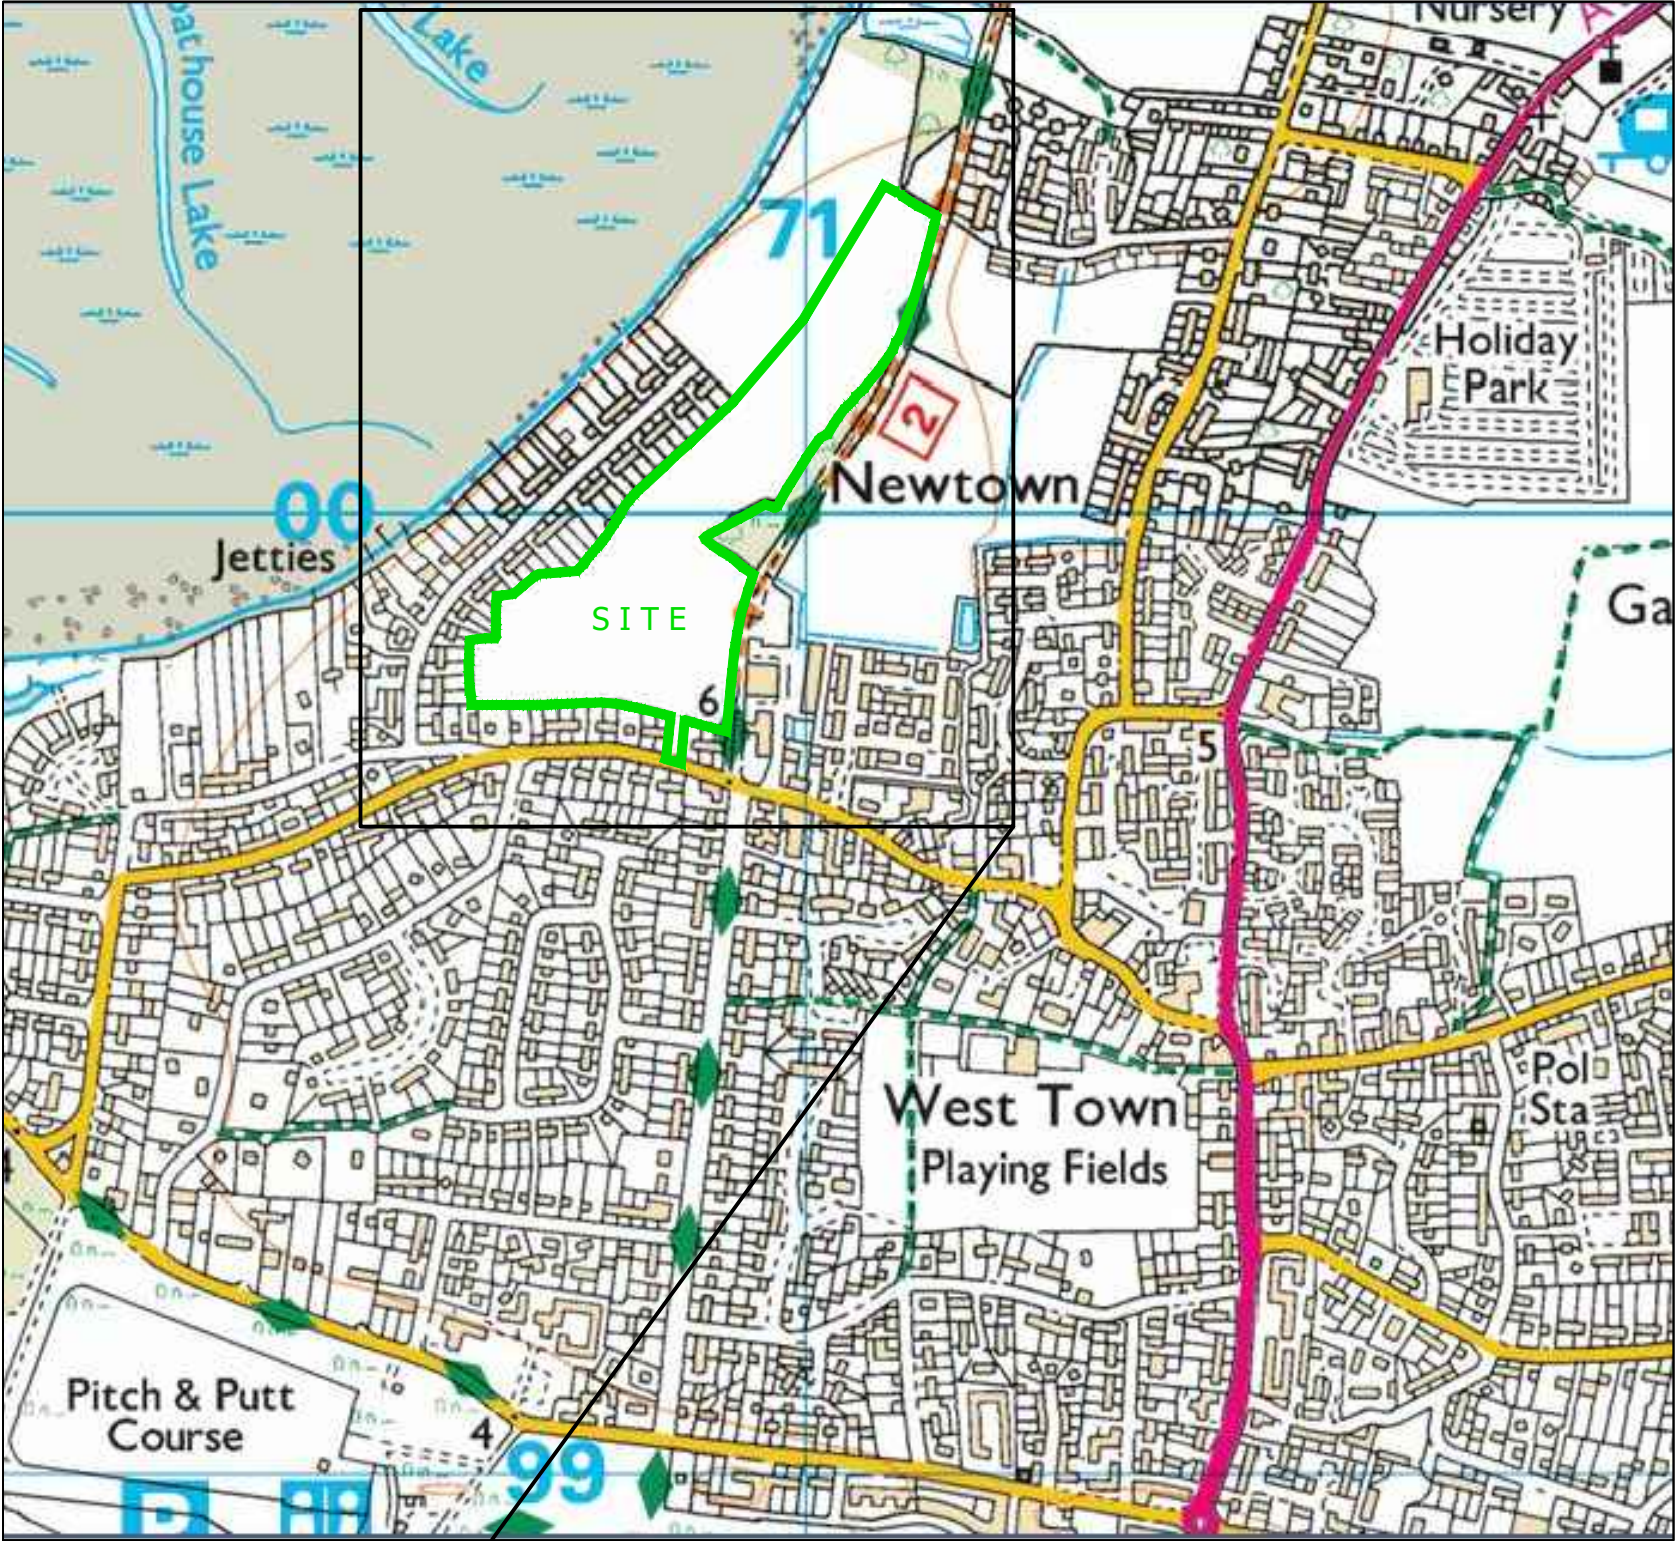
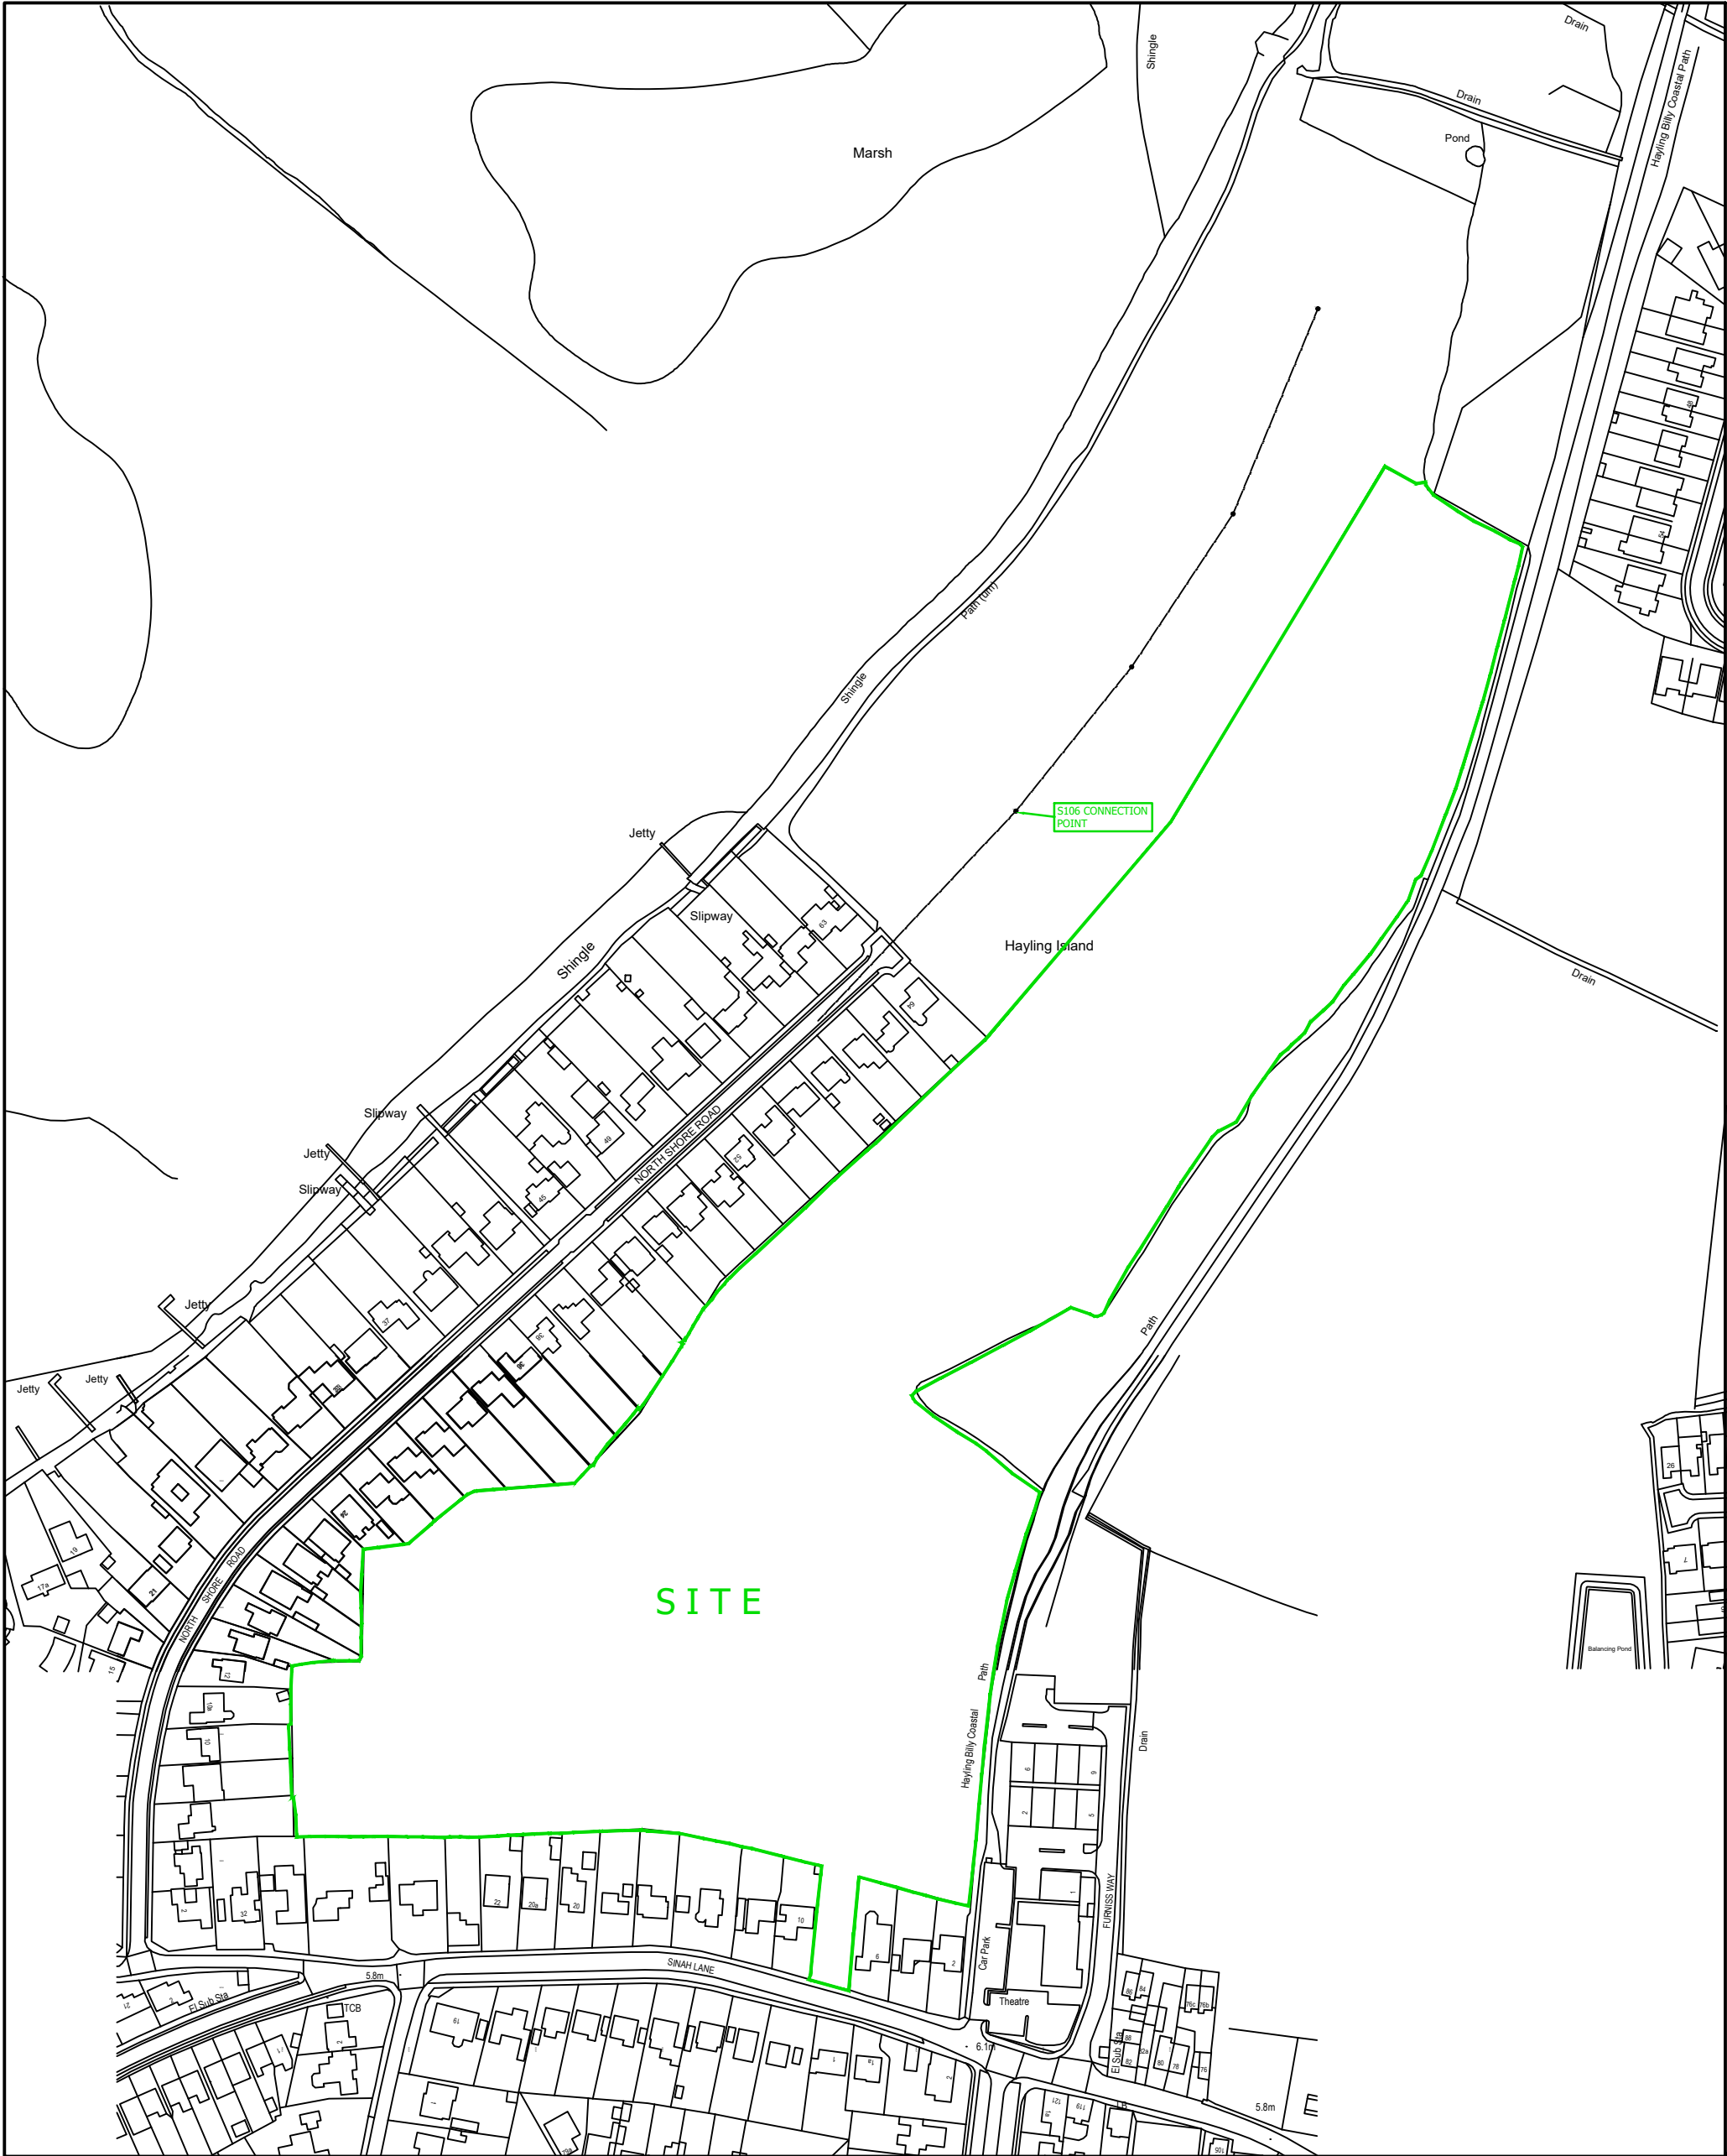


- Notes**
1. The location, size, depth and identification of existing services that may be shown or referred to on this drawing have been assessed from non intrusive observations , record drawings or the like. The contractor shall safely carry out intrusive investigations, trial holes or soundings prior to commencing work to satisfy himself that it is safe to proceed and that the assessments are accurate. Any discrepancies shall be notified to gta prior to works commencing.
 2. Prior to commencement of works the contractor shall provide co-ordinated and dimensioned installation drawings and calculations and allow 10 working days for gta 's checking procedure prior to proceeding with those works or the ordering of materials.
 3. Tender or billing drawings shall not be used for construction or the ordering of materials.
 4. Do not scale. All dimensions and levels to be site confirmed.
 5. This drawing shall be read in conjunction with all relevant architects, consultants drawings and specifications, together with H&S plan requirements
 6. Copyright : This drawing must not be copied, amended nor reproduced without the prior written agreement of gta.

T2	SITE BOUNDARY ADJUSTED AS LAND REGISTRY PLANS		03.02.20	DMS ds
T1	GROUNDWORKS TENDER ISSUE		06.12.19	DMS ds
Rev	Amendments		Date	Dsn Chk
Status				
INFORMATION				
Client				
 BARRATT HOMES				
Project				
PEBBLE WALK, SINAH LANE HAYLING ISLAND, HANTS				
Title				
SITE LOCATION PLAN				
Date DECEMBER 2019		Scale @ A2 1:2500		
Base Layout Ref.		CAD File ref.		
Clients Ref.		Project Ref. 10162		
 Gloucester House, 66a Church Walk, Burgess Hill, West Sussex, RH15 9AS Tel.01444 871444 Web: www.gtacivils.co.uk				
Drawing Number 10162/1004				Rev. T2