




43000

43000

As per the Hampshire County Council's TG3 Stopping Sight Distances and Visibility Splays Technical Guidance Notes - for vehicle crossovers the X&Y distances can be based on Figure 3.4. In a 30mph, x being 2m and Y being 43m as shown on the diagram. The red squares also indicate the visibility for pedestrian where obstruction cannot exceed 600mm in height.

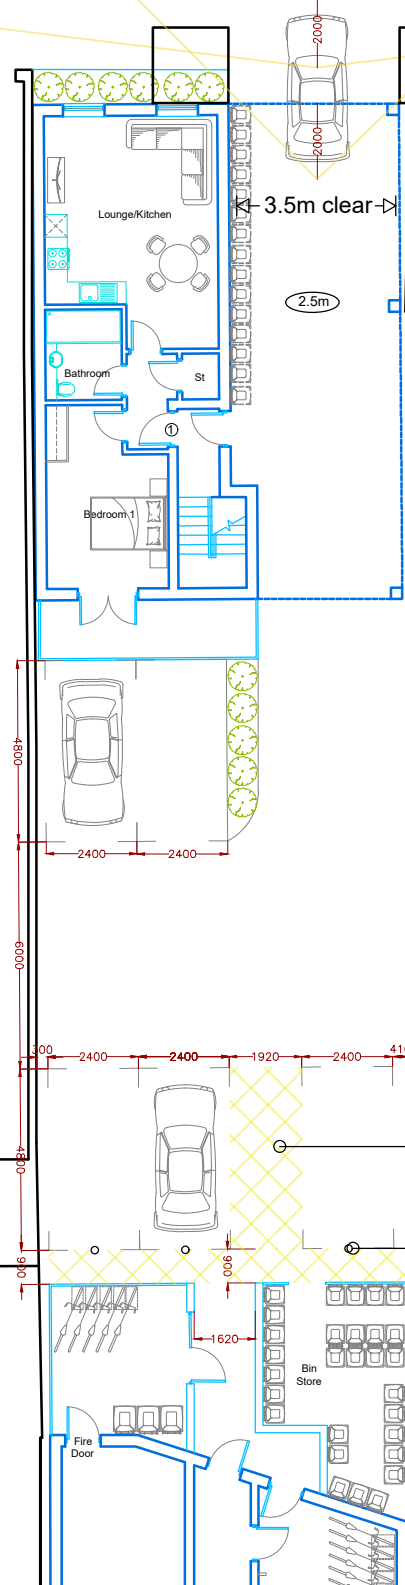

Hatching proposed to indicate no parking zones

Bollards proposed to ensure 900mm spacing behind is maintained.

Rev	Revision	By	Date

K NIGHT
A RCHITECTURAL
D ESIGN

K.A.D. Ltd.
First Floor Unit 7
The Quarterdeck
Port Solent
PO6 4TP
T: 01489 660194
E: admin@k-a-d.co.uk
W: www.k-a-d.co.uk

Client
PINK ROCK LTD

Project
**81C LONDON ROAD
WATERLOOVILLE
PO7 7EL**

Drawing
PROPOSED SITE

Scale
1:200@A3

Date
SEP 2022

Project no.	Sequential	Bldg/Floor	Detail	Rev
KAD	10	A	PP	C