



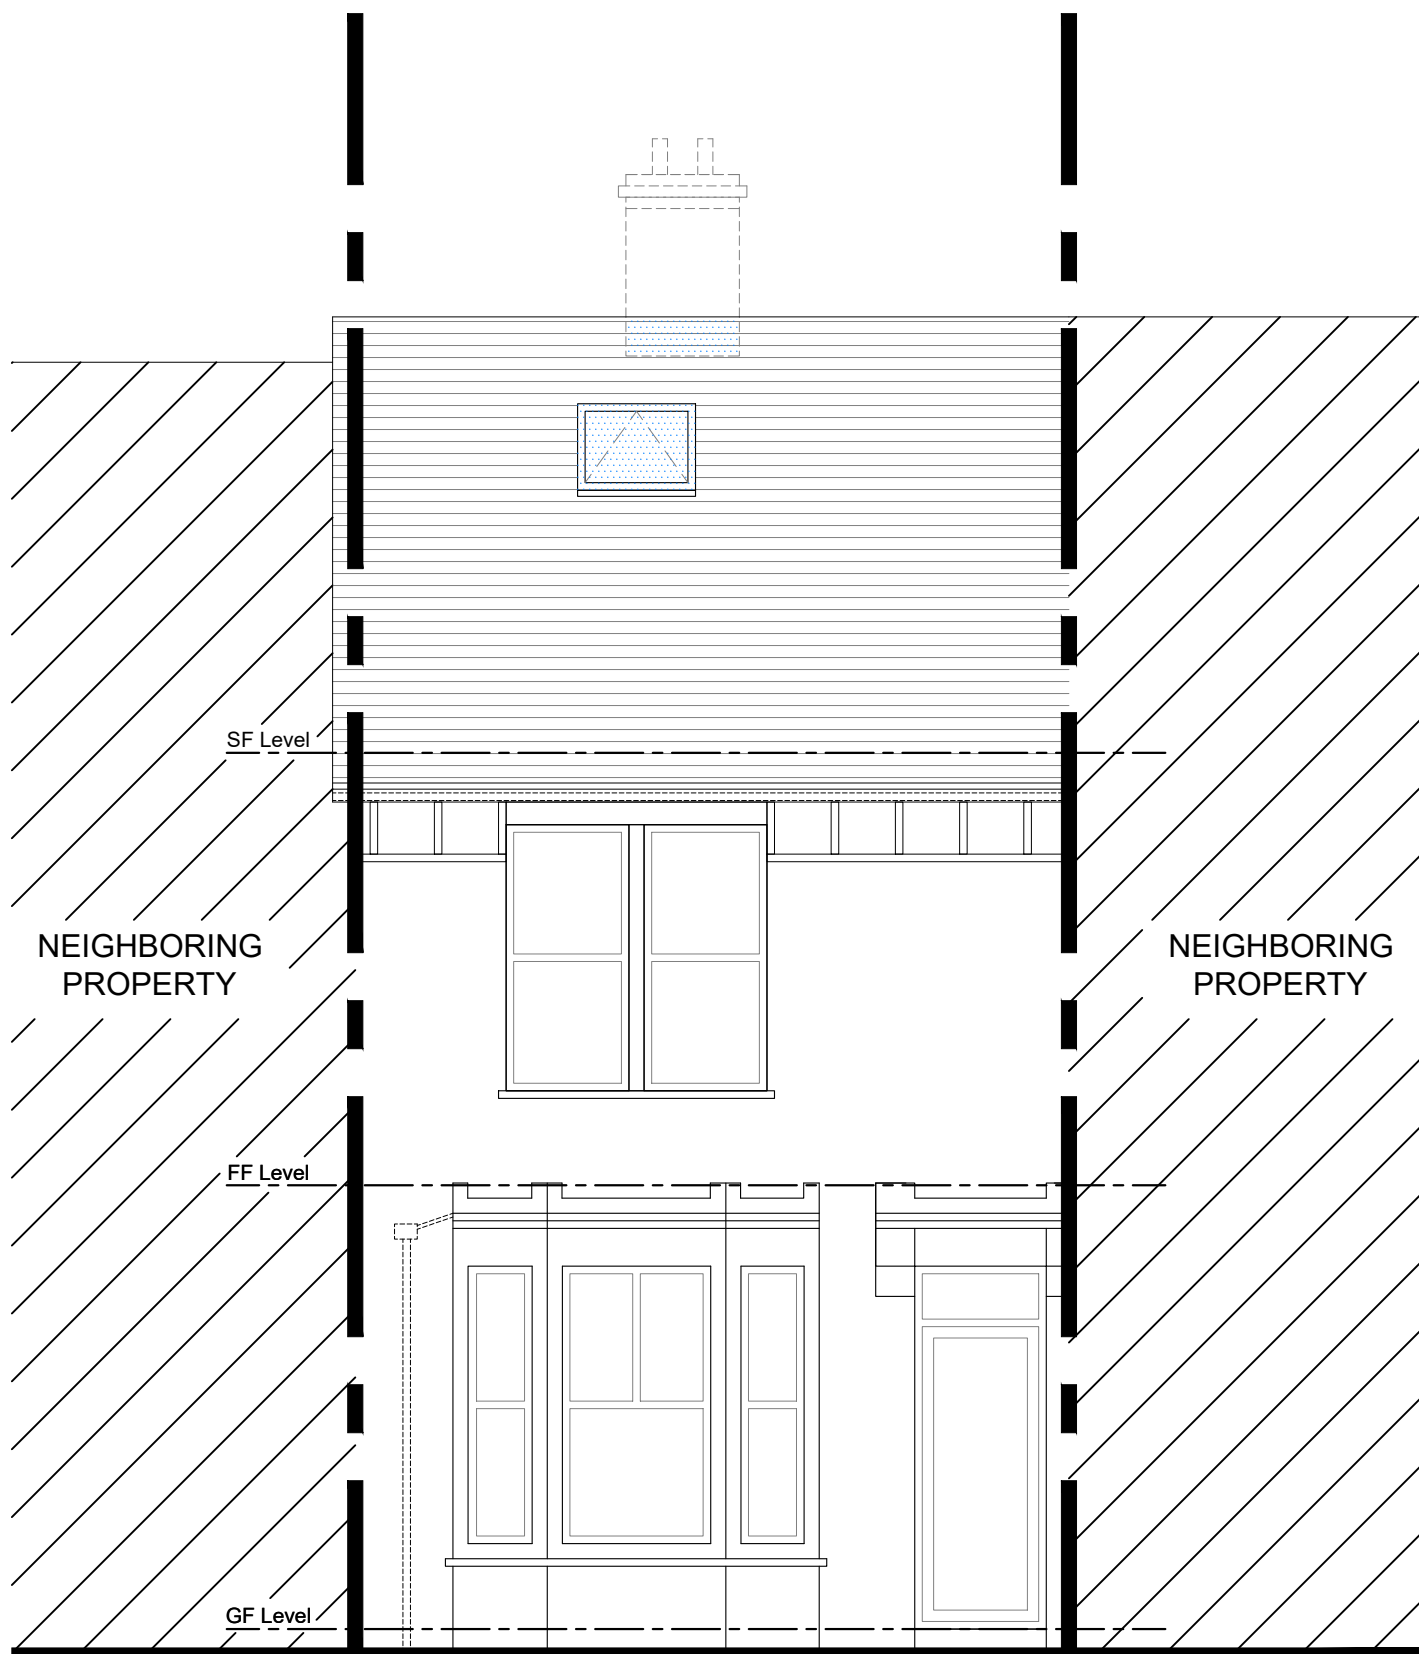

FRONT ELEVATION

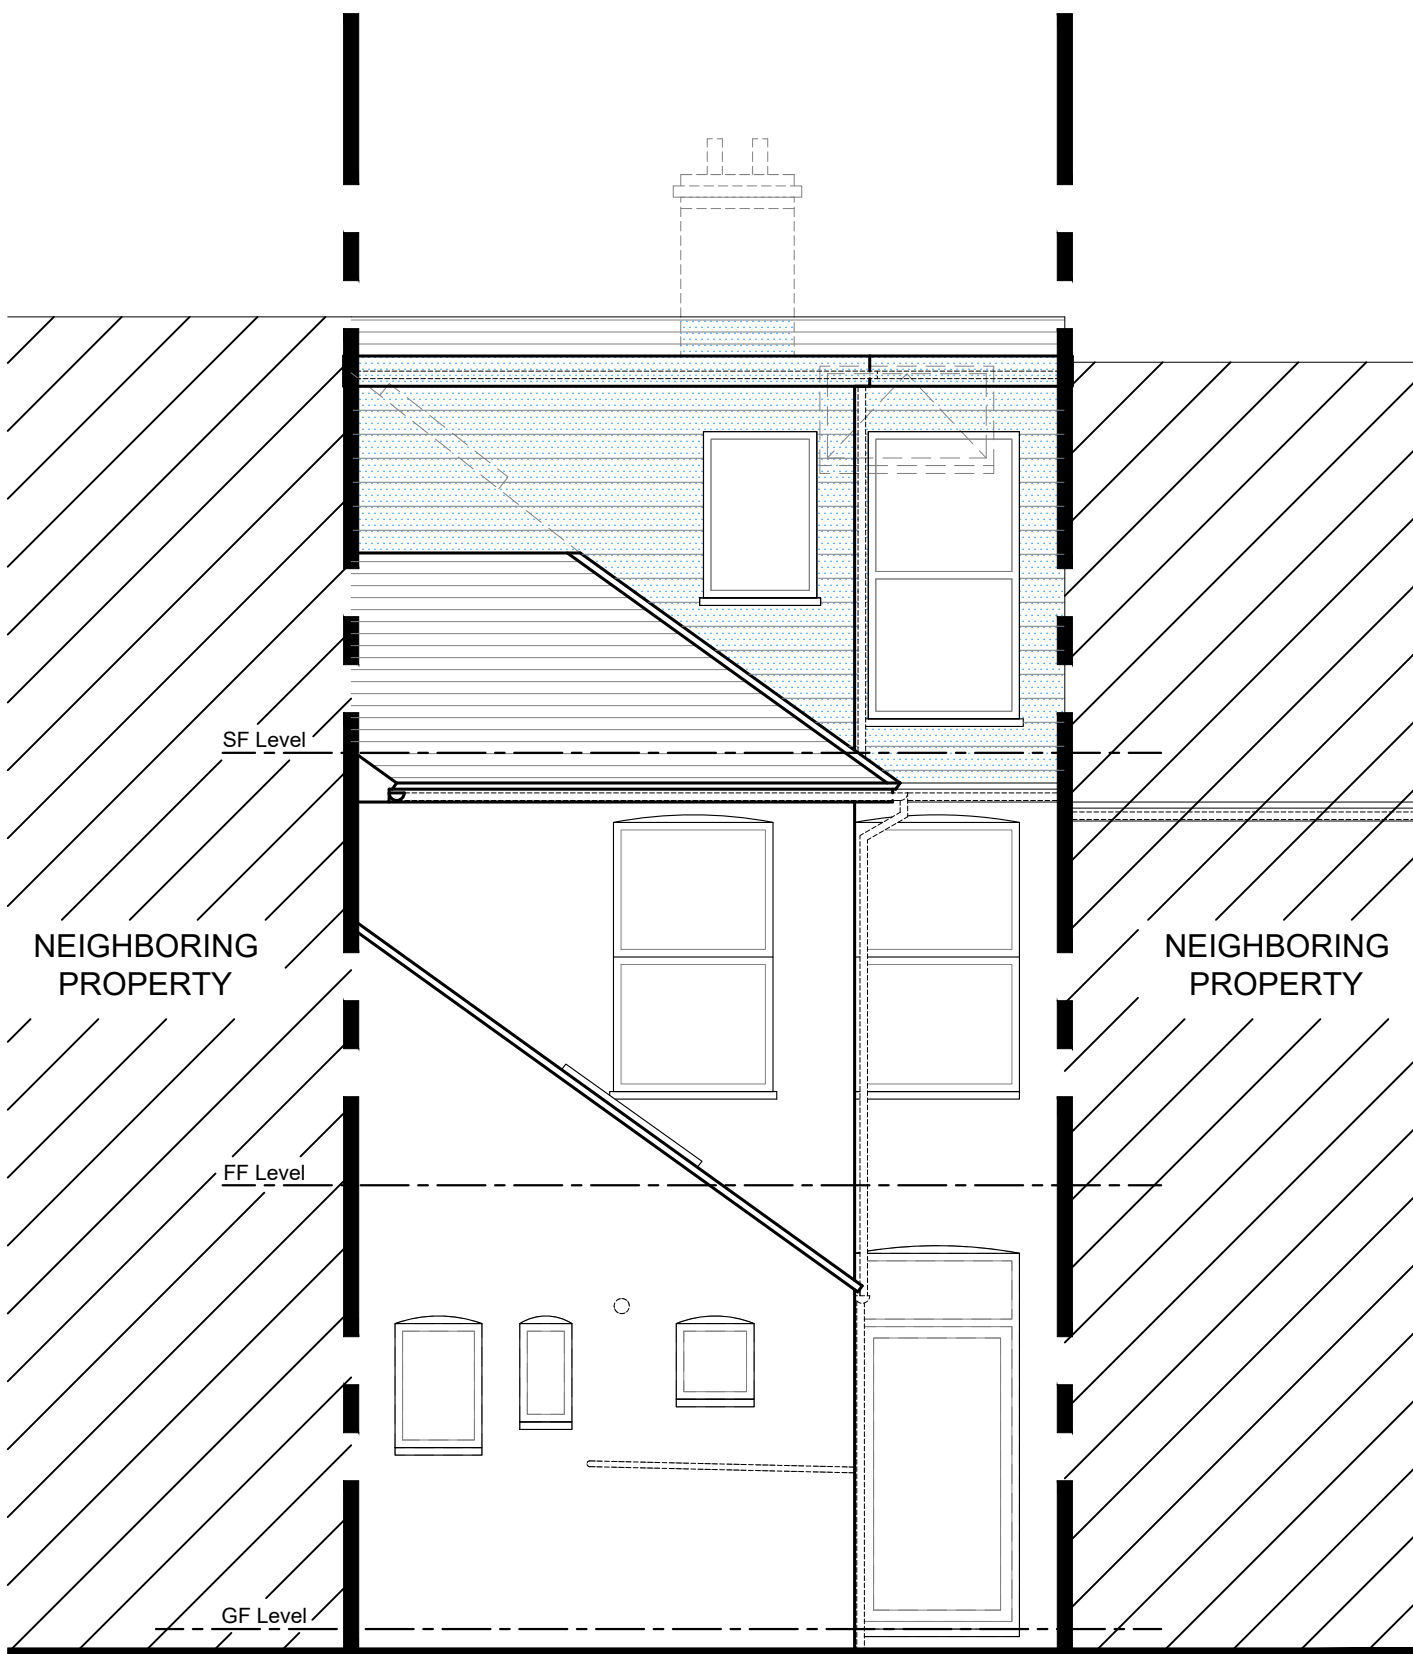


REAR ELEVATION

Key

- Existing retained construction
- New construction / infill
- Demolitions

NB: Existing external cavity wall width TBC on site, currently assumed at 50mm.

Side facing window obscure glazed and fixed shut below 1.7m from finished floor level

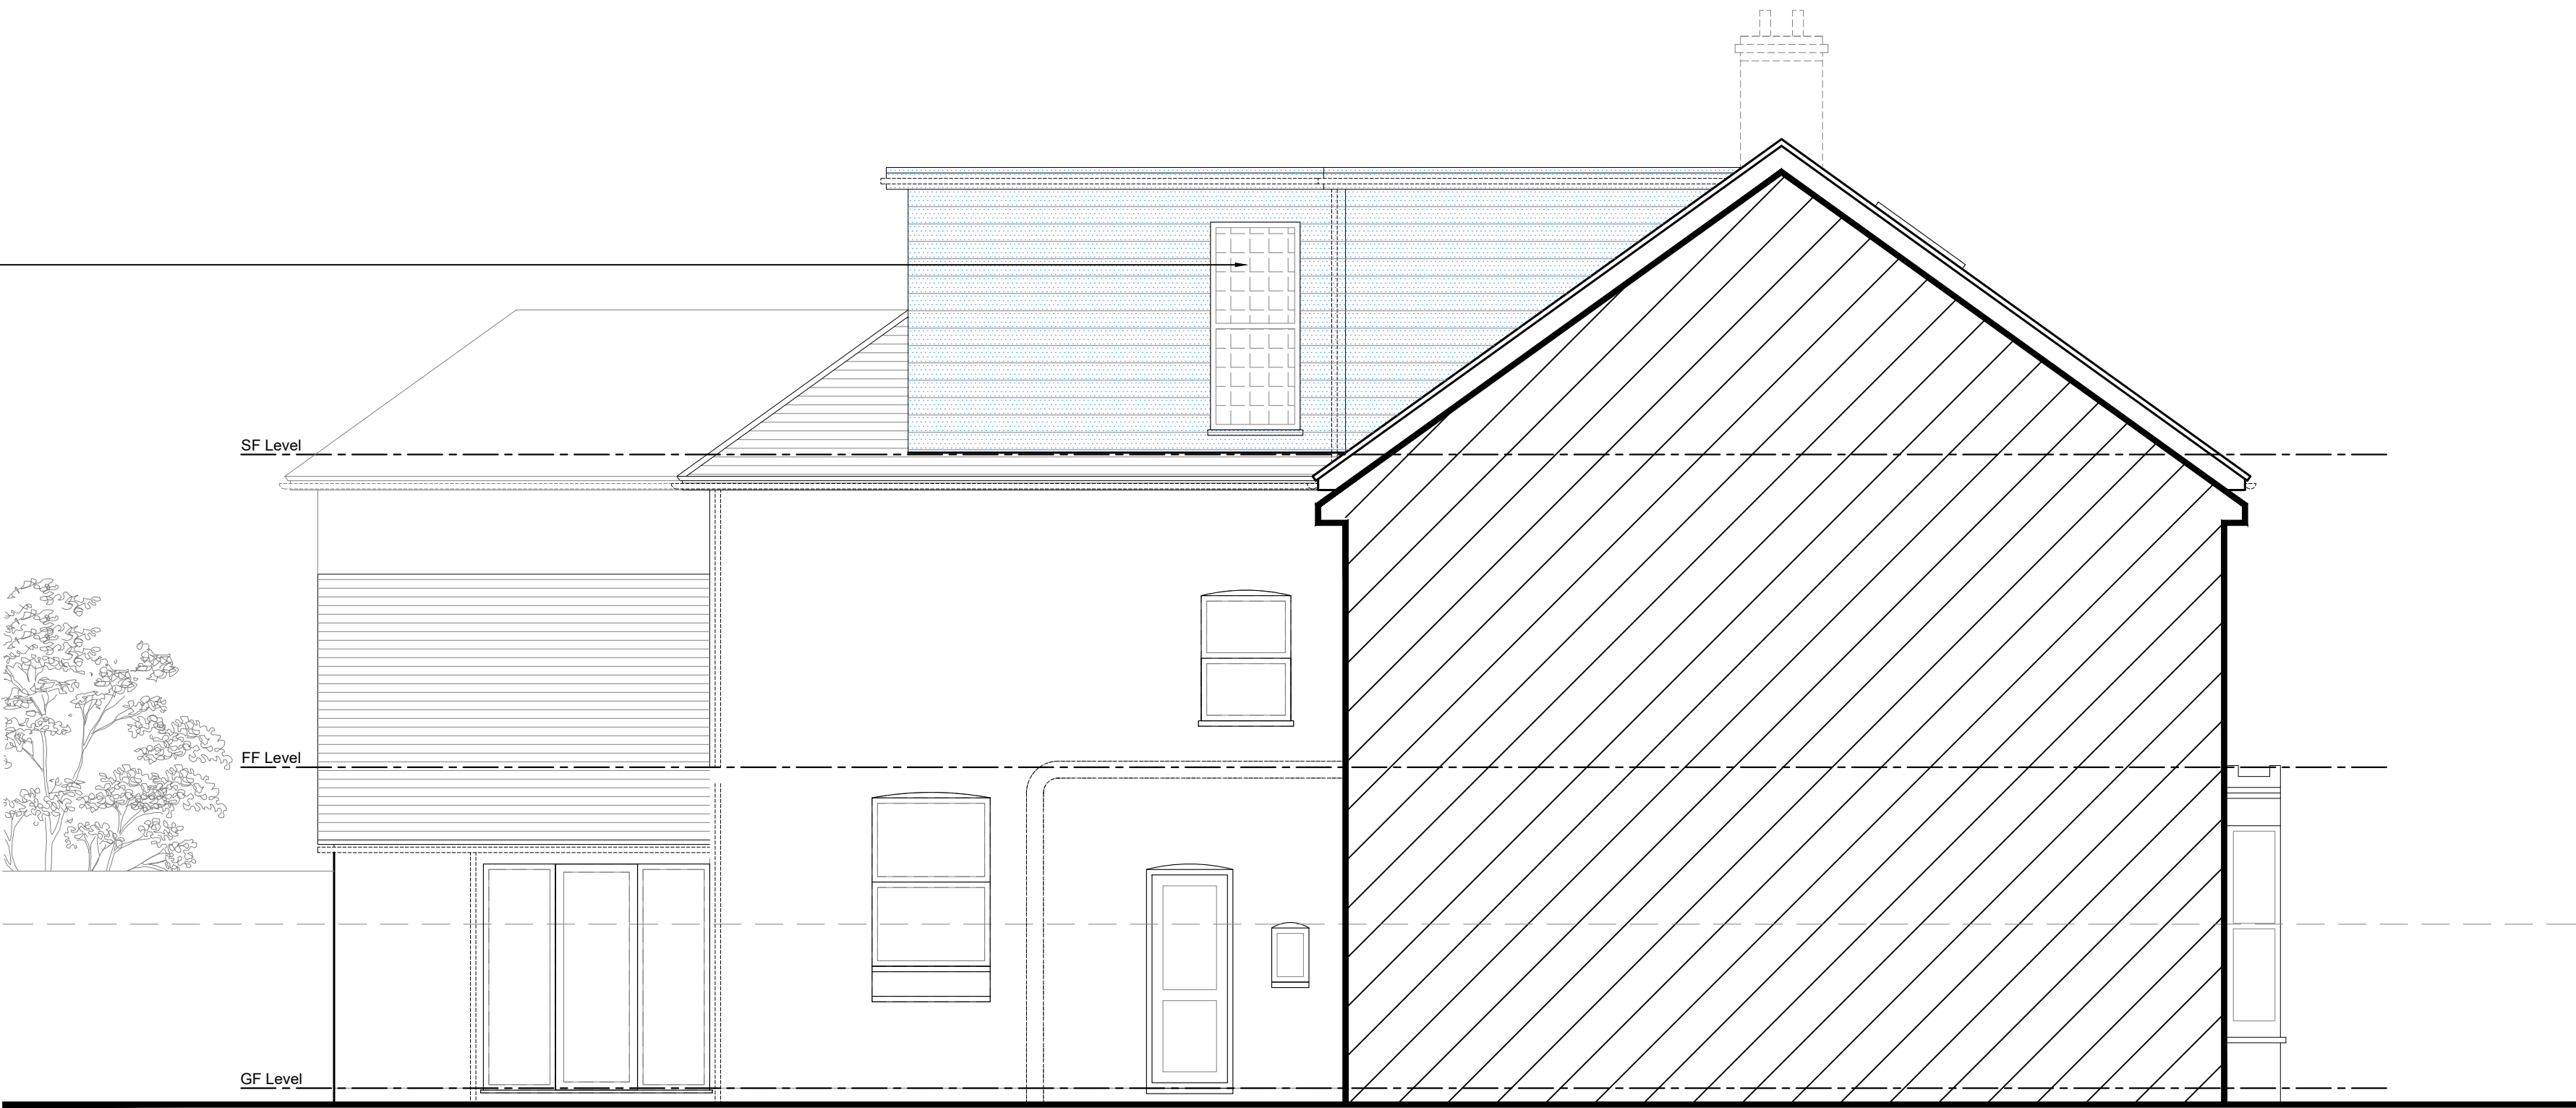

RIGHT SIDE ELEVATION
(when viewed from the front)

Materials & Finishes	
Walls	Tile hanging
Roof	Flat roof covering
Windows	White UPVC
Doors	Pedestrian - n/a Garage - n/a
Eaves & Facias	Black UPVC
Gutters & Downpipes	Black plastic

Key - CDM 2015 Symbols

- Caution
- Information
- Prohibited
- Residual Risk

B	Updated to Planner's comments. Loft reduced to be within boundaries	13/11/23
A	Note added to side facing window	25/10/23
Rev	Description	Date
Revisions		

Project: Loft conversion
for
Dawn & Jeff Leigh-Jones
at
89 North Street,
Emsworth,
Hampshire,
PO10 7PQ

Contact: **Michael Austin** *R/BA*
E-mail: project@austinglebbon.co.uk
Web: www.austinglebbon.co.uk
Phone: **01730 887559**

Dwg Ref: **22111[PL]204** **Rev:** **B** **Date:** **Aug 2023**

