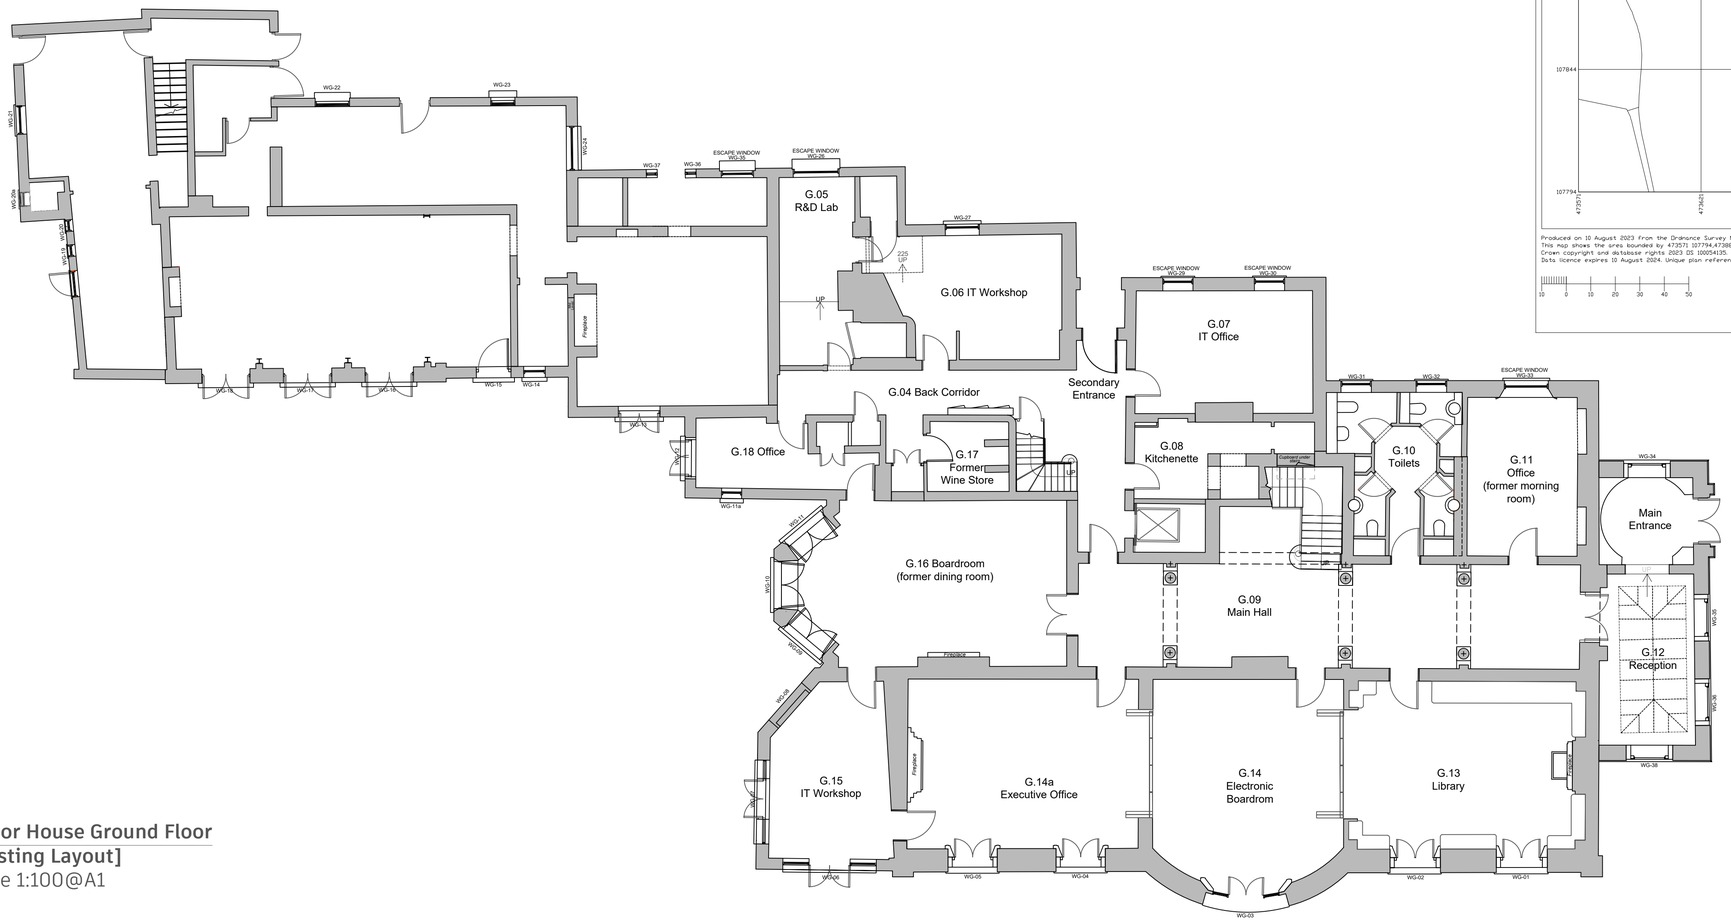

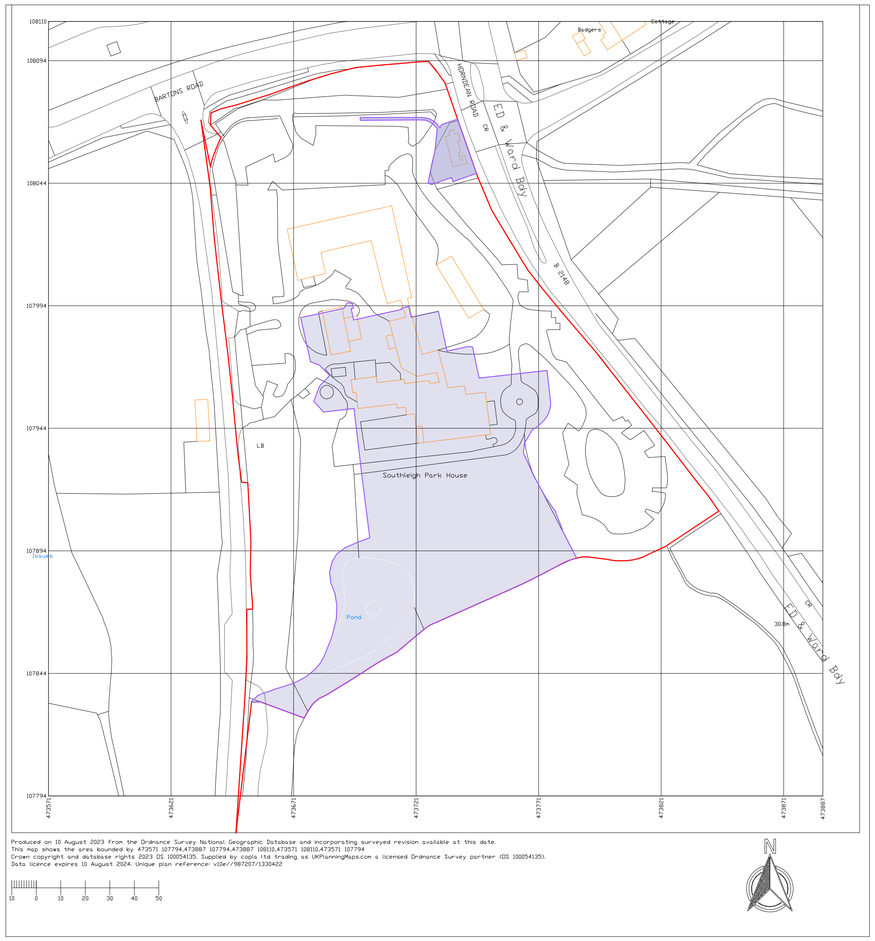

Produced on 10 August 2023 from the Ordnance Survey National Geographic Database and incorporating surveyed revision available at this date.
This map shows the area bounded by 473571 107794,473887 107794,473887 108110,473571 108110,473571 107794
Crown copyright and database rights 2023 OS 100054135. Supplied by copia ltd trading as UKPlanningMaps.com a licensed Ordnance Survey partner (OS 100054135).
Data licence expires 10 August 2024. Unique plan reference: v3ar/987207/1330422

OS SITE LOCATION MAP

SCALE 1:1250 @A1

Manor House Ground Floor
[Existing Layout]

Scale 1:100@A1

SCALE BAR 1:100

0 5 10 15 20

© FSL GROUP Property & Copyright. Use of drawings is not permitted nor can they be copied, duplicated or distributed without the consent of FSL Group. All designs are the sole property of FSL Group, and may not be used, transferred, or disclosed to a third party without the express permission of FSL Group. Electronic copies of this drawing are supplied for convenience only. No dimensions or other information should be used from the electronic copy.

Rev:	Description:	Drawn:	Checked:	Date:
C	Minor amendments	HC	CMH	22.08.23
B	Conservation Alterations Up Issue	CDM	CMH	21.08.23

Drawing Status:

PLANNING

CONCEPT - TENDER - APPROVAL - CONTRACT - CONSTRUCTION - AS BUILT

FSL Group
M4, The Millennium Centre,
Crosby Way, Farnham
Surrey GU9 7XX
+44 (0)1252 745200
info@fsl-group.co.uk
www.fsl-group.co.uk

Client: Bargate Homes

Site Address: Southleigh Park House, Havant, P09 2PE

Floor & Drawing:

Manor House Ground Floor Existing General Layout

Drawing Number:

28473 – MANOR – G-GA-EX – C

Project Number | Building | Drawing Code | Revision

Produced By: CMH
Creation Date: 14/08/23
Scale: SCALE VAR@A1

Drawing Notes: Figured dimensions only are to be taken from this drawing - DO NOT SCALE. Contractors must verify all dimensions prior to construction and any discrepancies are to be reported.Design © FSL Group