
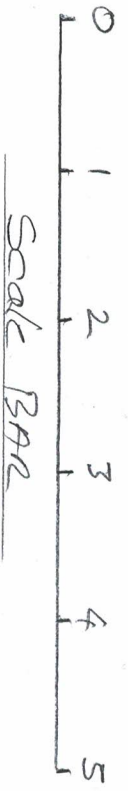


Proposed New Dressing Room

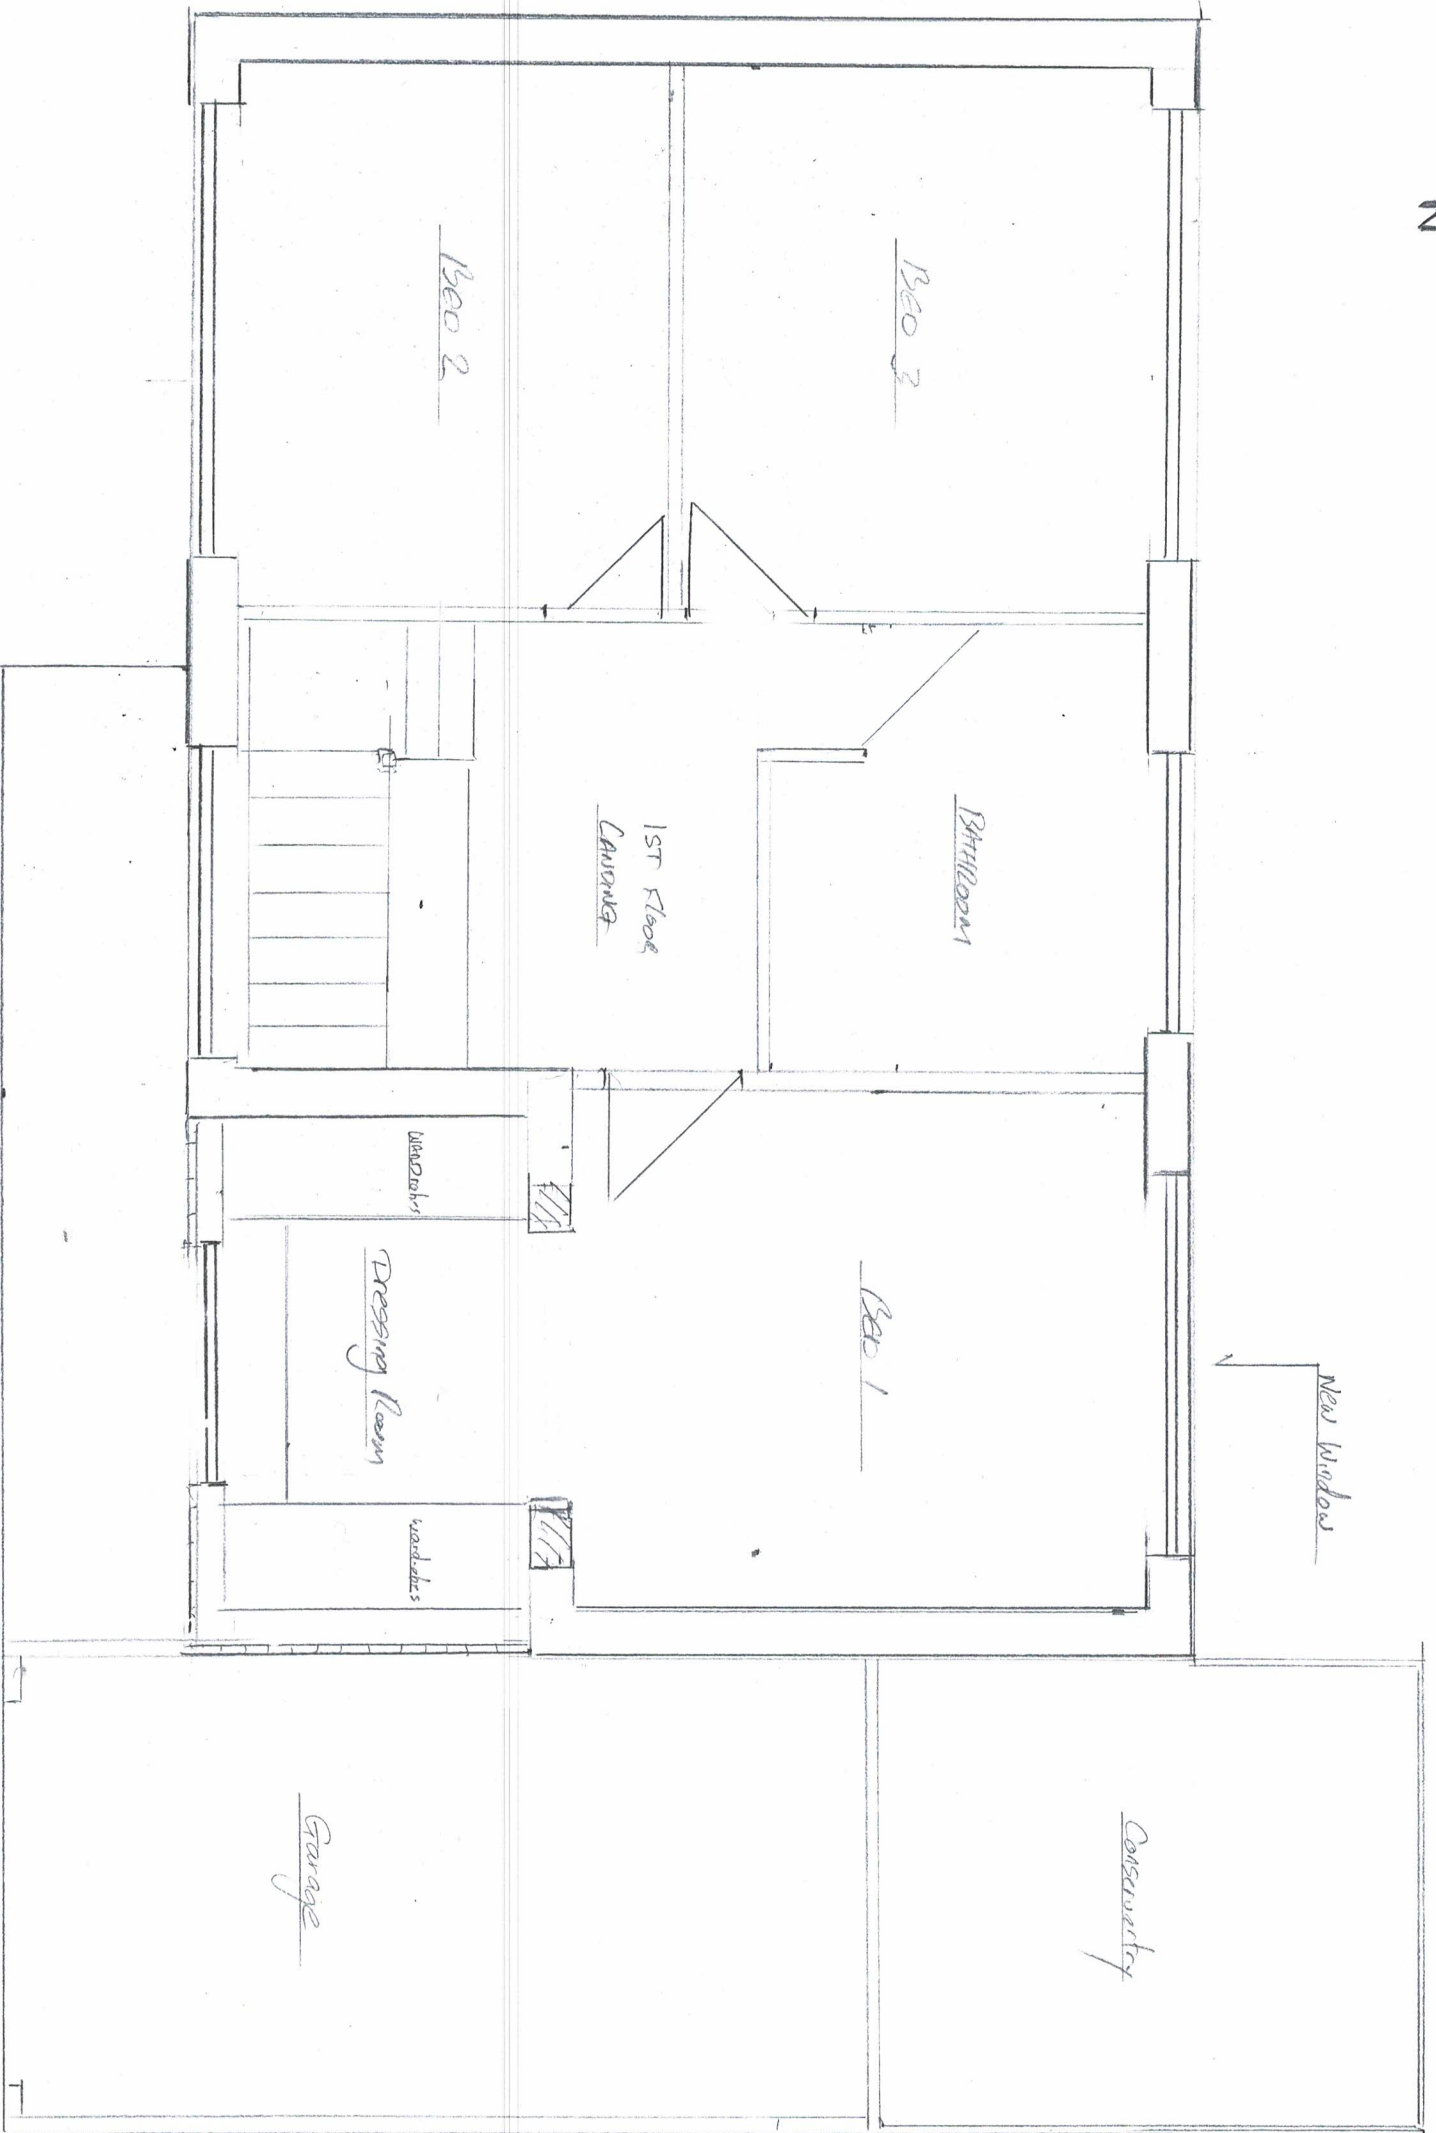

Woodside
Stakes Hill Road
Waterlooville
PO7-7BD
Scale 1-50