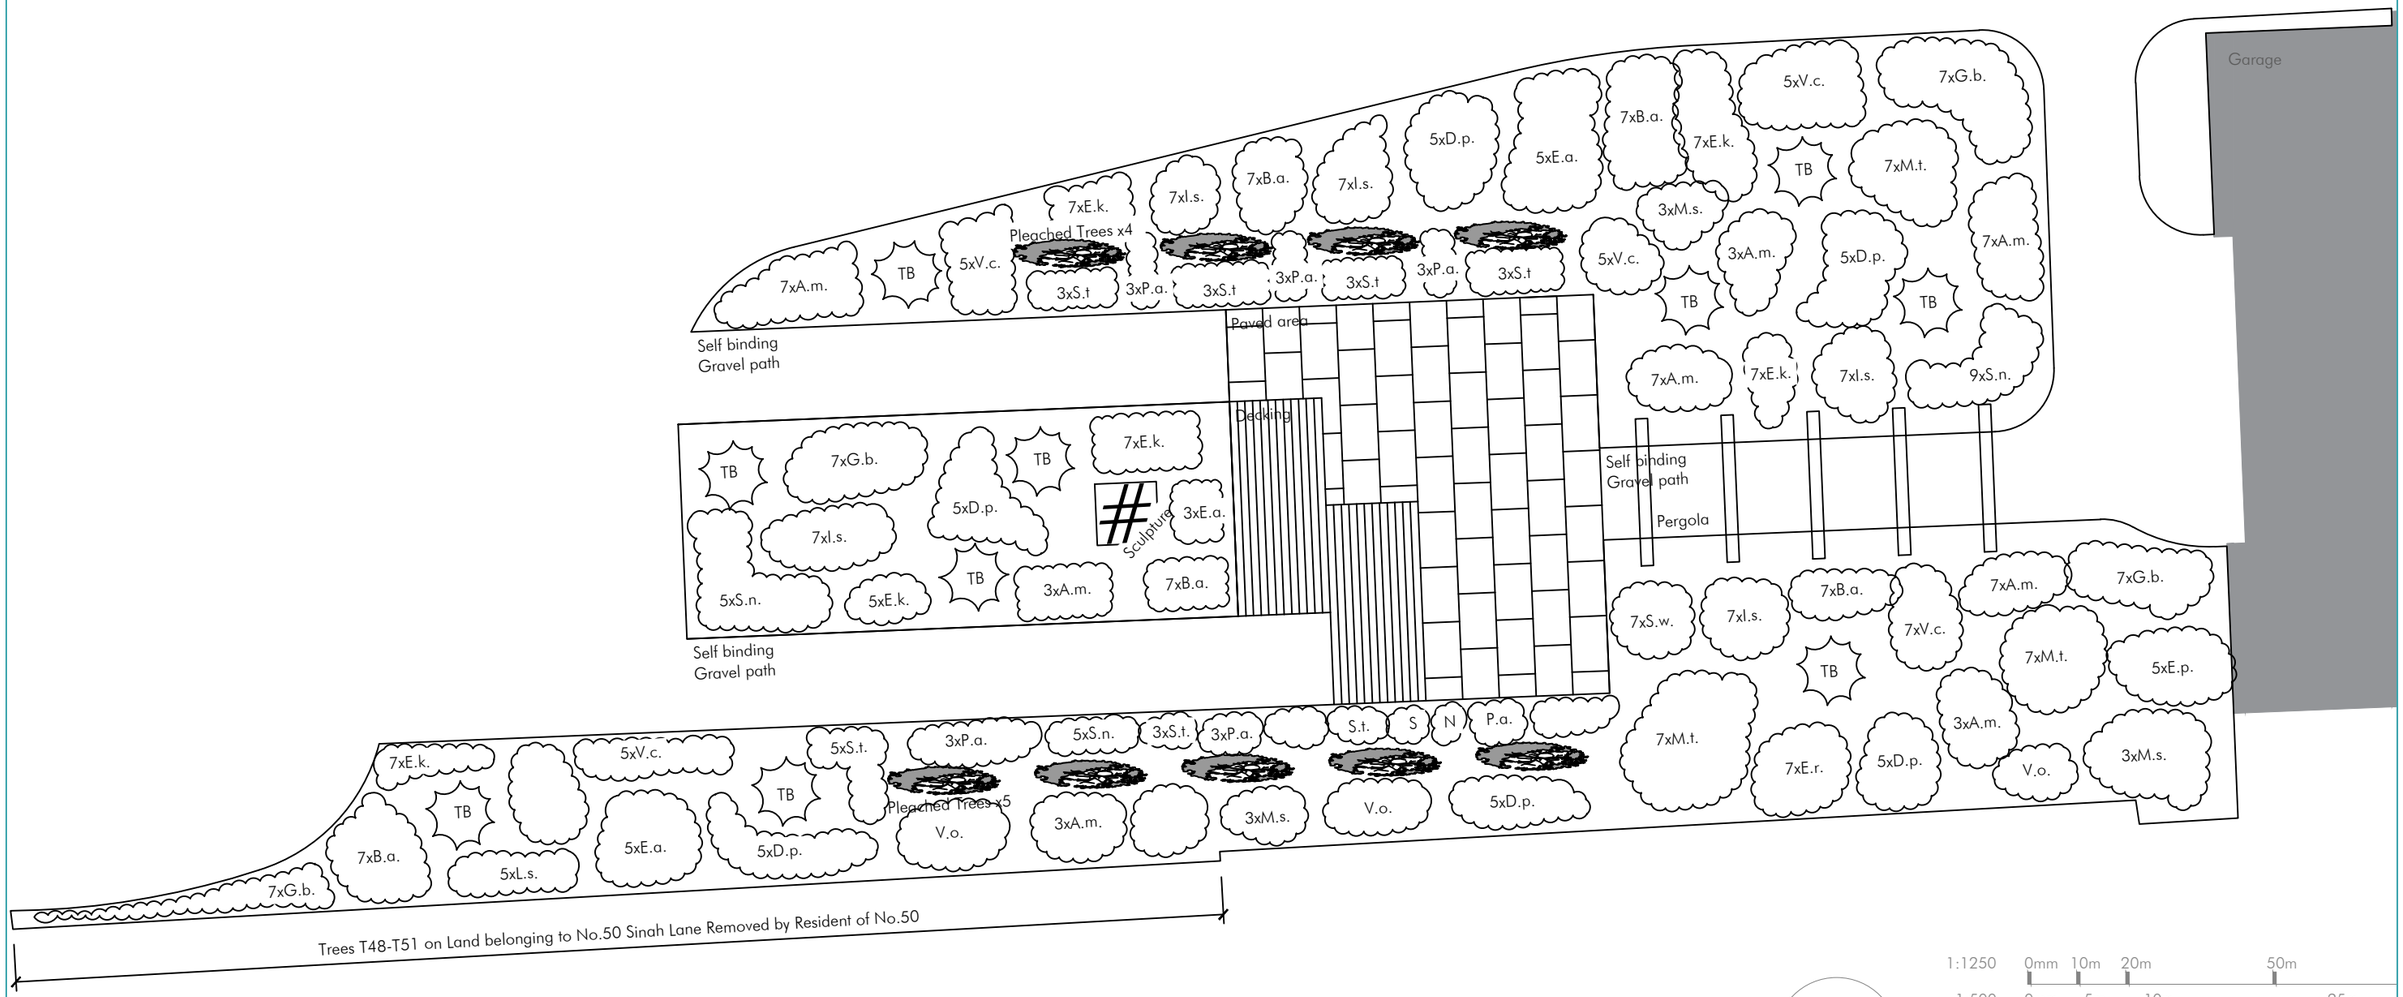

Project	Project No.	Rev	Date	Notes
48 Sinah Lane	2016	01	07.11.23	Planting from Landscape Designer Added
Drawing: Planting Bed 3	Dwg No. 9.012			
	Scale 1:100 @ A3			

The Studio @ The Barns
Church Lane, Northney PO11 0SB
07365 111998
info@hebdendesignstudio.com
www.hebdendesignstudio.com

Hebden design studio
architecture / town planning / interior design / project management

Notes:
Do not scale from this drawing unless for the purposes of Local Authority Planning Approval. Please verify that the information is correctly printed to scale by checking the control bar.
This drawing must be read in conjunction with all other related drawings and documentation.

This drawing is copyright of Hebden Design Studio Ltd ©. All rights reserved