


100mm

50mm

10mm

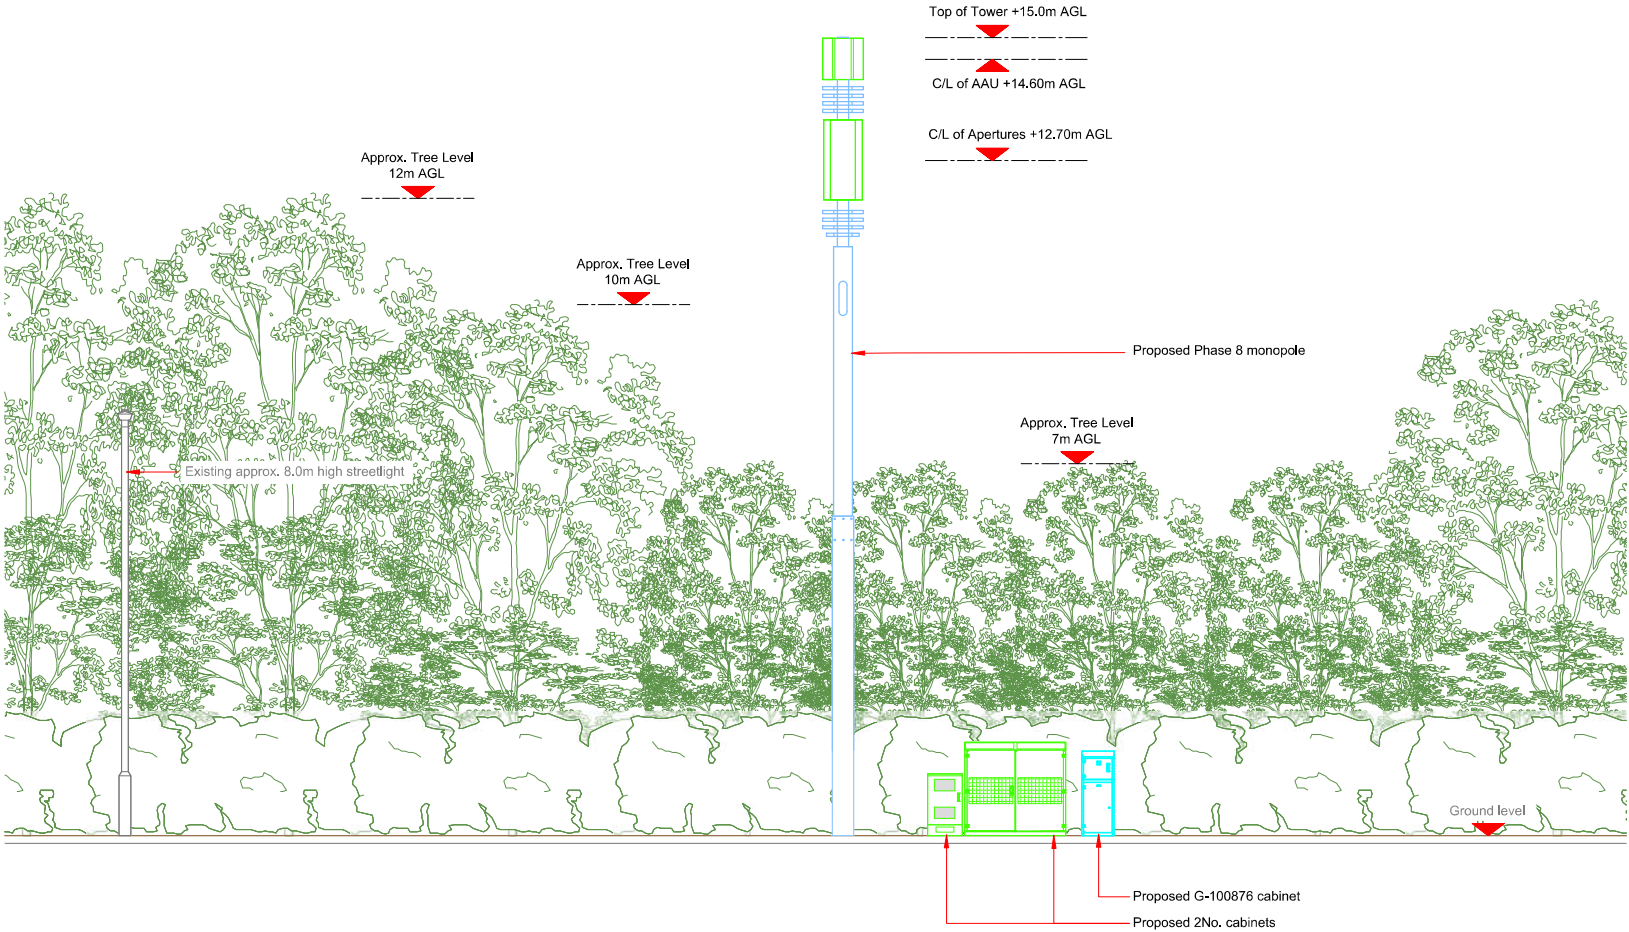

Antenna Aperture ID	Proposed 4G/5G Bearing
A1	0°
A2	0°
B1	120°
B2	120°
C1	240°
C2	240°

NOTES:
1. ALL DIMENSIONS IN MM UNLESS OTHERWISE NOTED.

Master:	MBNL / EE	Project:	3UK DNSW	Purpose of Issue:	Issue:
M002	MBNL			Planning	B
Date:	11/07/2023	Revision / Upgrade Description: Pole location amended			
Drawn:	CDN				
Checked:	DH				
Approved:	SD				
Master:	MBNL / EE	Project:	3UK DNSW	Purpose of Issue:	Issue:
M001	MBNL			Planning	A
Date:	08/05/2023	Revision / Upgrade Description: First Issue - Site nomination dated: TBC			
Drawn:	CDN				
Checked:	DH				
Approved:	SD				

CK Hutchison
Networks (UK)
Limited
Green Park
450 Longwater Avenue
Reading
RG30 3UR

Design Consultant & Principal Contractor:



WHP Telecoms

Unit 1 Maple Park,
Low Fields Avenue, Leeds
LS12 6HH

Tel: 01133023550
e-mail: info@whptelecoms.com

ite Name:	EAGLE AVENUE STREETWORKS		
ite ID:	HVT22359		
address:	EAGLE AVENUE, WECOCK, COWPLAIN, HAVANT, HAMPSHIRE, ENGLAND, PO8 9XP		
ile:	260 PROPOSED ELEVATION		
roject:	3UK DNSW		
urpose of Issue:	PLANNING		
EE Cell ID:	MBNL Cell ID:	Cell ID:	
32869	PO0932	HVT065	
Master Drawing No: HVT22359_M002			Issue: B