


14 The Florins, Widley, PO7 5RJ

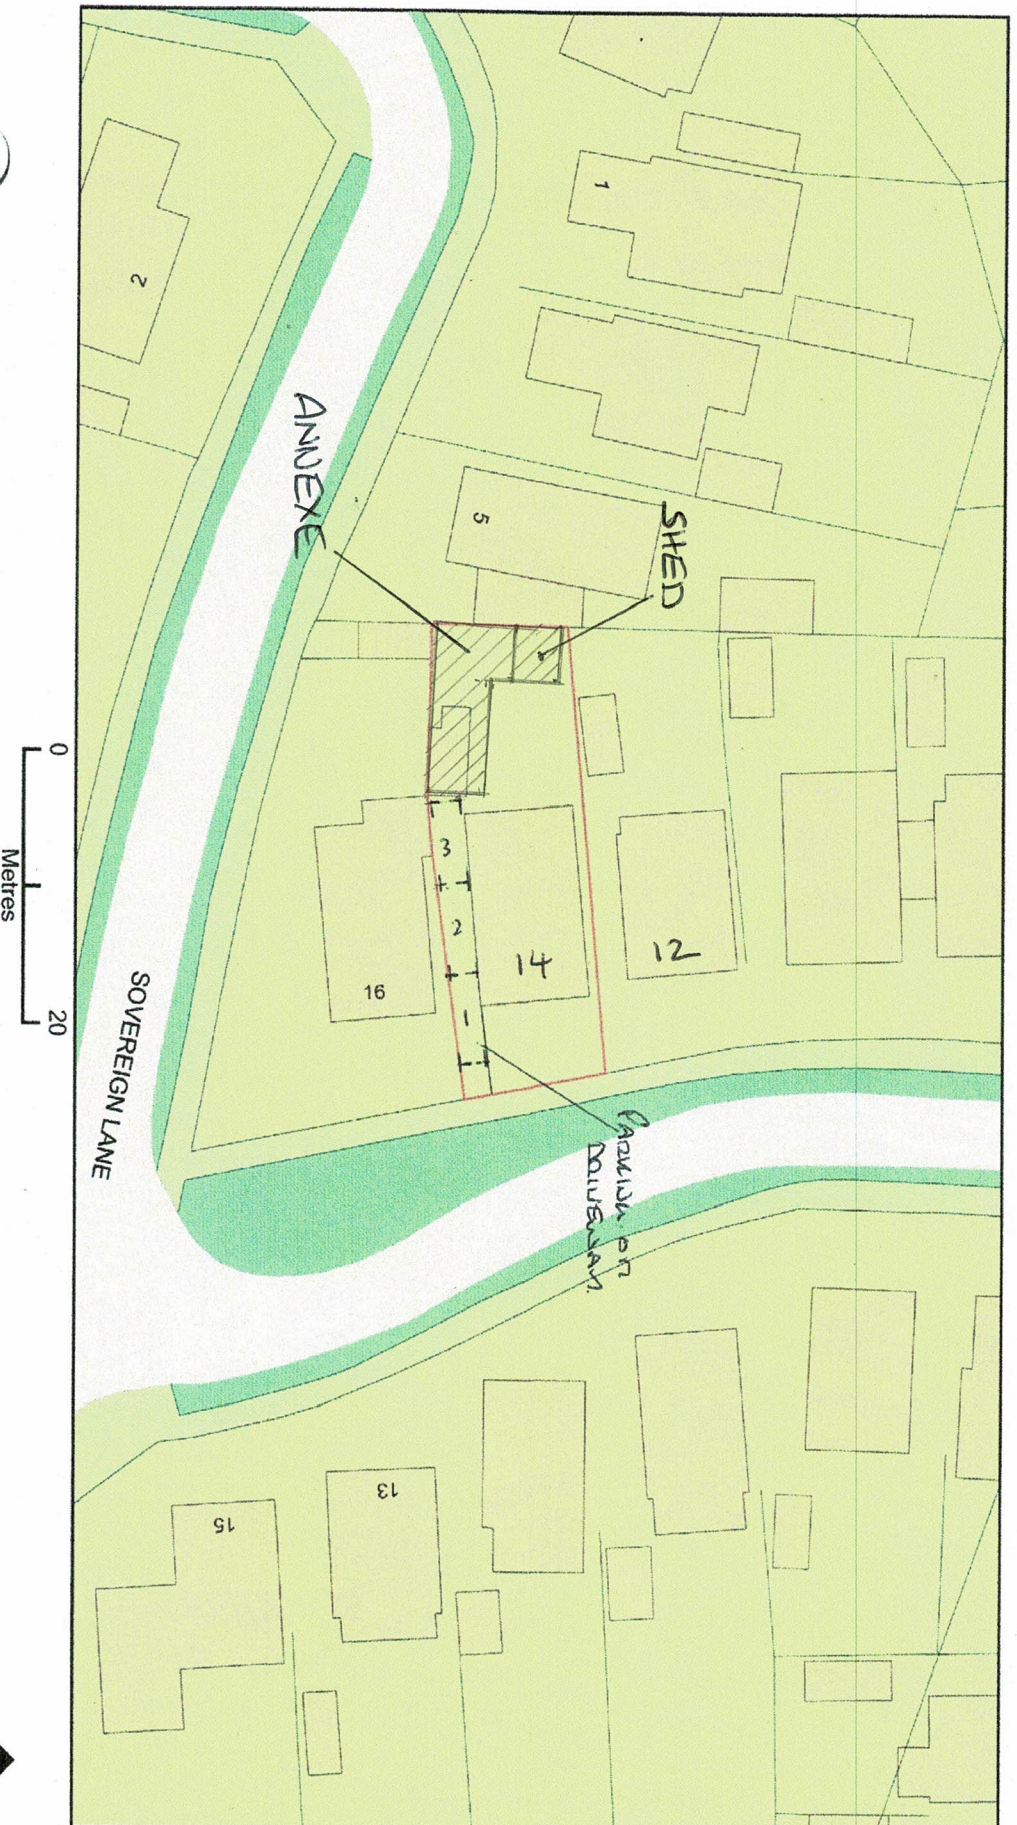

Plan Produced for: Mr & Mrs Pook

Date Produced: 02 Jan 2024

Plan Reference Number: TORQM24002115224685

Scale: 1:500 @ A4

© Crown copyright and database rights 2023 OS 100042786